




Front

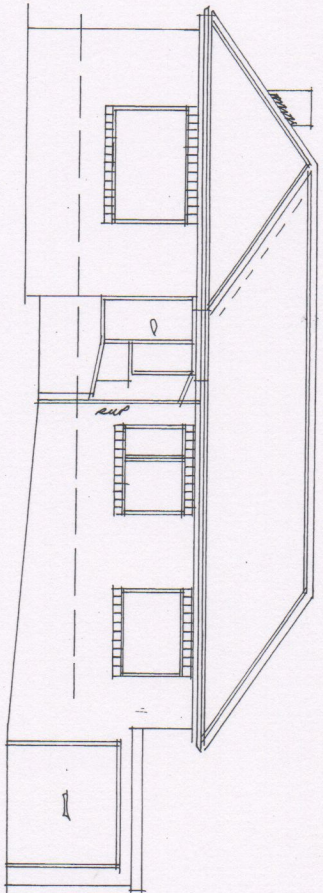


Rear

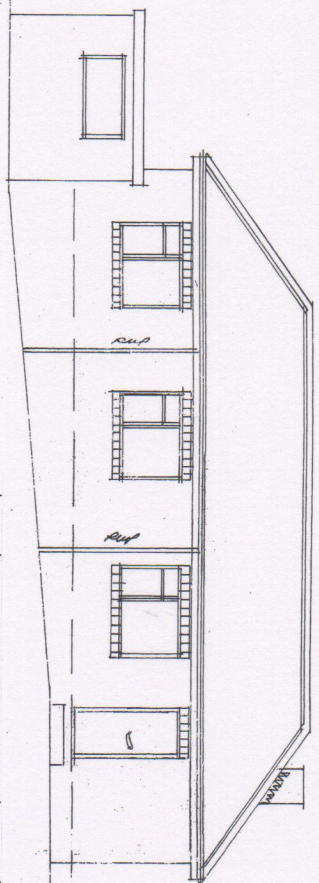

Side

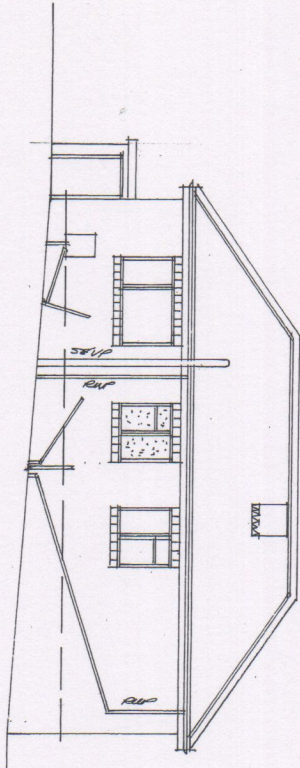

Side

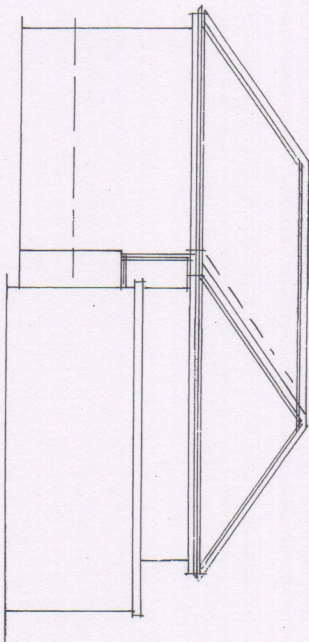

| Rev | Notes | Date |
|-----|-------|------|
|     |       |      |

**Garry Greetham Associates**  
Residential Design Consultant  
Westwood House  
18 Carr Lane  
Tankersley  
Barnsley S75 3BE  
Tel(01226)746573

PROJECT Various Extensions

CLIENT Mr. & Mrs. A. Mott

TITLE Elevations as Existing

ADDRESS "Hillside",  
38 Millhouses Street,  
Hoyland, Barnsley. S74 9LT

DRAWN BY 999

SCALE 1:100 DATE Oct 20

DRAWING No 939-02 REV

Member of the Chartered Institute  
of Architectural Technologists