




TYPE A

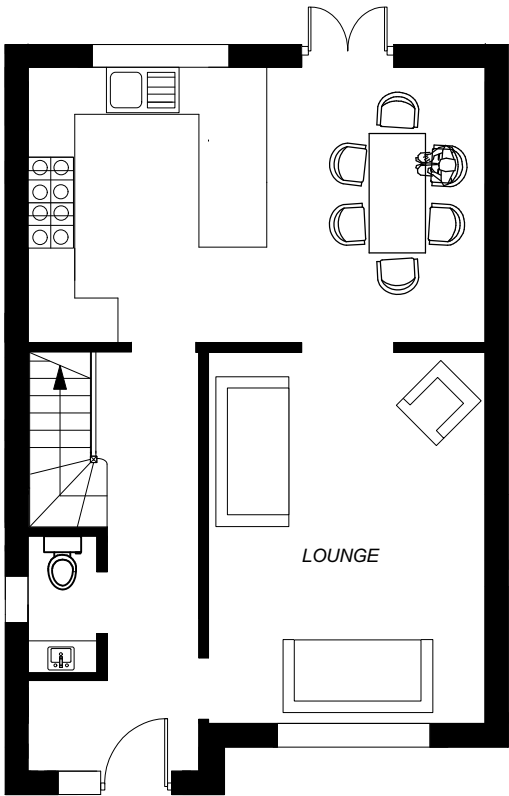


Ground

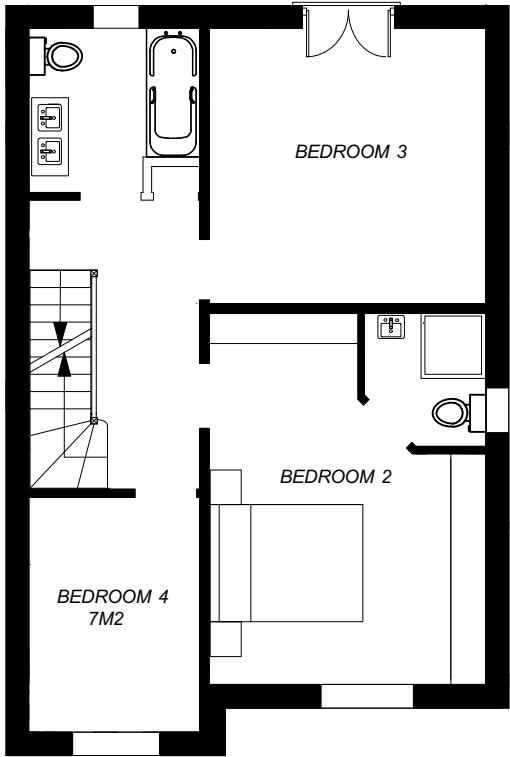

First

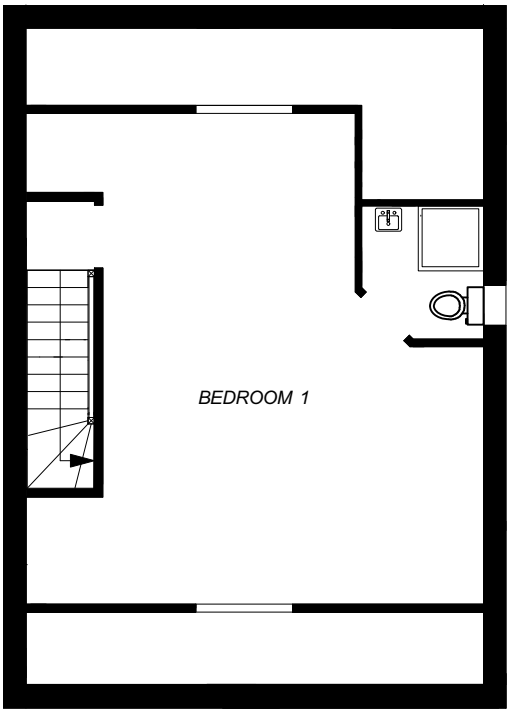

Second

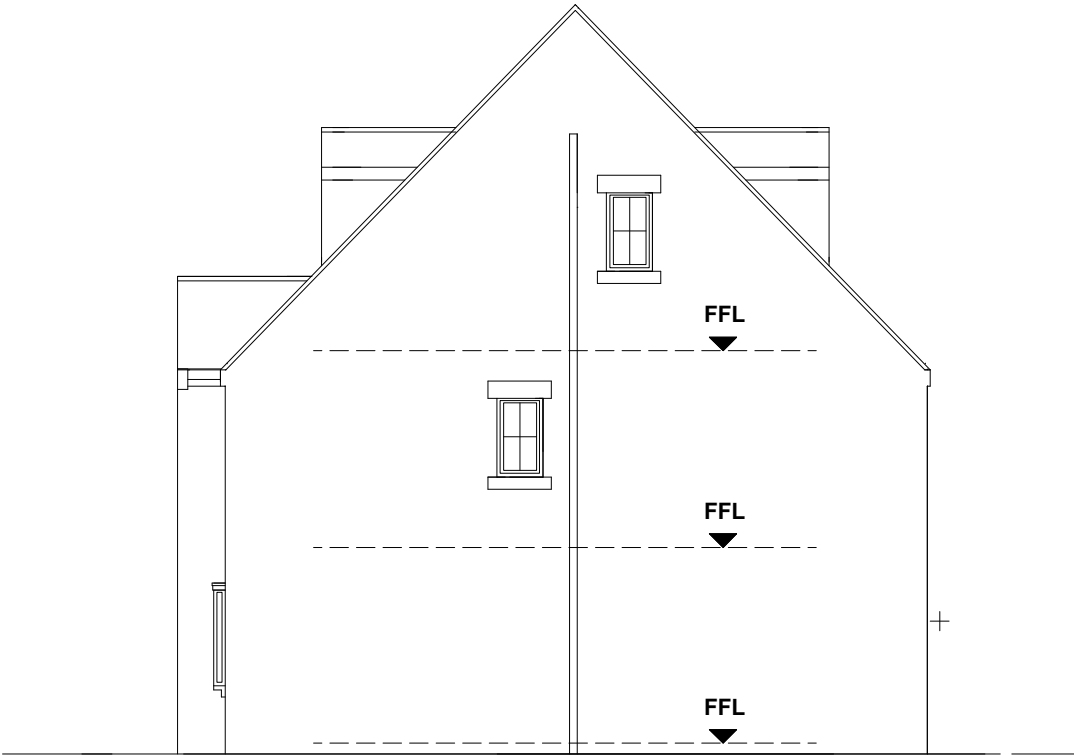


Side



Front



Rear

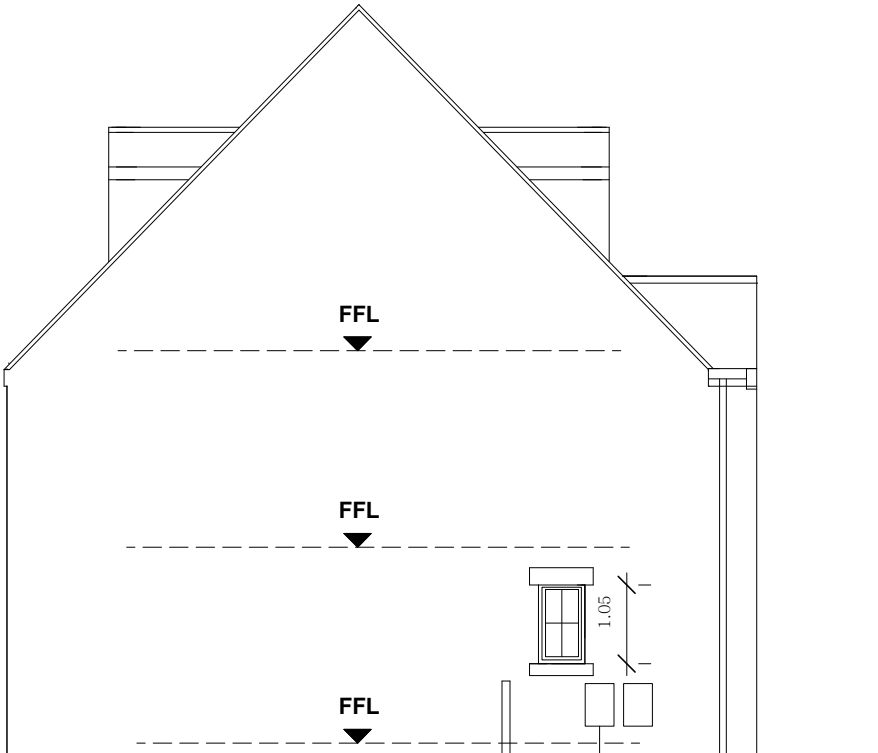

Side

ANDREW BAILEY:ARCHITECT
Riba Conservation Register Architect

drawing title:

project: LAND ADJACENT TO 71
TINGLE BRIDGE LANE

workstage: PLANNING

for IAN SHAW

scale 1:100 at A3

500MM 1500MM 2M 3M 4M

drawing no

2018-00139- P03

Glendower House
85 Lundhill Road
Wombwell
Barnsley
S730RL

T. 01226 752590/07879 442670
E. ANDREW.BAILEY@AKBARCHITECTS.COM
W WWW.AKBARCHITECTS.COM