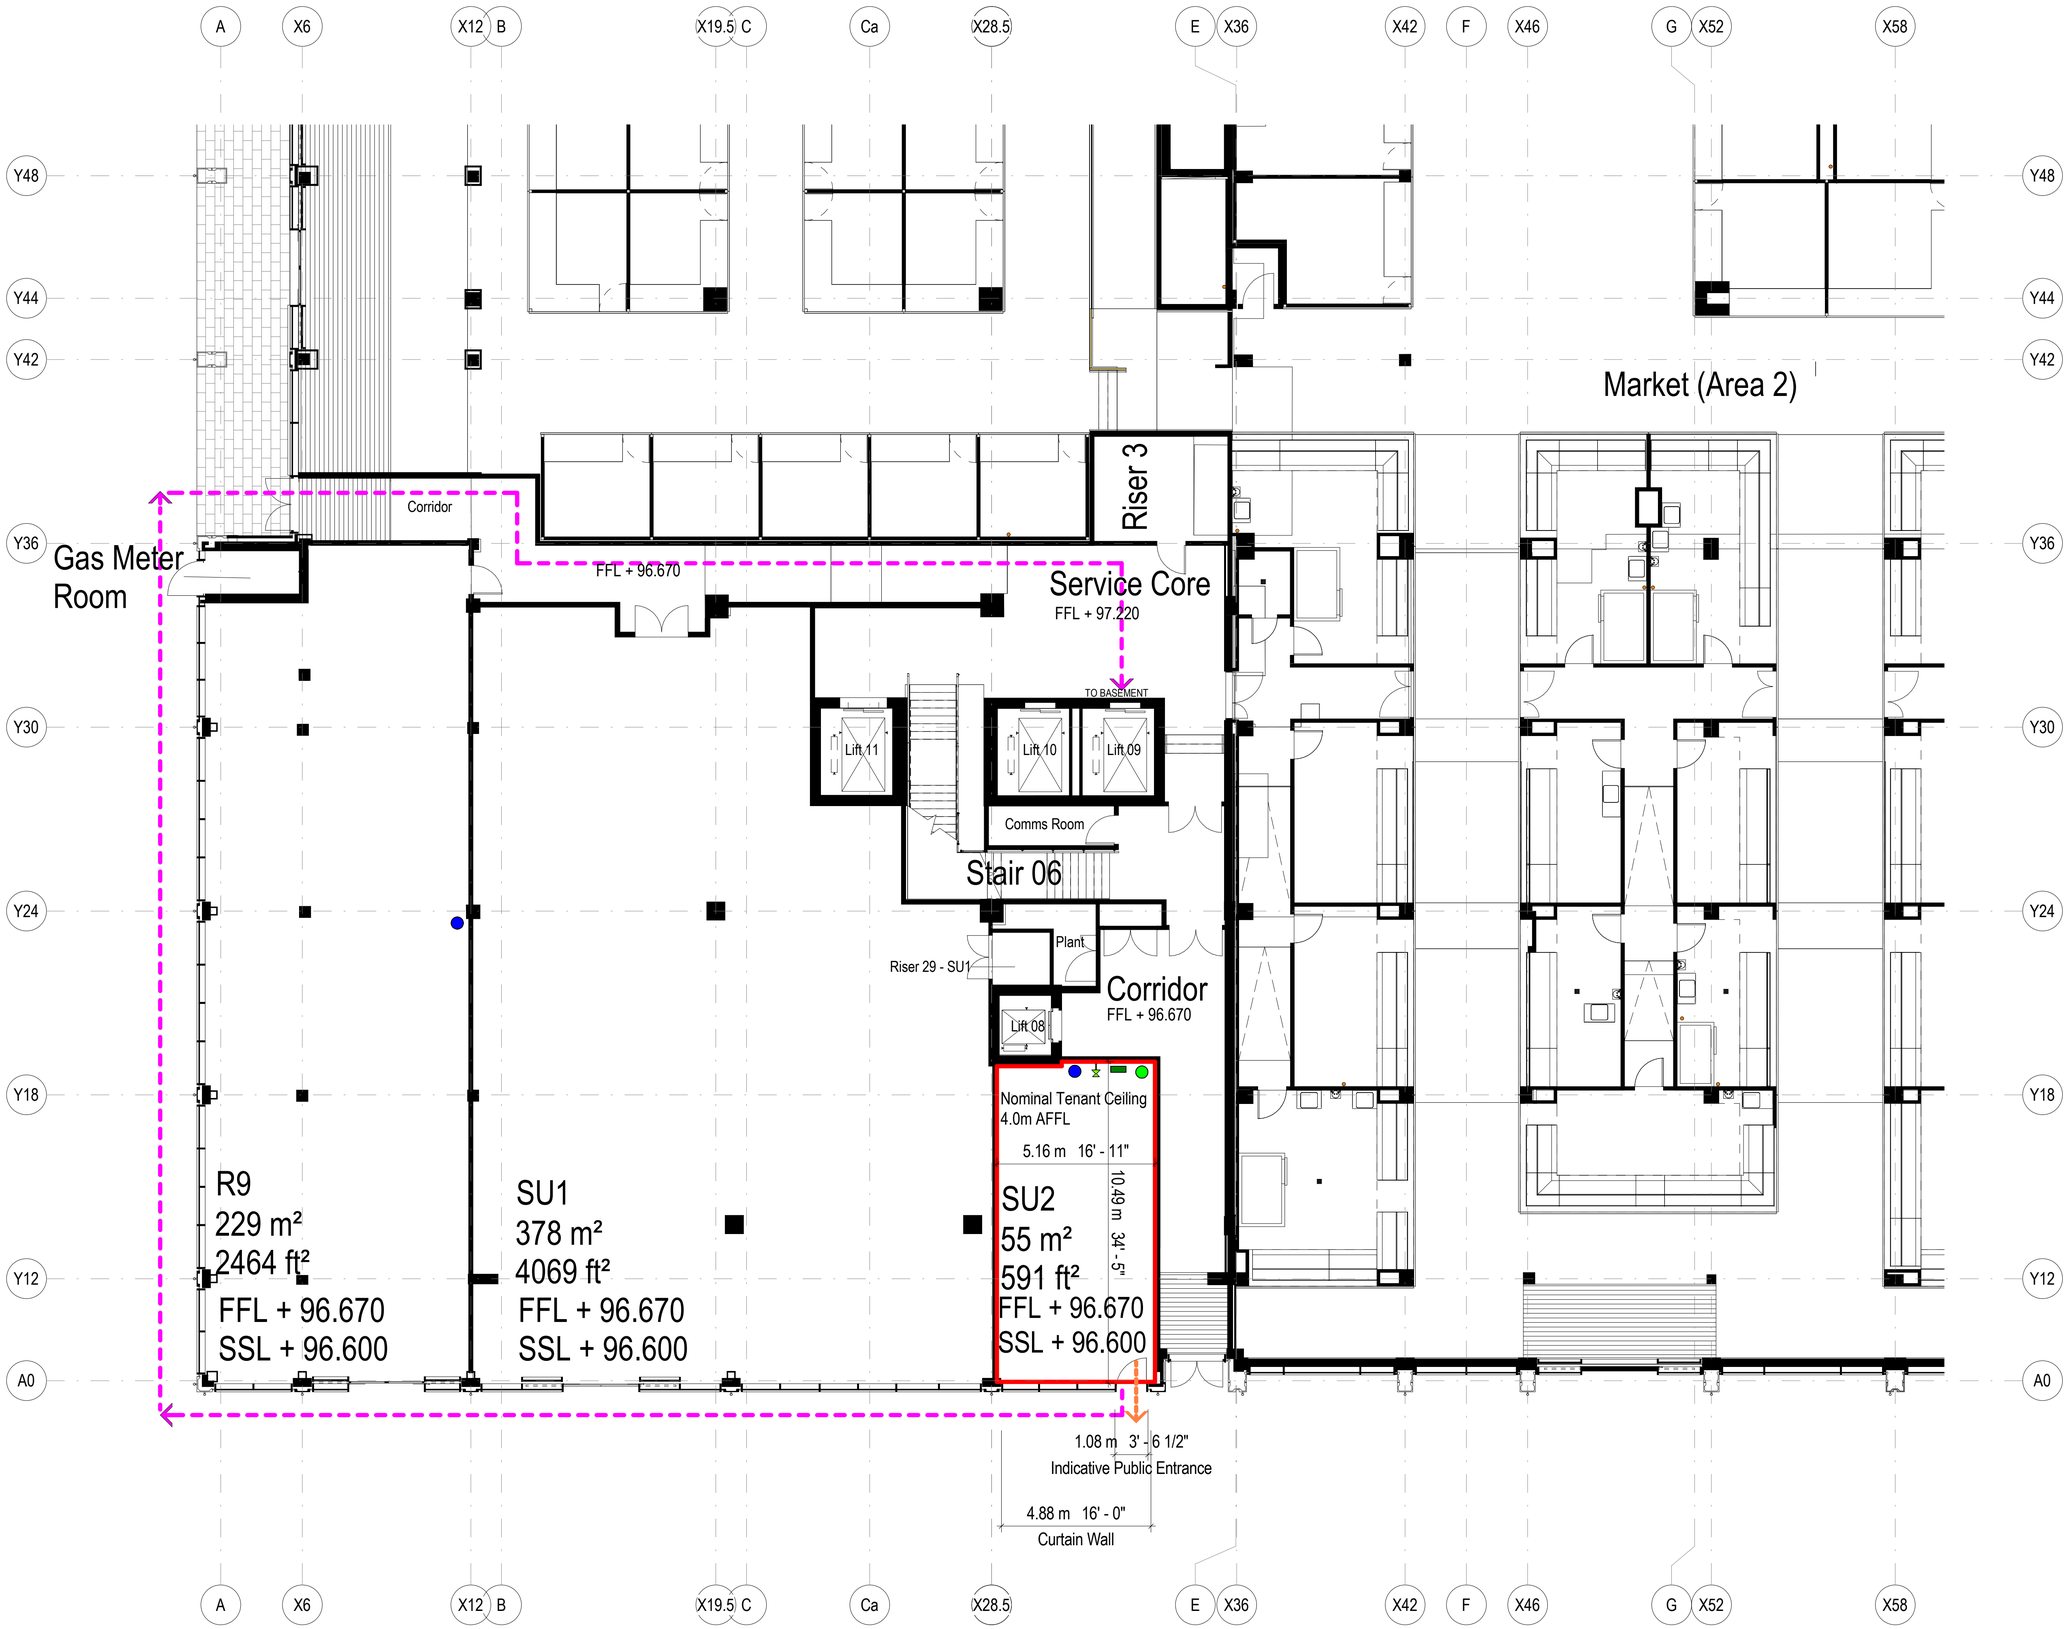


Notes:
- This drawing is copyright.
- Do not scale dimensions from this drawing.
- This drawing is to be read in conjunction with all other relevant drawings.
- All discrepancies on this drawing are to be reported to the architect.
- Do not modify any element of this drawing.
- Use drawing only for purpose(s) issued.

North Sign / Key Plan

All floor areas are Net Internal Area.

0 2 4 6 8m

1:100 Scale @ A1
1:200 Scale @ A3

The following external model files are included within this drawing:

Demise Area

Emergency Egress

Route to Basement

Note - Final location of Bin Storage and Deliveries in basement is to be agreed with Landlord.

Retail Units - Services
- Water
- RWP
- SVP
- Gas
- Combined =
  - 3-Phase Electrical Mains,
  - Telephone/ Data, and
  - Fire Alarm.
- Sprinkler Isolation Inlet
- Landlord's Fire Control.



Rev	Date	Revision Notes	Dn	Rv
P01	16/01/18	First Issue	REB	AG

Client
Barnsley Metropolitan Borough Council

IBI
Intelligence
Buildings
Infrastructure
www.ibigroup.com

Project
The Glass Works, Barnsley
The Met Centre

Drawing Title
Unit SU2 - Demise Plan
Ground Floor Level 00

Job Number	Drawing Originated Date	PAS 1192 Status Code
6743	13/02/2017	S2
Scale@A1/A3	Purpose	
1 : 100/200	Legal	

Drawing Number
BGW2-IBI-MC-GF-PN-A-F900-SU2-0002

Revision
P0 1