
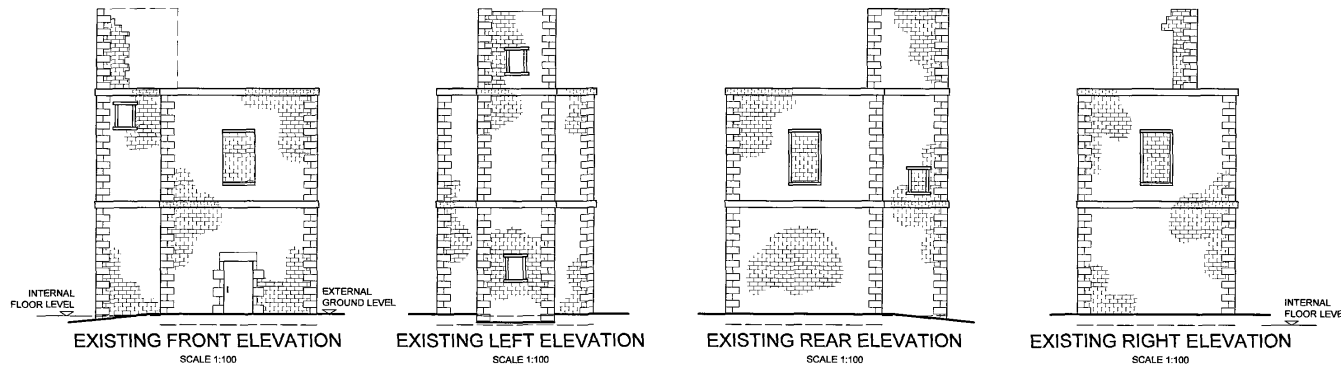
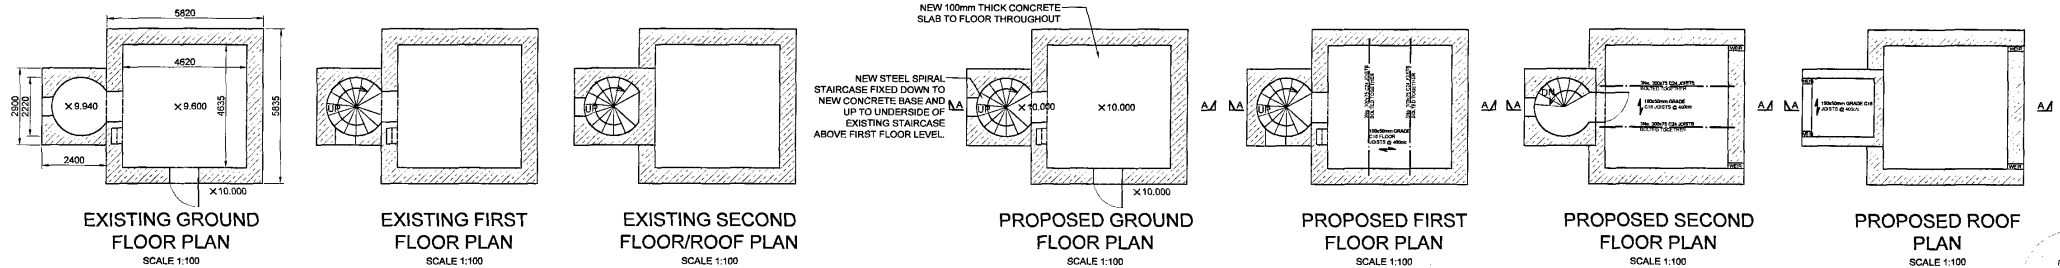
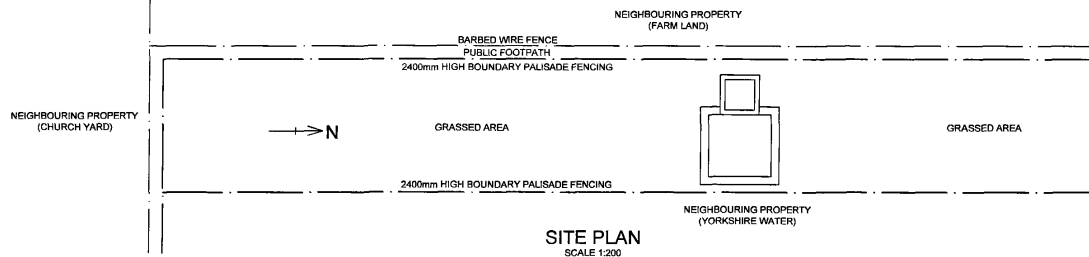


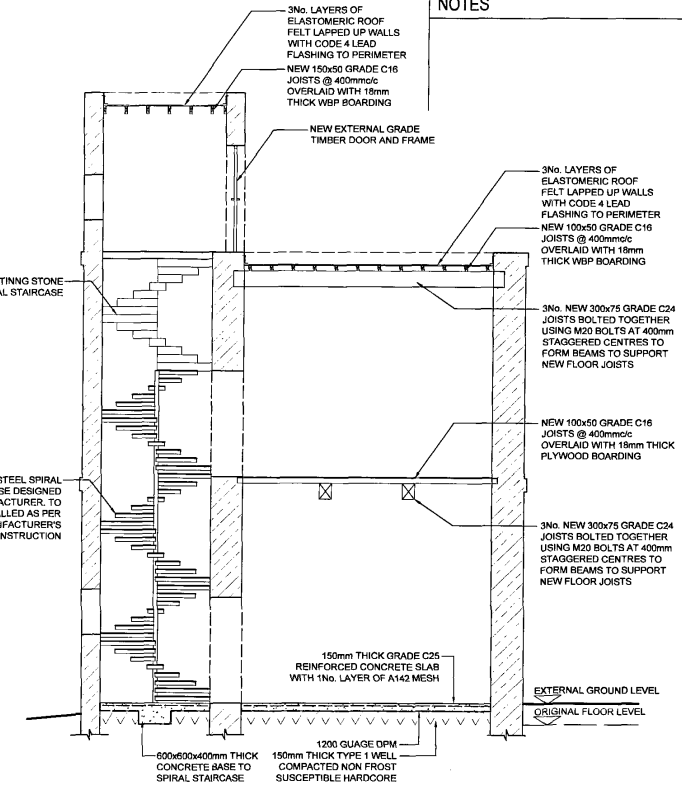

NOTES

Rev Description By Date Chd

LOWE STAND
HOYLAND
BARNSELY

EXISTING & PROPOSED
PLANS, ELEVATIONS,
SECTION & SITE PLAN

CONSTRUCTION

Scale	Size	Drawn	Date	Chd	Passed
AS SHOWN	A1	MEF	01.03.12	MEF	MEF

RECEIVED
28 AUG 2012
CITY OF BARNSELY