


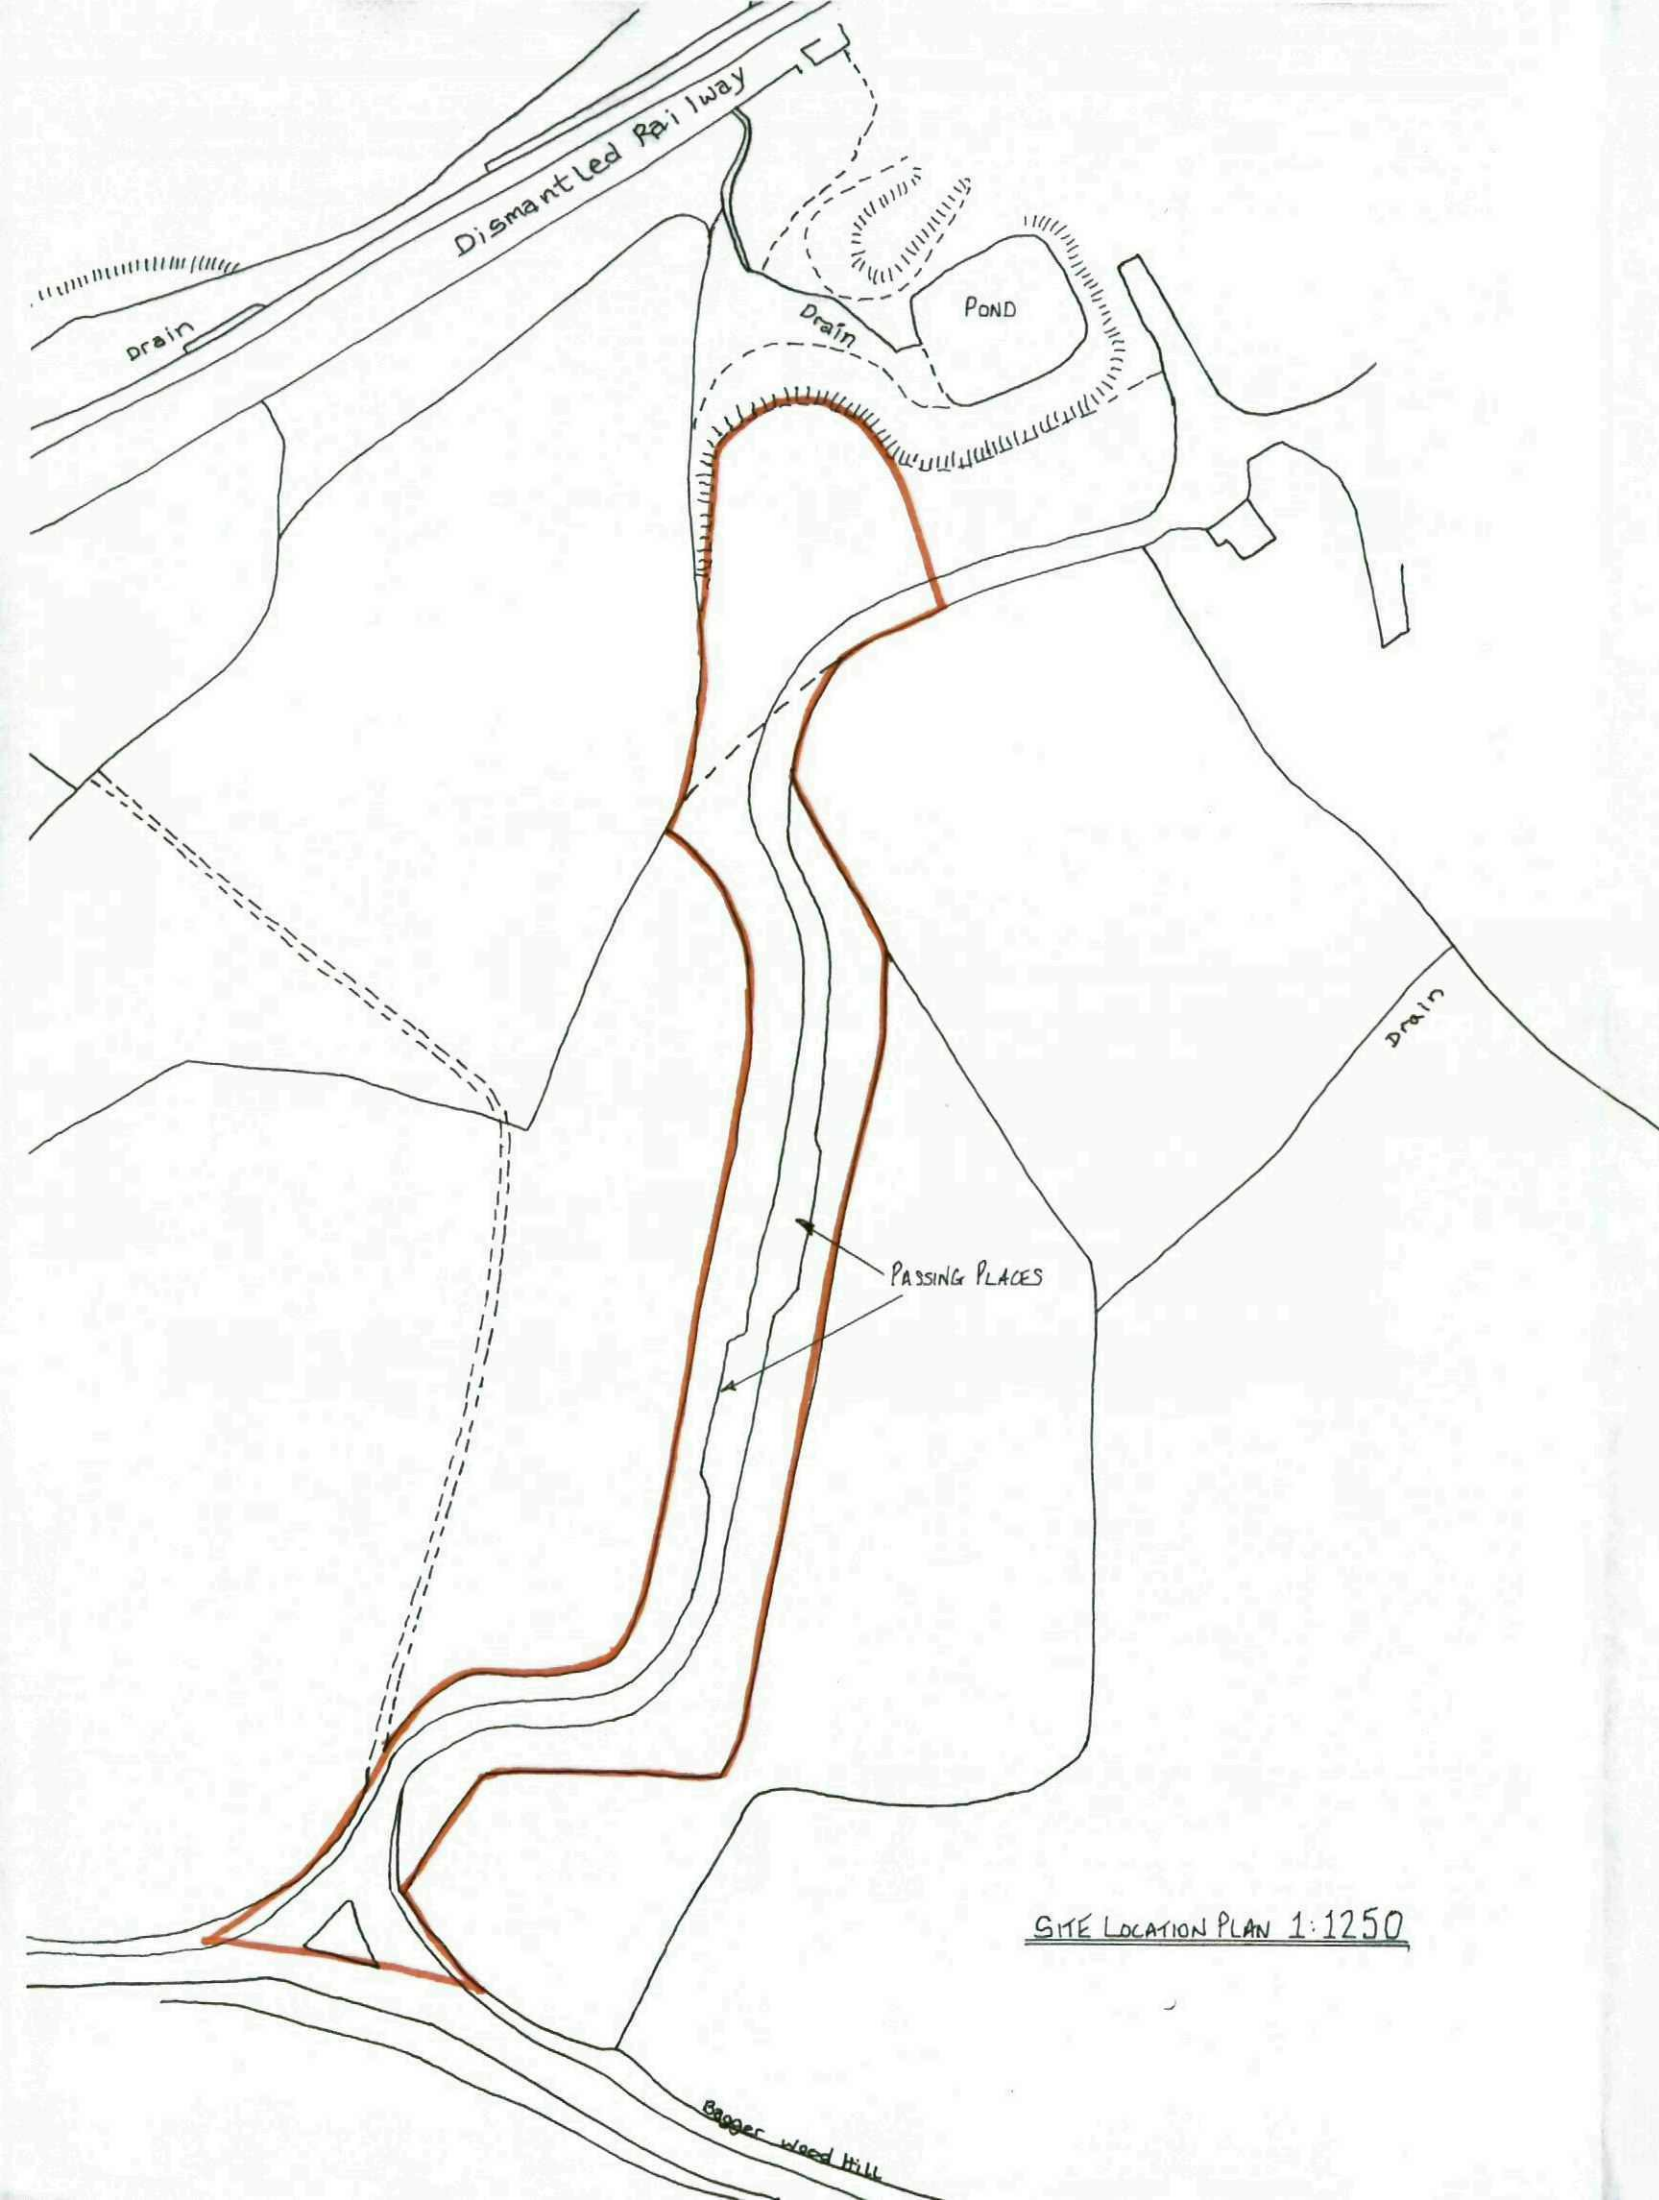


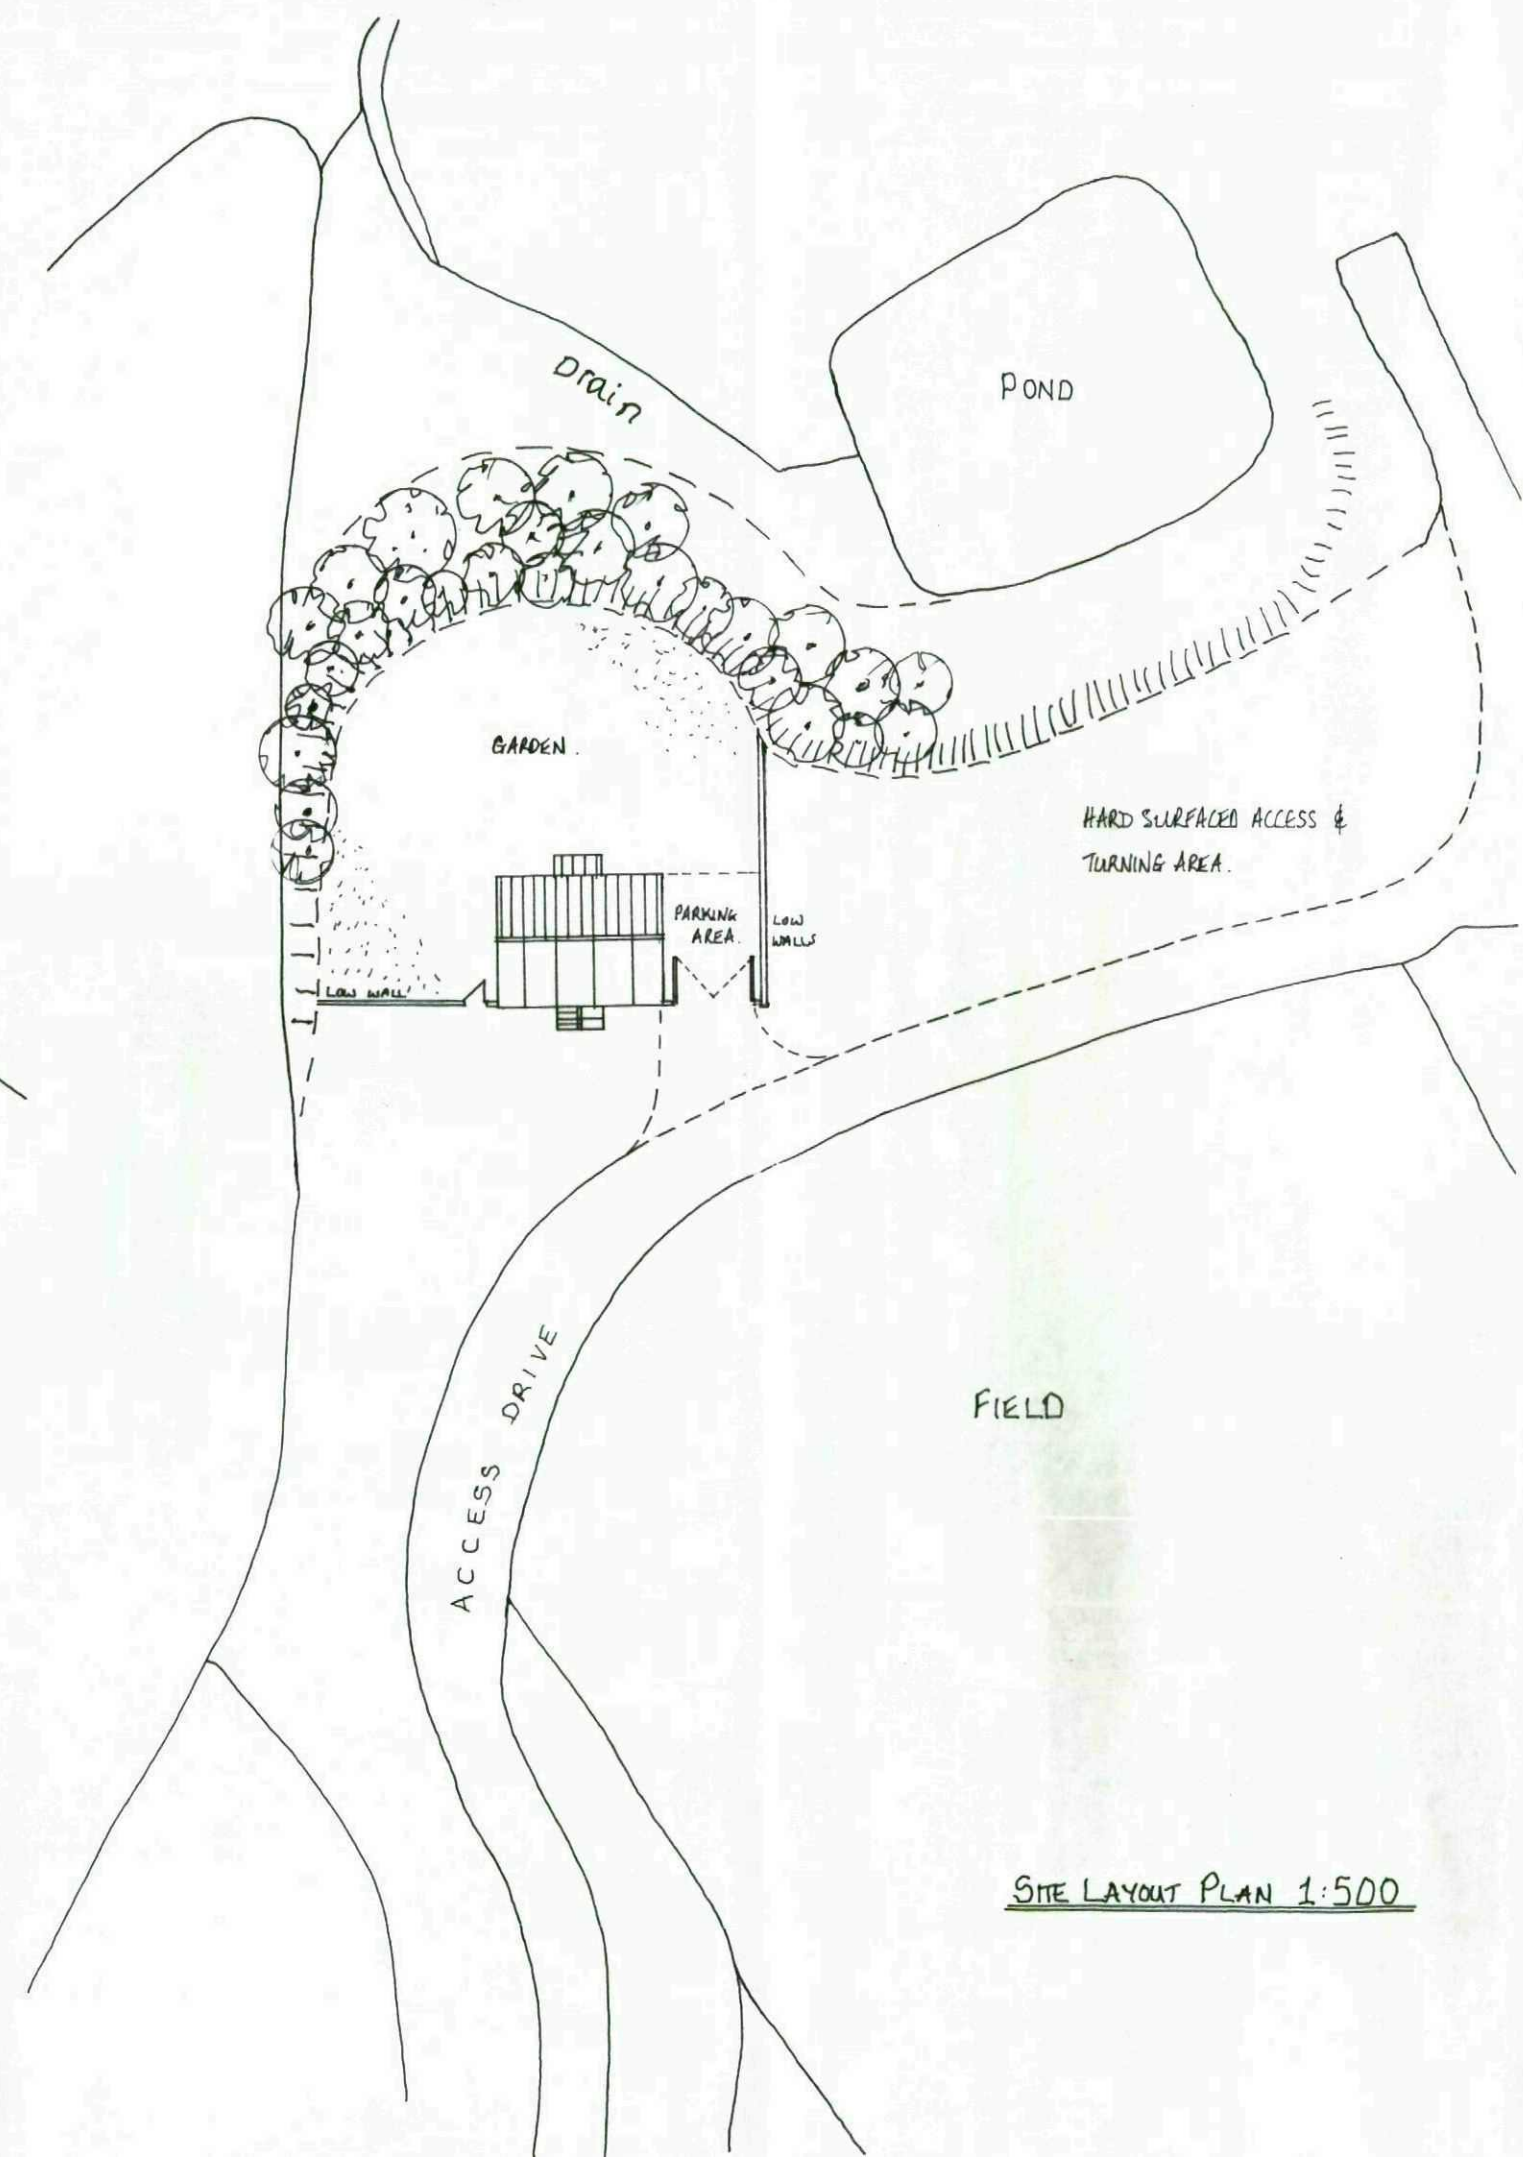

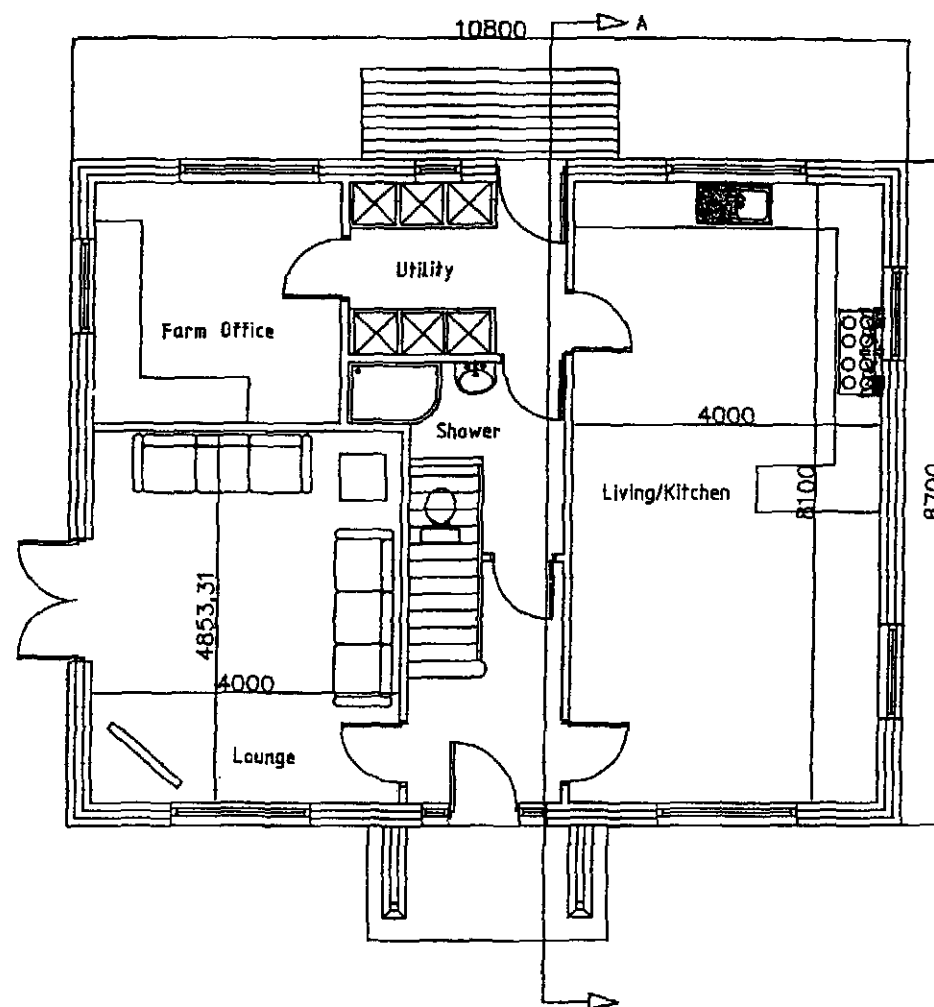

PROPOSED GROUND FLOOR

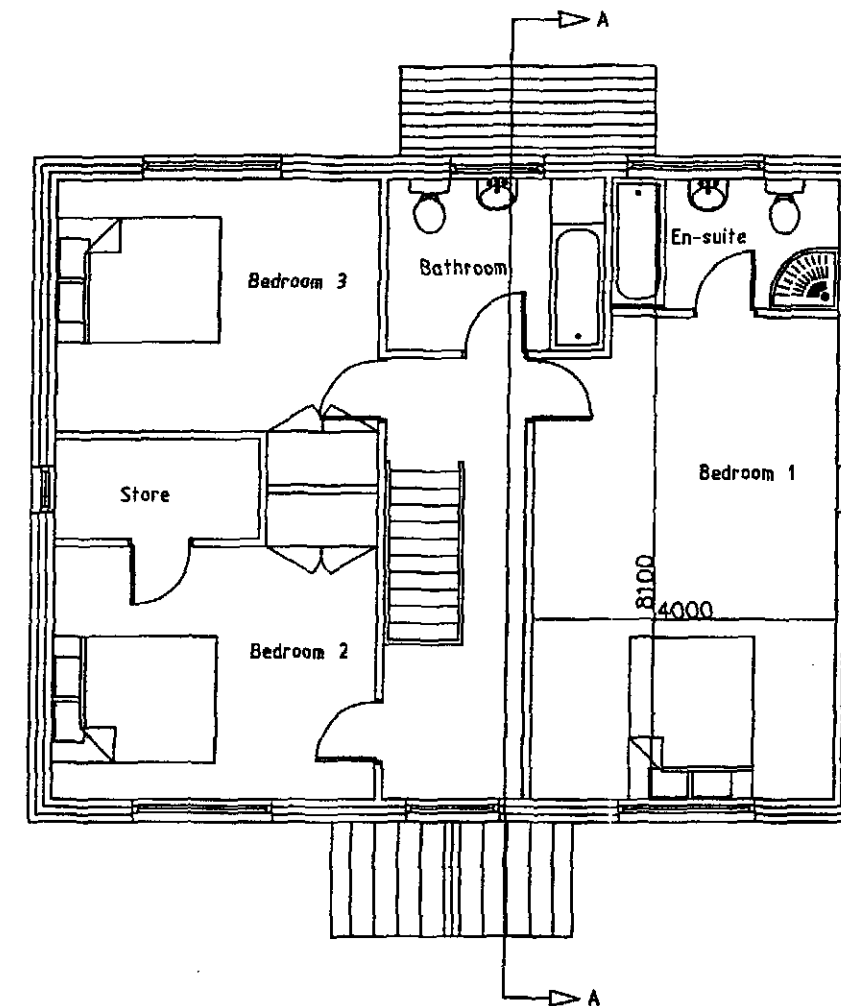

PROPOSED FIRST FLOOR

Project PROPOSED FARM HOUSE

Title PROPOSED FLOOR
PLANS

Dwg. No. 106

Rev B

Drawn DS

Scales
(If A1) 1:100

Date Feb 11