



Applicant

**Mr Bruce Fox
Hunshell Hall
Green Moor
Wortley
Sheffield
S35 7DQ**

Site Address


**Hunshelf Hall
Green Moor
Wortley
Sheffield
S35 7DQ**

Drawing Reference

17/8/11/ Site Plan/ TL

Project

Installation of 40 Roof Mounted Photovoltaic Panels

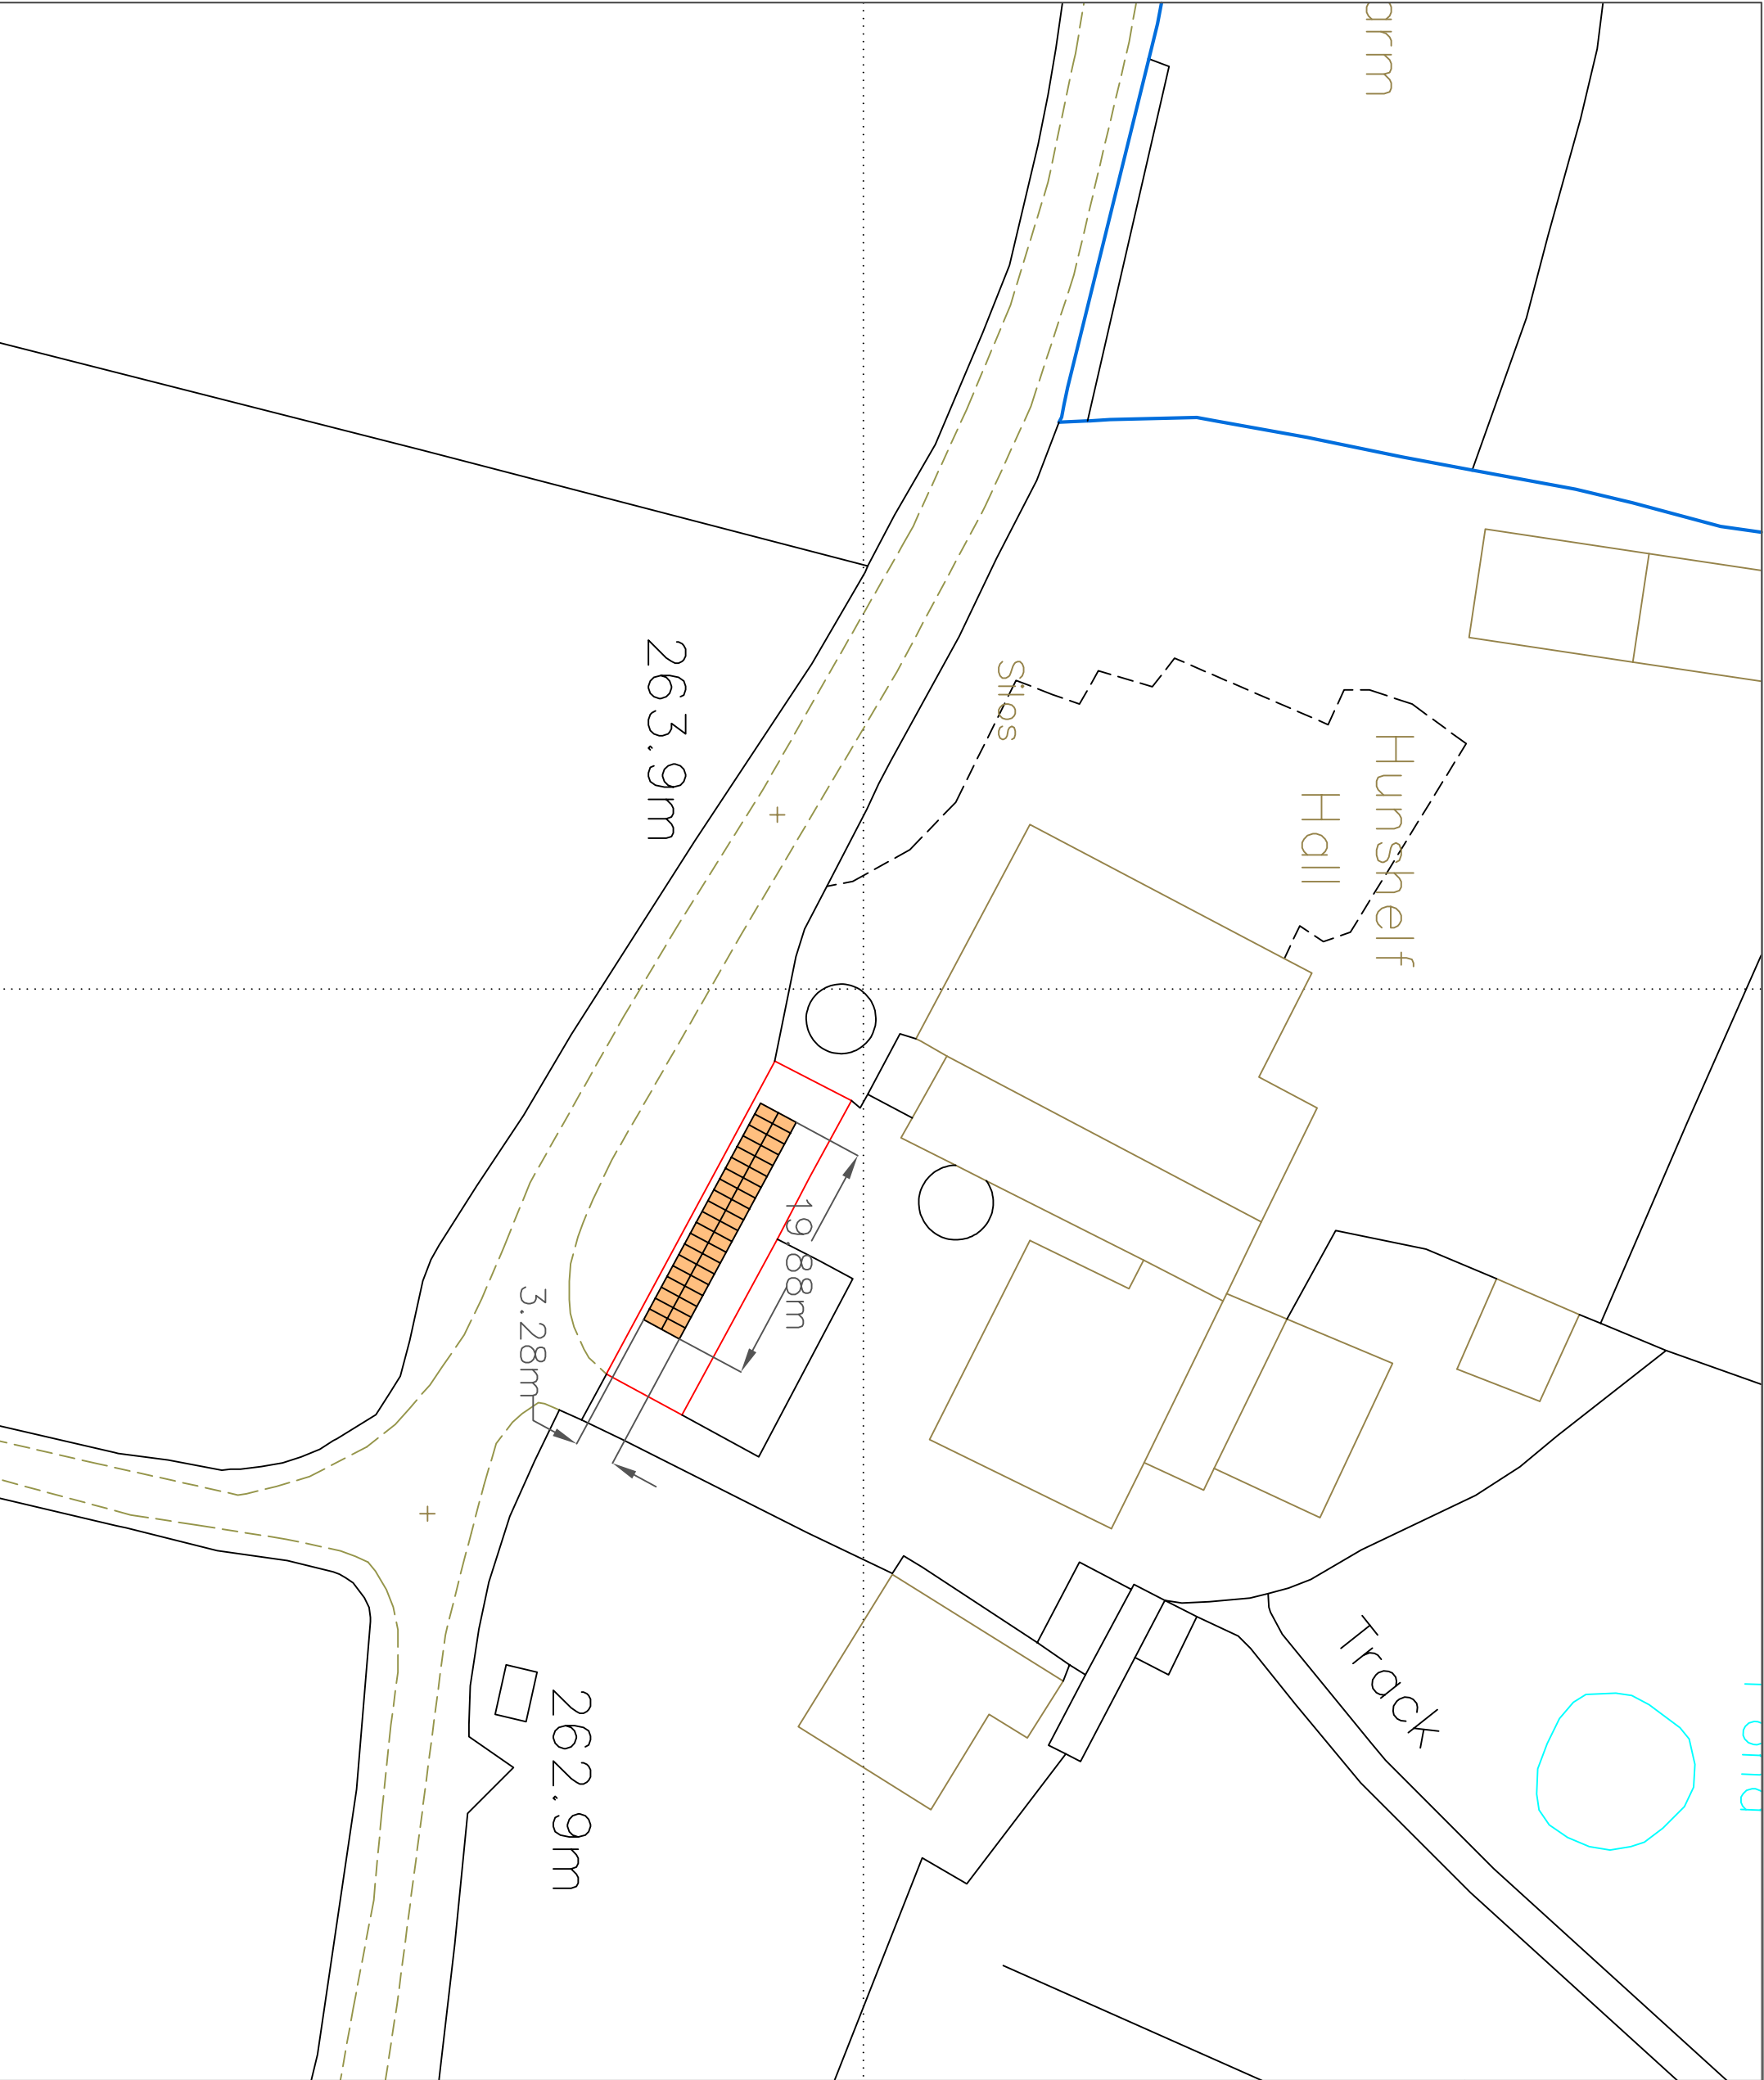

Scale

1:500