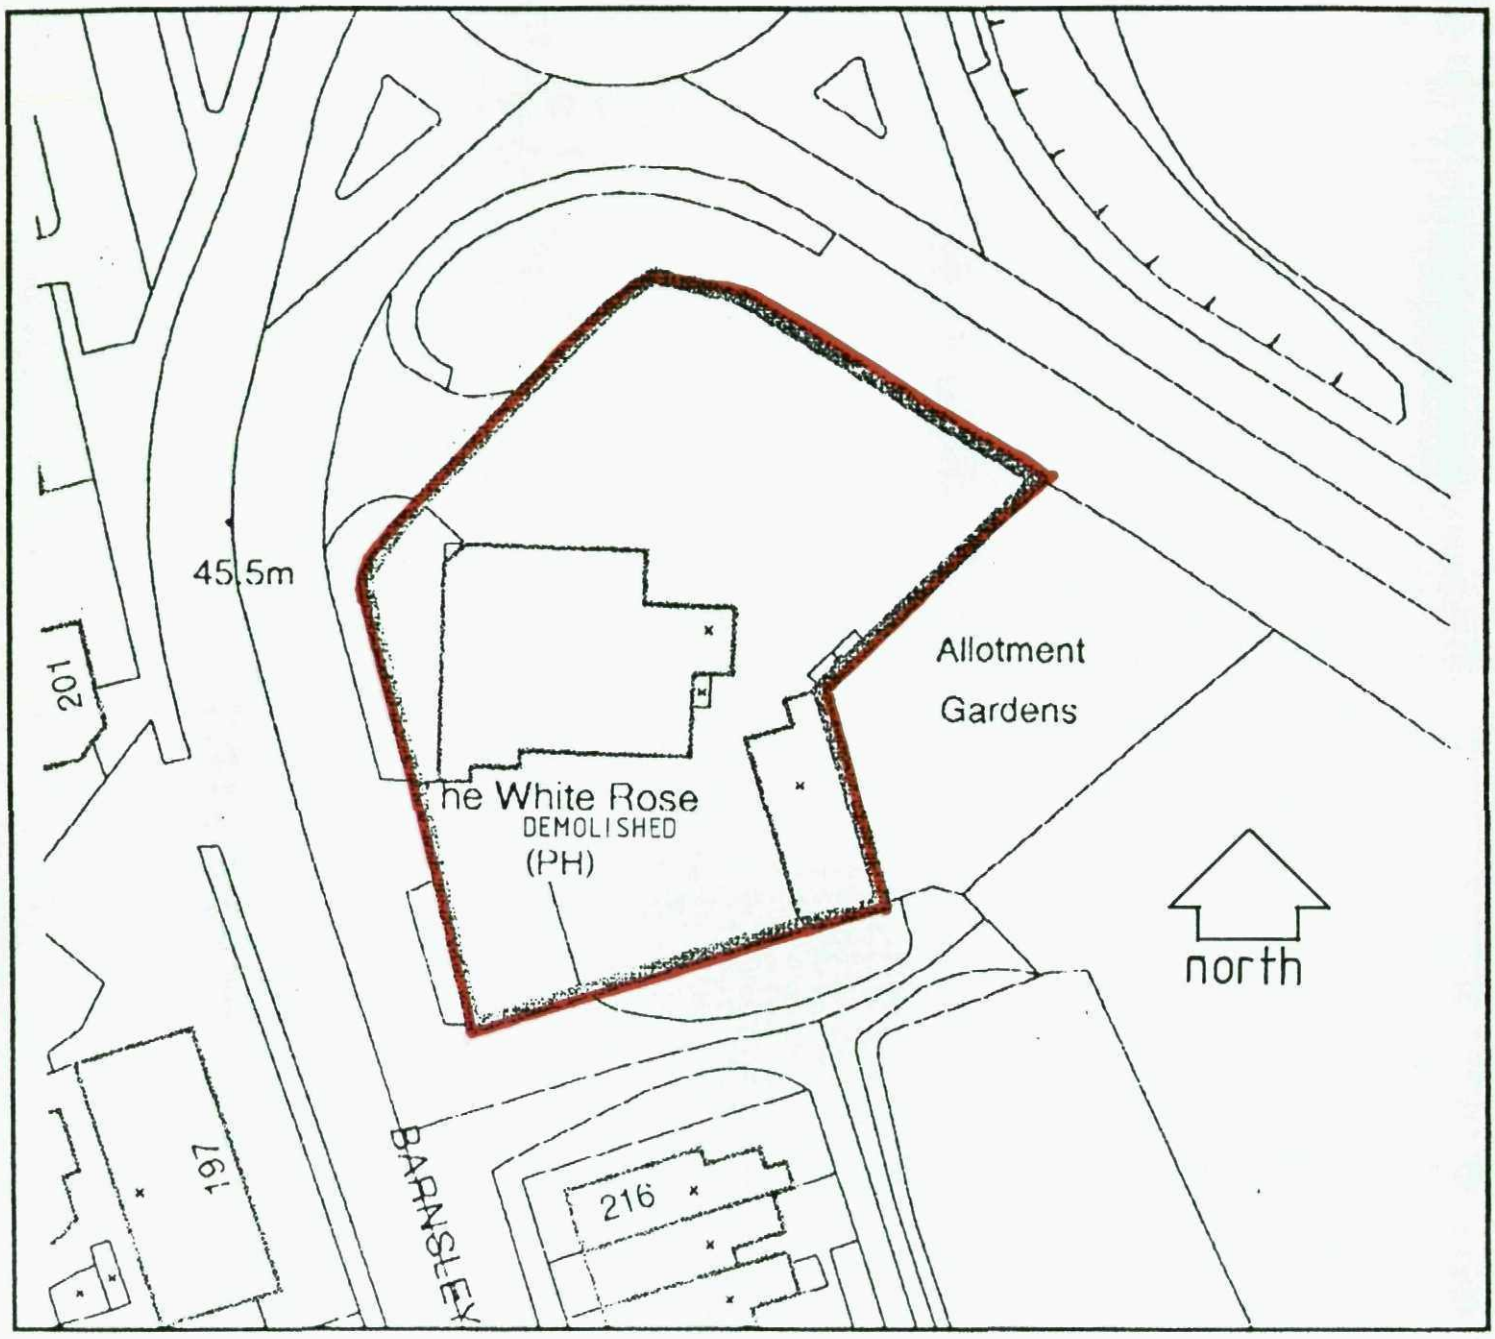


LOCATION PLAN

1:500