NOTE: ALL DIMENSIONS SHOWN ARE PROVISIONAL DIMENSIONS ONLY & SHOULD NOT BE READ AS EXACT MEASUREMENTS.
THESE MAY NEED TO BE ALTERED DUE TO SITE CONSTRAINTS/ INSPECTION
THE DRAWINGS AND DESIGN ARE THE COPYRIGHT OF LDY LTD & SHOULD NOT BE RE-PRODUCED WITHOUT PRIOR PERMISSION

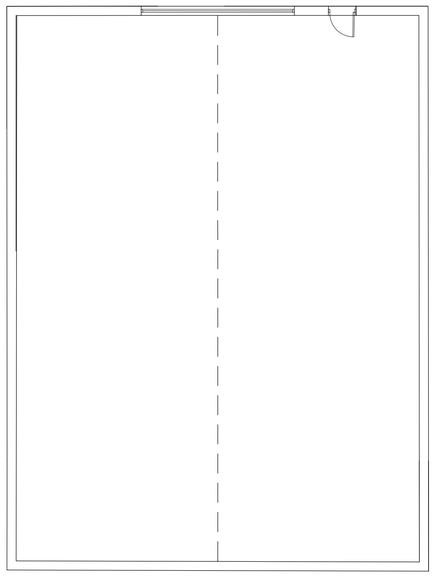

EXISTING GROUND FLOOR PLAN

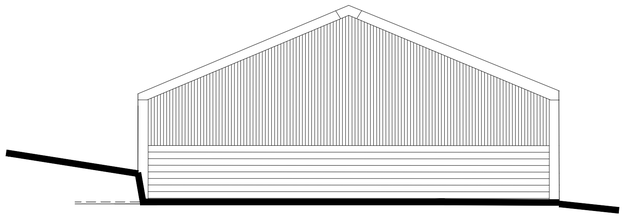

EXISTING REAR ELEVATION

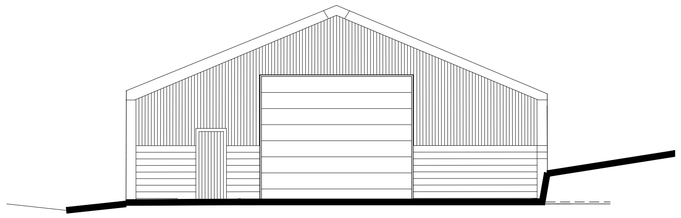

EXISTING FRONT ELEVATION

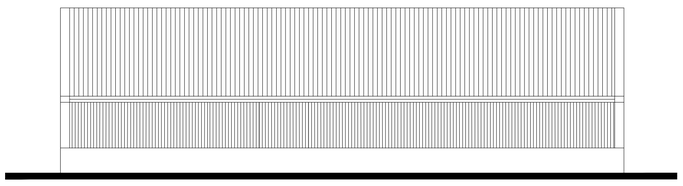

EXISTING SIDE ELEVATION

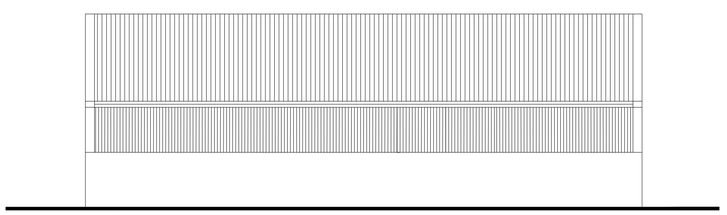

EXISTING REAR ELEVATION

DRAWING DESCRIPTION
EXISTING BARN PLANS AND ELEVATIONS PLOTS 6

JOB TITLE
ROYD MOOR FARM, ROYD MOOR ROAD THURLSTONE

CLIENT
KINGSMAN HOMES

DRAWN BY		SCALE 1:100 @ A1	
DATE DEC 2023		DRAWING NO. 2037- 00-05	REVISION -
CHECKED			

L'Arche Developments (Yorkshire) Ltd
3 The Studio
The Old Brickworks
HD4 6XY
mail@larchedevelopments.co.uk
Company Reg:01455594 VATReg: 141626305
Claire Parker Hugill 07707226603 & Emma Hanks 07779724463