


1.8m Hit and Miss Fence Elevation
Shown in Brown


Hit and Miss Fence Section

1.8m Hit and Miss Fence Elevation
Shown in Brown

1.0m high railing along footpath
Shown in Blue

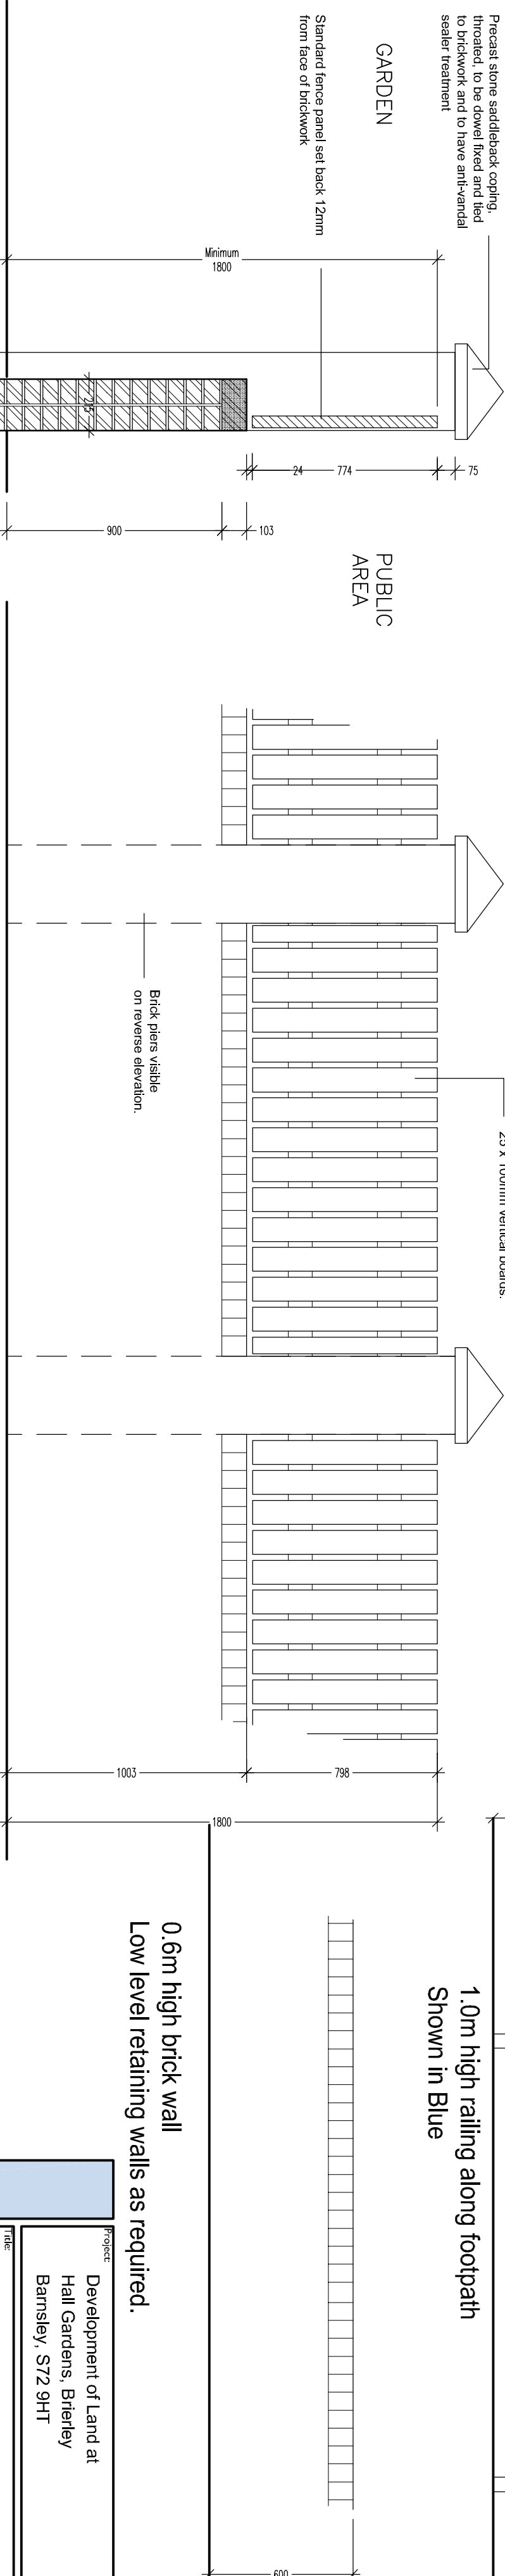


Plan, Section and Elevation 1.0m high wall with
Brick Piers and Fence Panels over. Total 1.8m
Shown in Yellow

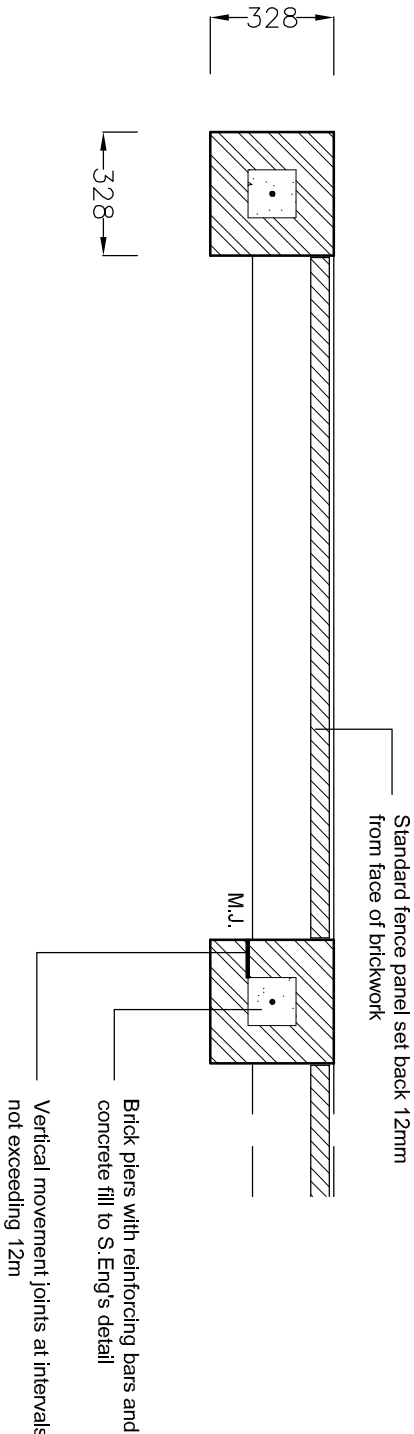

0.6m high brick wall
Low level retaining walls as required.

Project			
Development of Land at Hall Gardens, Brierley Barnsley, S72 9HT			
Title			
Boundary Treatments			
Scales:		Drawn:	Checked:
1:20@A1		PJ	11 / 21
Drawing no:		Rev:	
SH / HG / 03			

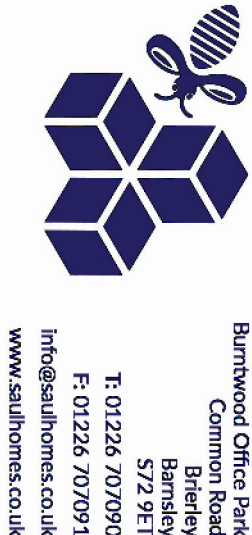

Residential Development at Hall Gardens, Barnsley