




CLIENT:
Mrs Tamara Scriven
ADDRESS:
4 Newtown Cudworth, Barnsley
PROJECT
Rear Single Storey Extension
DESCRIPTION
Section Through Showing Rear Access
ISSUE
24/10/2026
REVISION
-

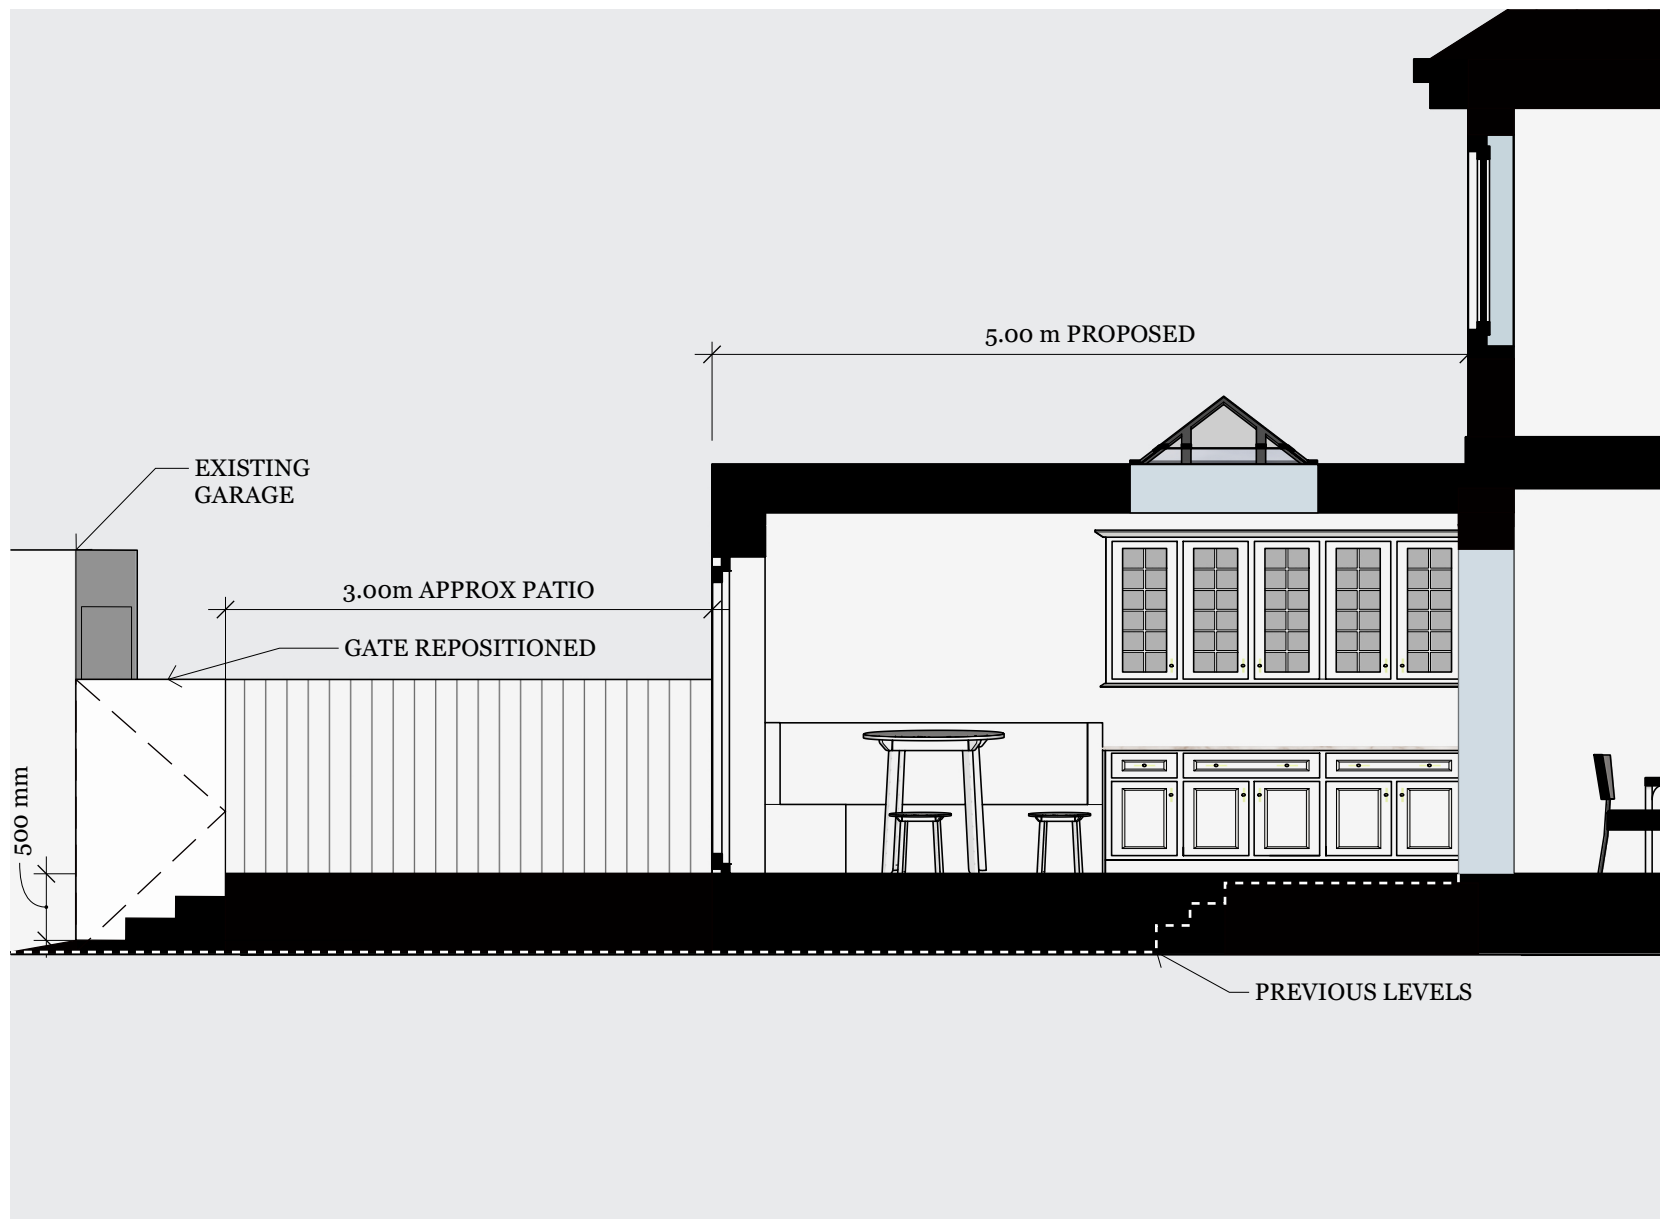

SECTION THROUGH PROPOSED REAR PATIO ACCESS

1:50@A4