




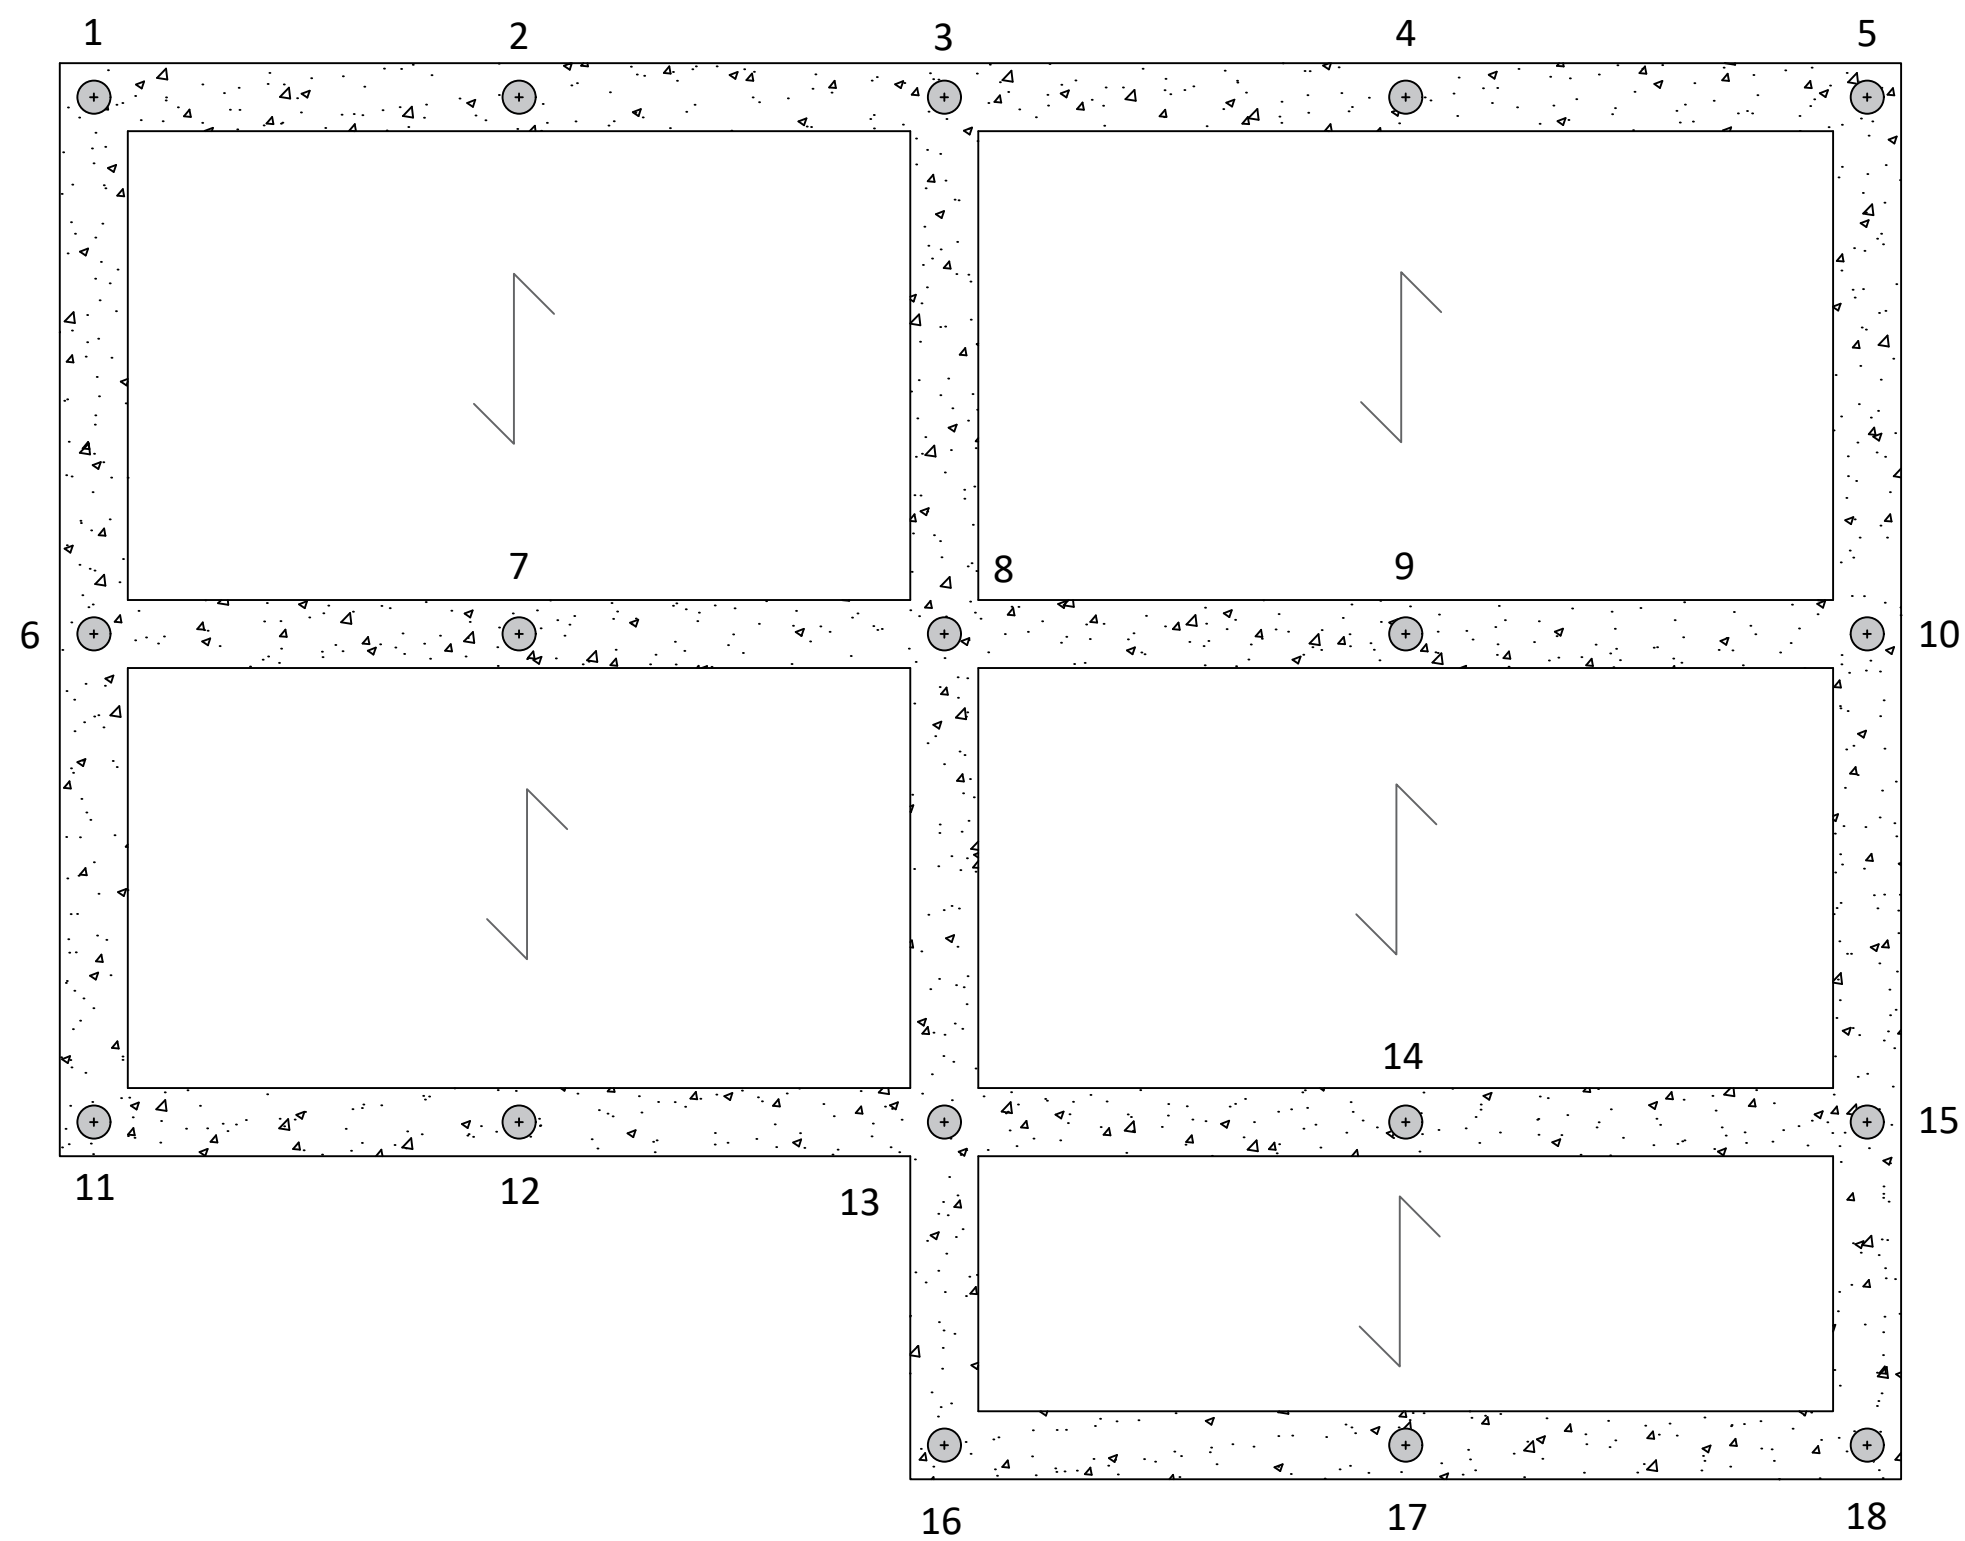


Pile & Foundation Layout
Scale: 1:50

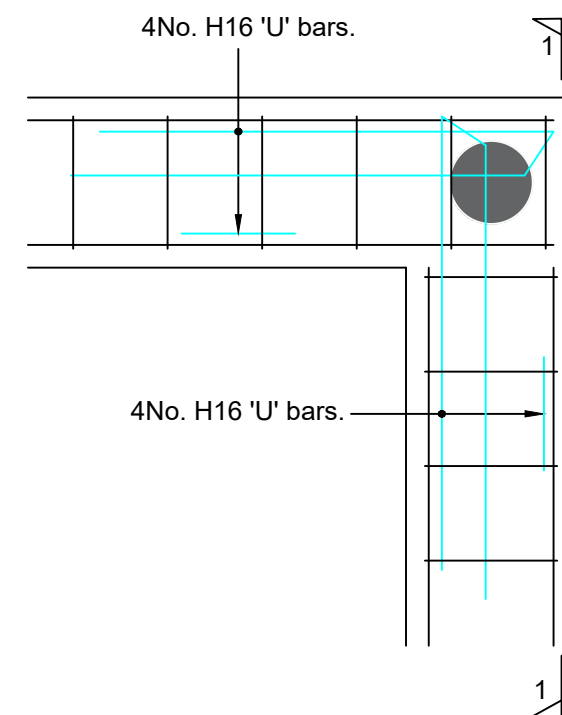


Typical Plan On Corner
Scale: 1:20

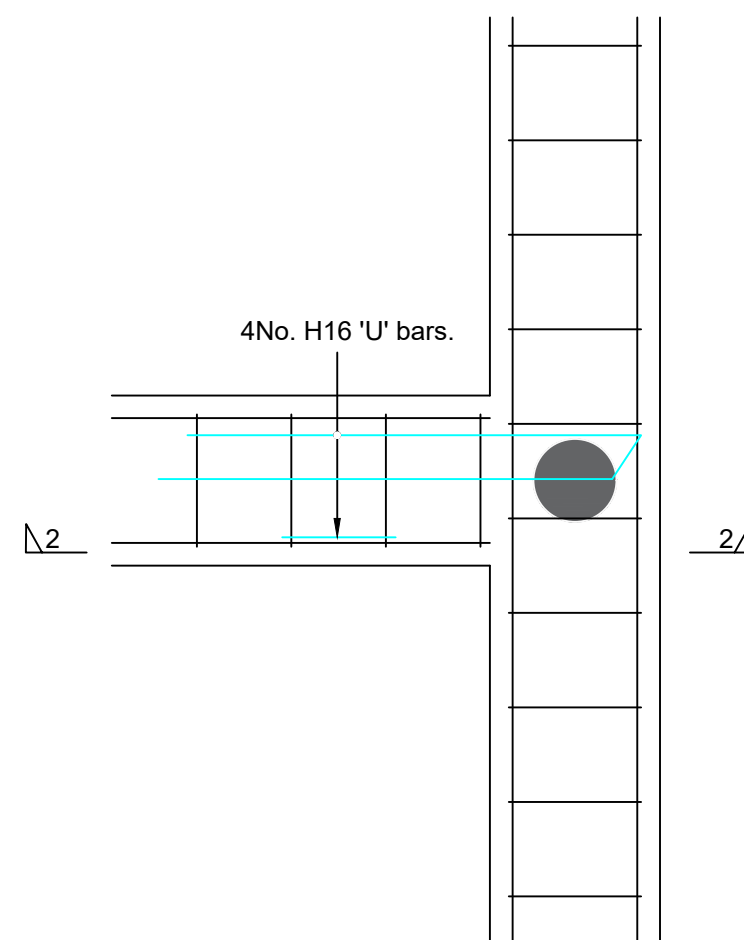


Typical Plan On Junction
Scale: 1:20

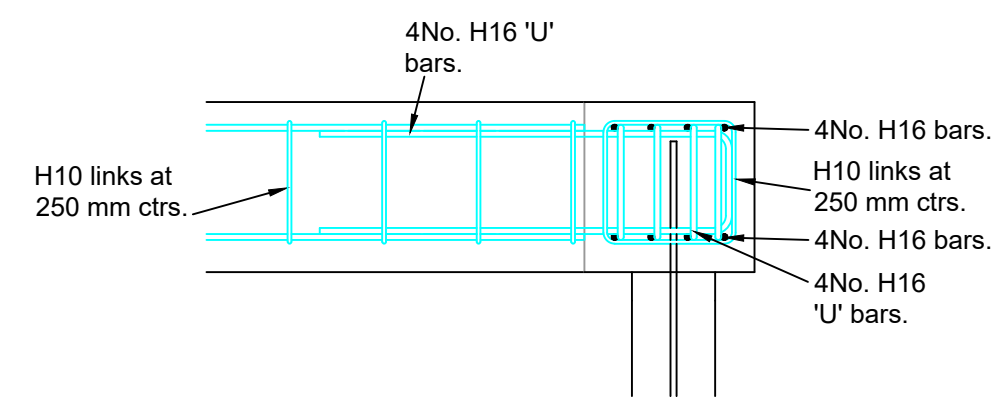

Section 1 - 1
Scale: 1:20

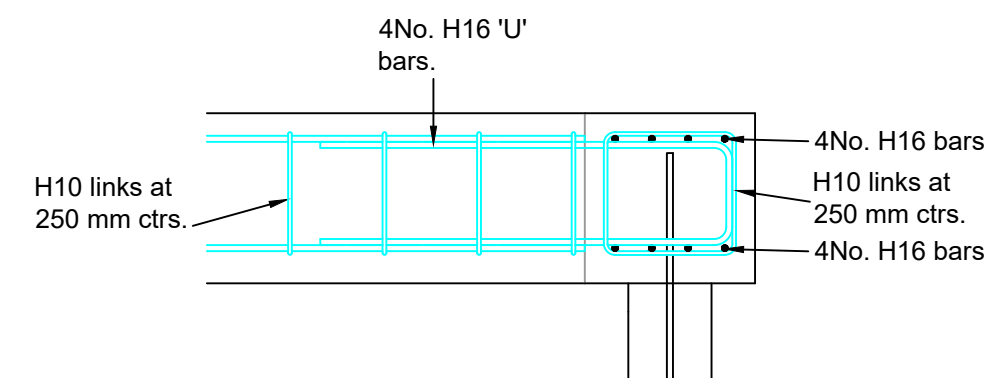

Section 2 - 2
Scale: 1:20

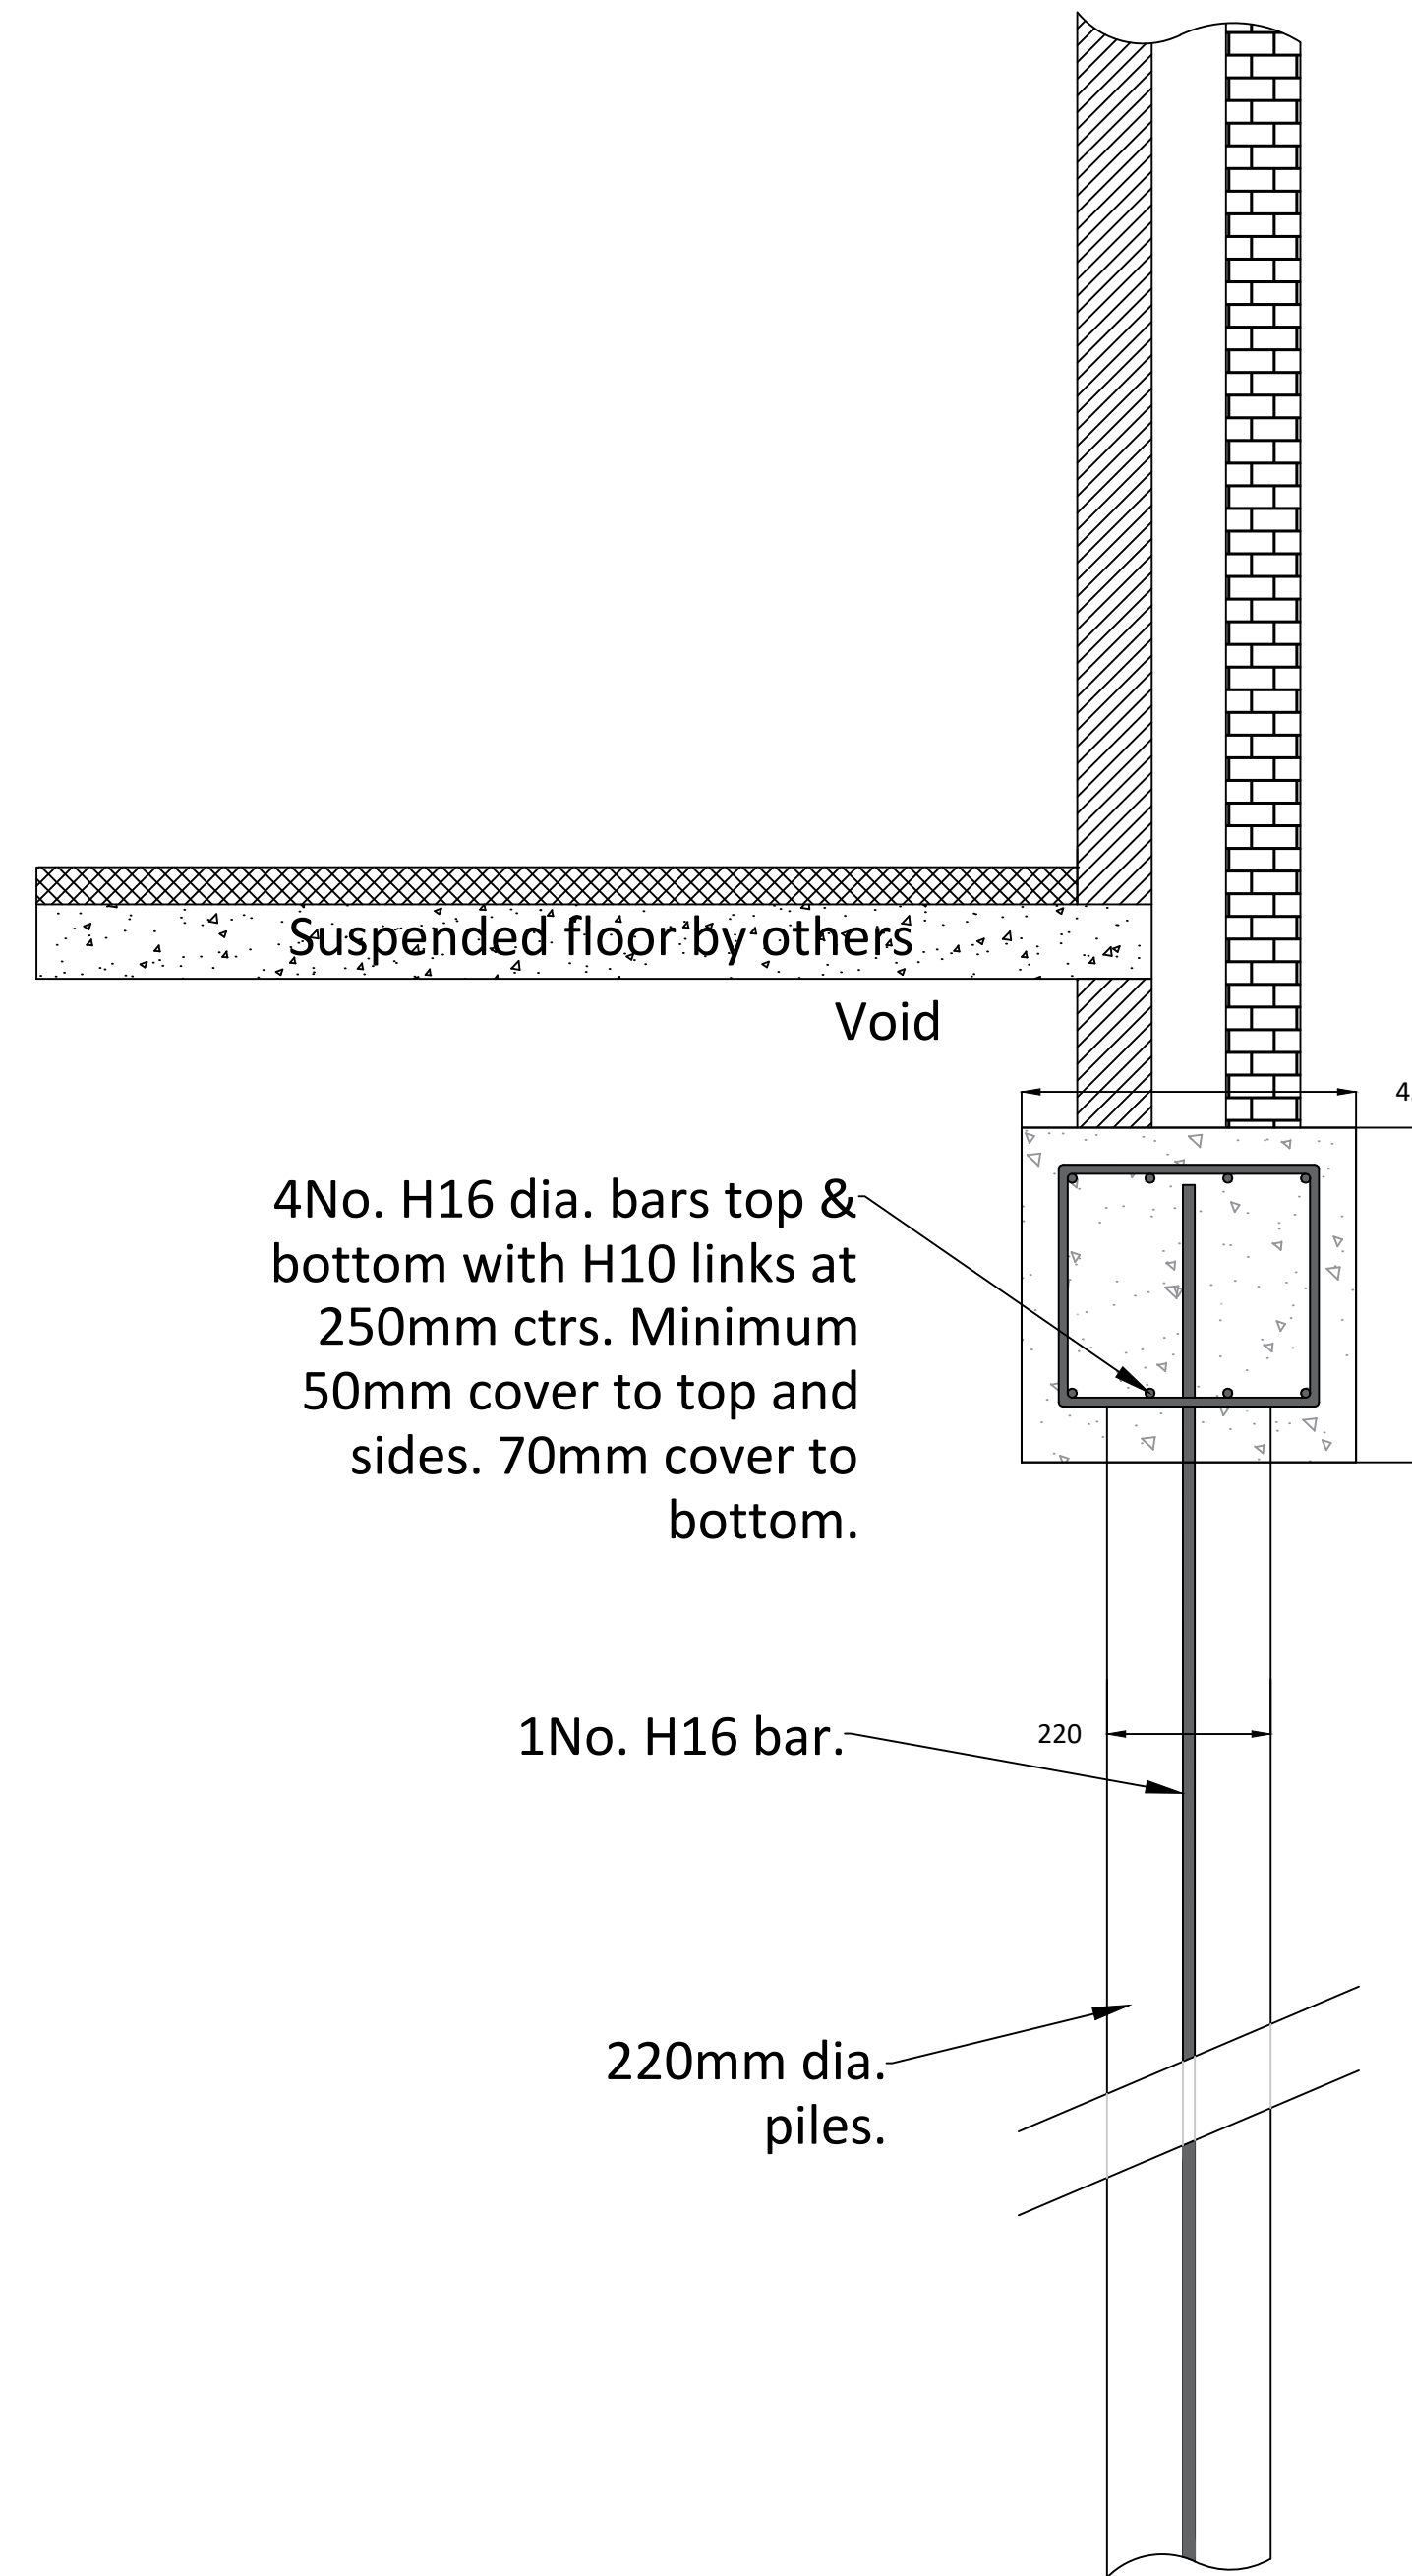

Typical Section
Scale: 1:10

- General Notes:**
1. This drawing is subject to copyright and must not be reproduced, stored or transmitted in any form without prior permission from Westbuild Piling Ltd.
 2. This drawing is not to be scaled. All dimensions are to be checked on site by the contractor. Any discrepancies are to be notified to Westbuild Piling Ltd.
 3. This drawing is to be read in conjunction with the relevant contract drawings and documents.
 4. All dimensions are in millimeters and all levels are in meters AOD unless noted otherwise.
 5. All work shall be carried out in accordance with Local Authority, Statutory Authority and Health & Safety Regulations.
 6. Setting Out: Our drawings are not to be used for setting out purposes. The centre lines of the RC Ground Beams correspond with the centre lines of the internal and external walls of the building.
 7. All internal walls, apart from those located directly above the internally located ground beams, have been assumed to be of lightweight construction.
 8. Any level or dimension information on this drawing is not to be used for construction until it has been checked and confirmed by clients Architect/Engineer.

E.		Date	By
D.		Date	By
C.		Date	By
B.		Date	By
A.		Date	By
Rev.	Amendments.	Date	By

Revisions



Westbuild Piling Ltd
Tel: 01302 265 856
Email: enquiries@westbuildpiling.co.uk
www.westbuildpiling.co.uk

Client
Bo Homes (Yorkshire) Ltd

Project
Proposed Dwelling, Adjacent to 65 Wharfdale Road, Barnsley, S75 2JY.

Title
Proposed Pile & Foundation Layout

Drawn	EWT	Checked	-
Date	26/04/21	Date	-
Scale	As Shown	Original Size	A1
Drawing No	P3043 - 01	Rev	-