


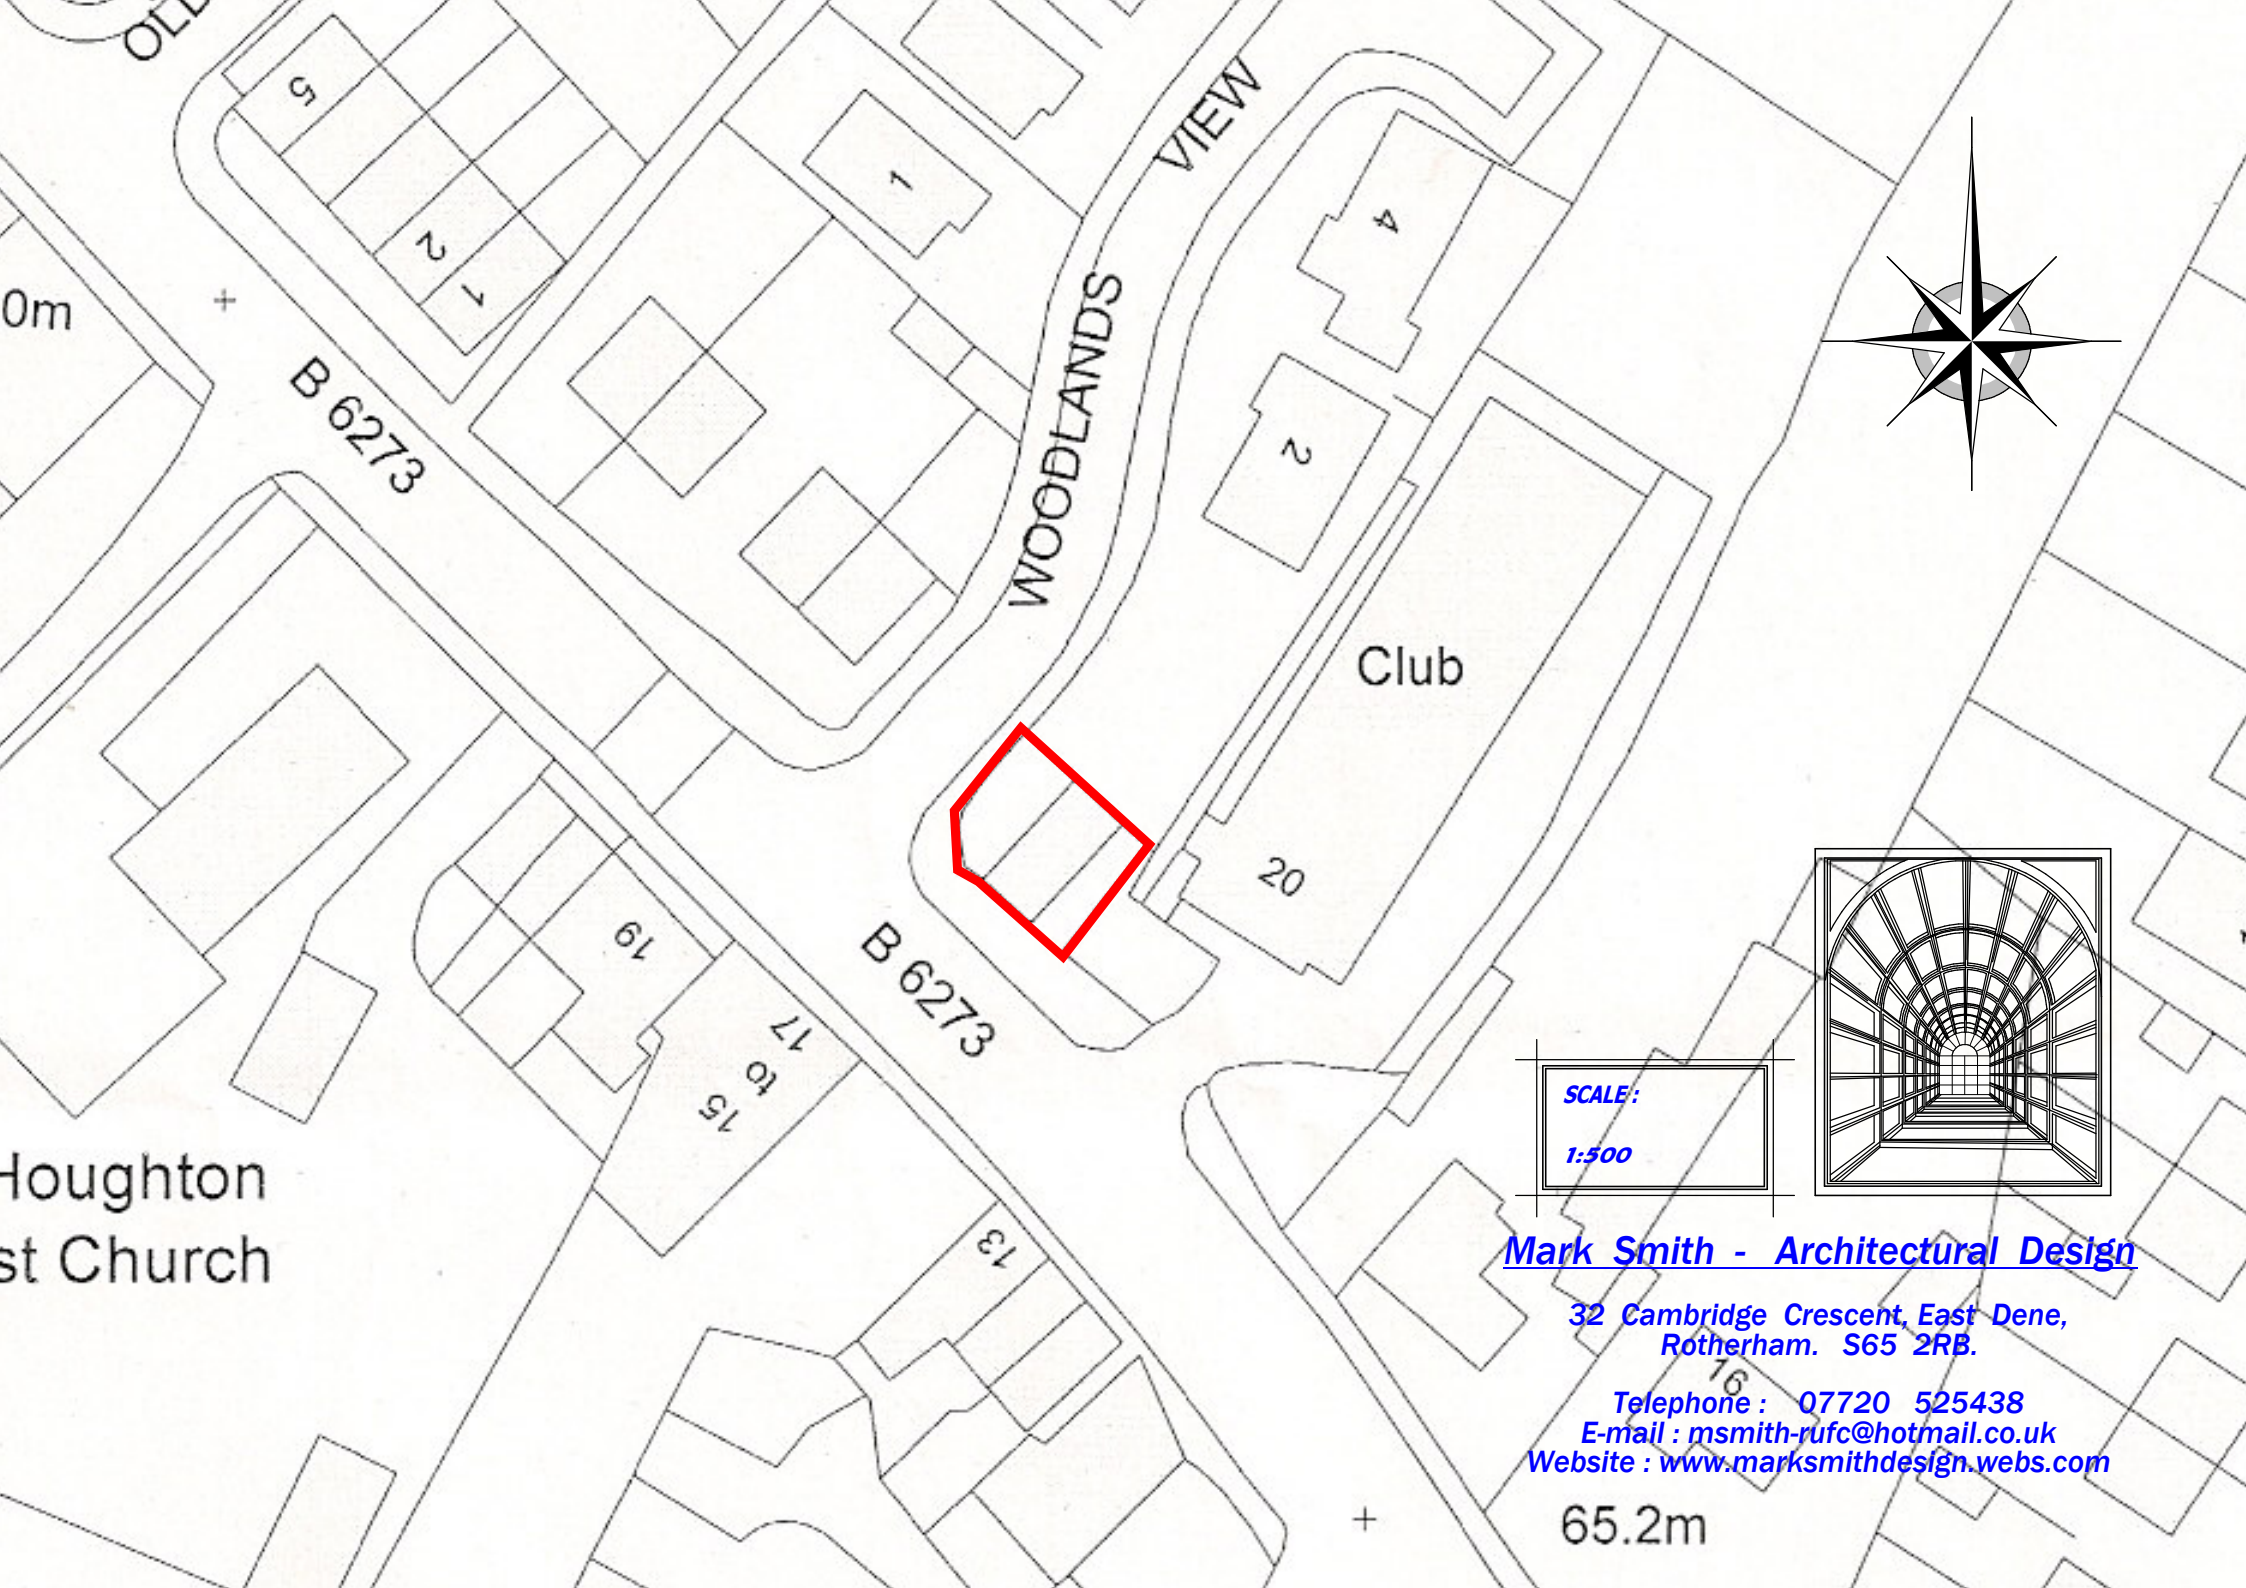

0m

B 6273

WOODLANDS
VIEW

Club

B 6273

Houghton
Church

SCALE:

1:500

Mark Smith - Architectural Design

32 Cambridge Crescent, East Dene,
Rotherham. S65 2RB.

Telephone : 07720 525438

E-mail : msmith-rufc@hotmail.co.uk

Website : www.marksmithdesign.webs.com

65.2m