


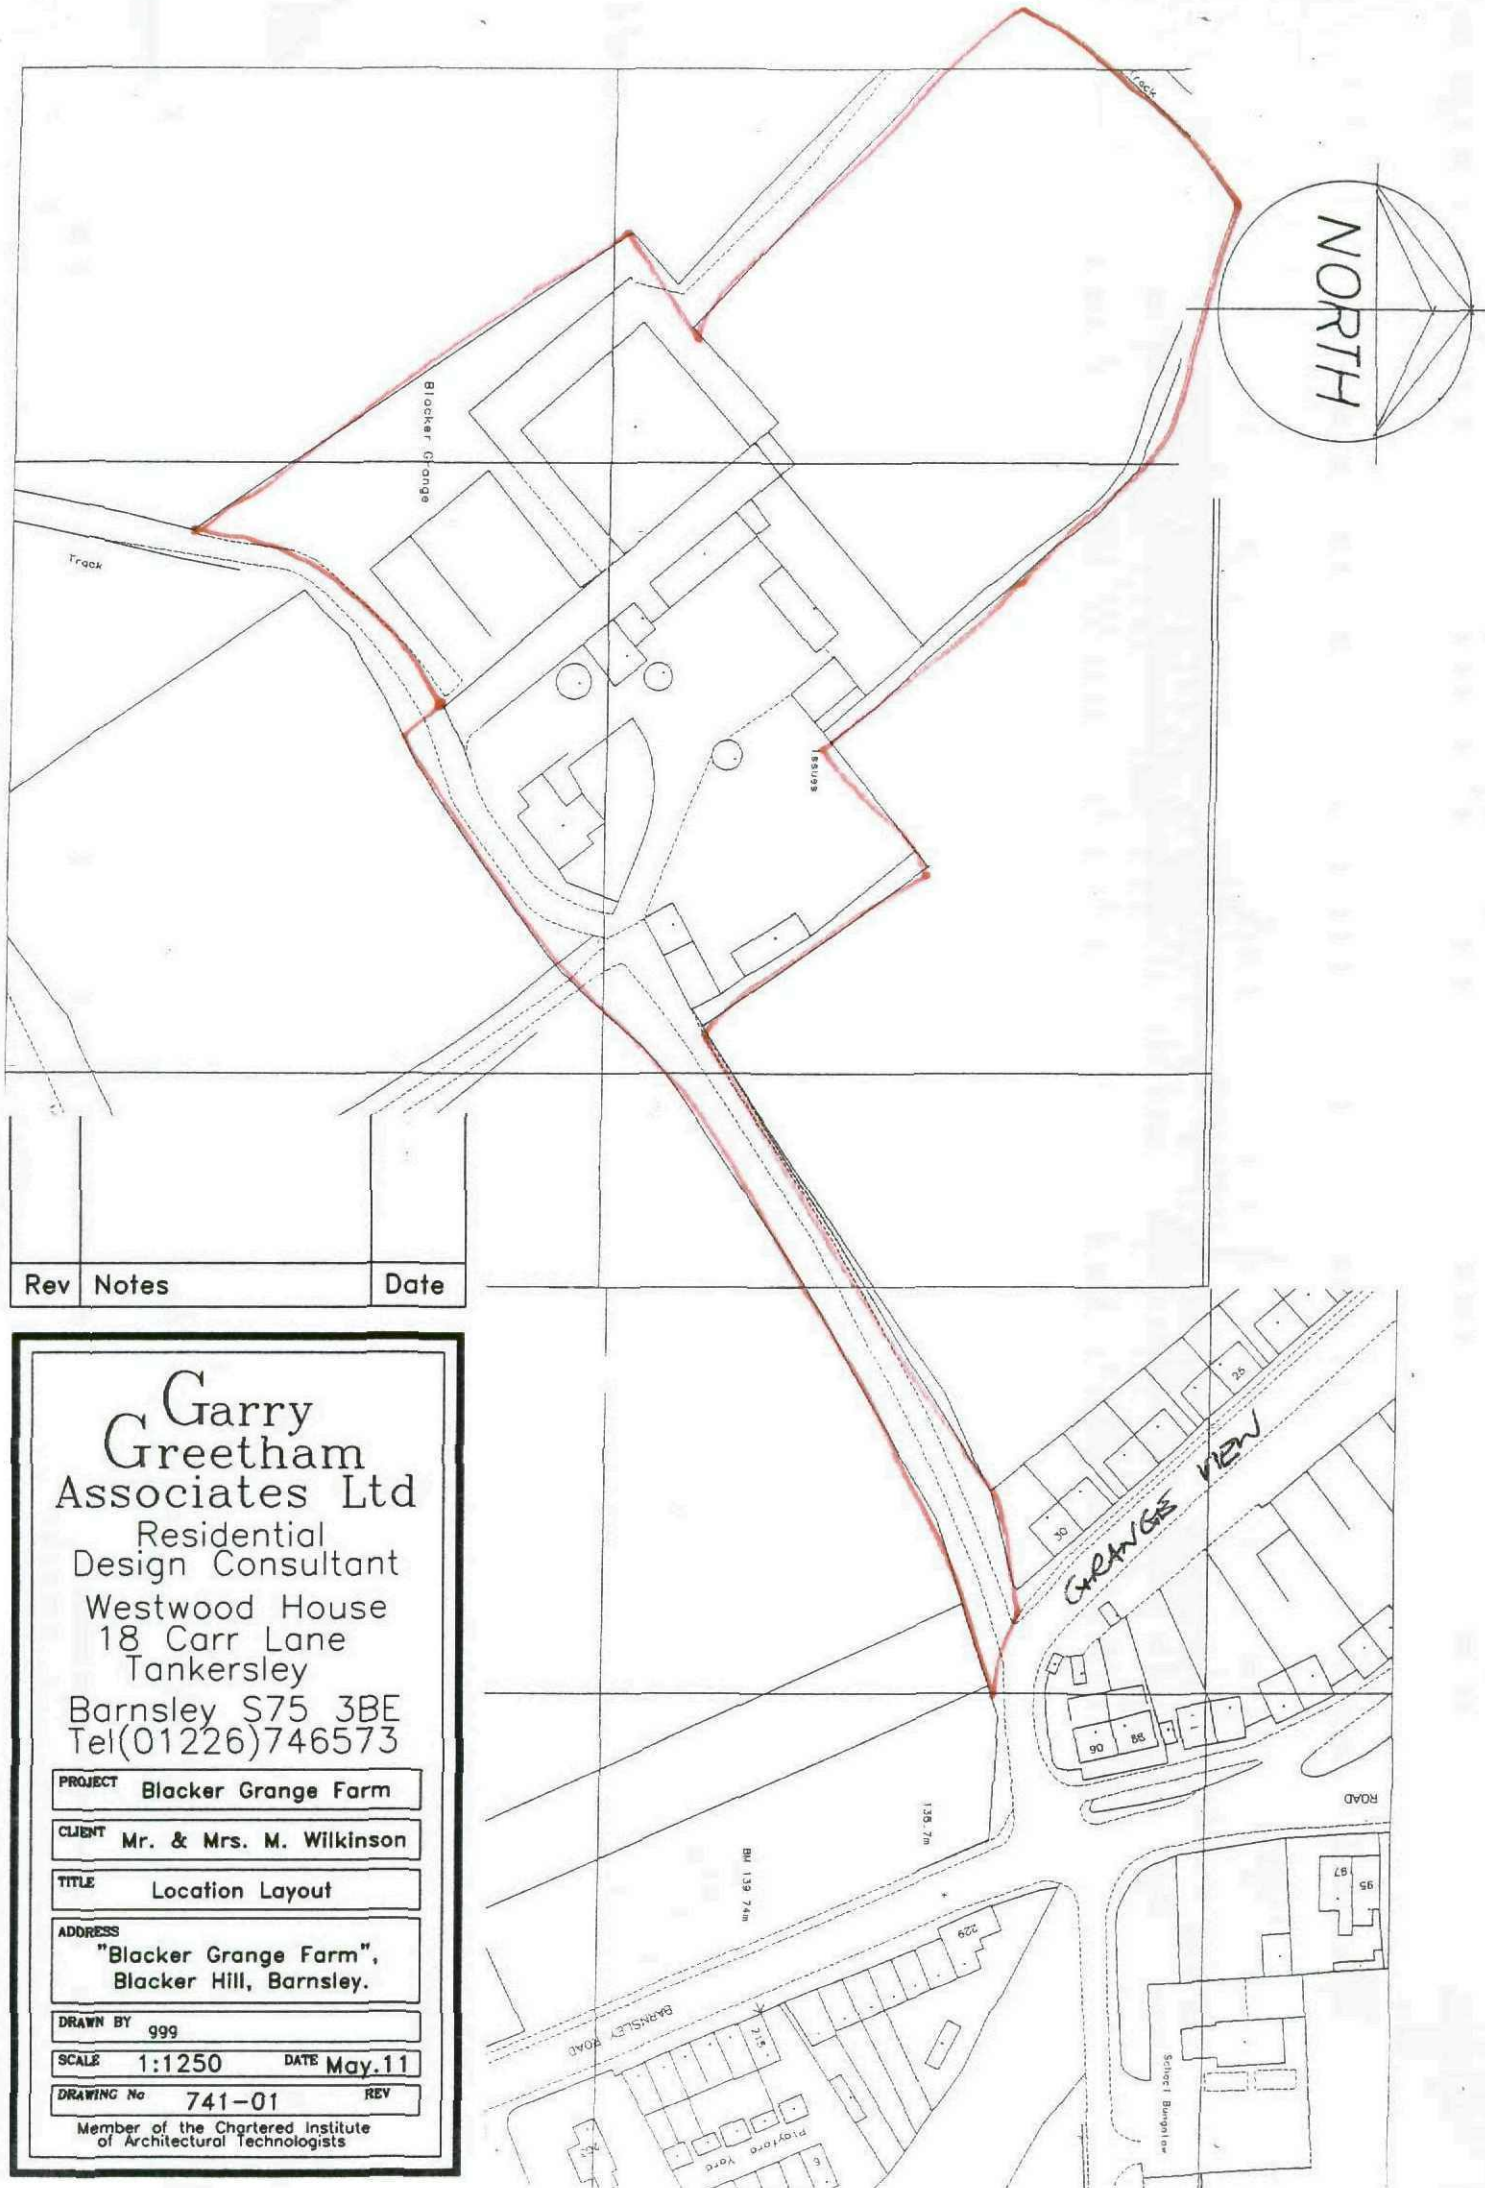

NORTH

Rev	Notes	Date

Garry Greetham Associates Ltd

Residential Design Consultant

Westwood House
18 Carr Lane
Tannersley

Barnsley S75 3BE
Tel(01226)746573

PROJECT **Blacker Grange Farm**

CLIENT **Mr. & Mrs. M. Wilkinson**

TITLE **Location Layout**


ADDRESS
**"Blacker Grange Farm",
Blacker Hill, Barnsley.**

DRAWN BY **ggg**


SCALE **1:1250** DATE **May.11**

DRAWING No **741-01** REV

Member of the Chartered Institute
of Architectural Technologists

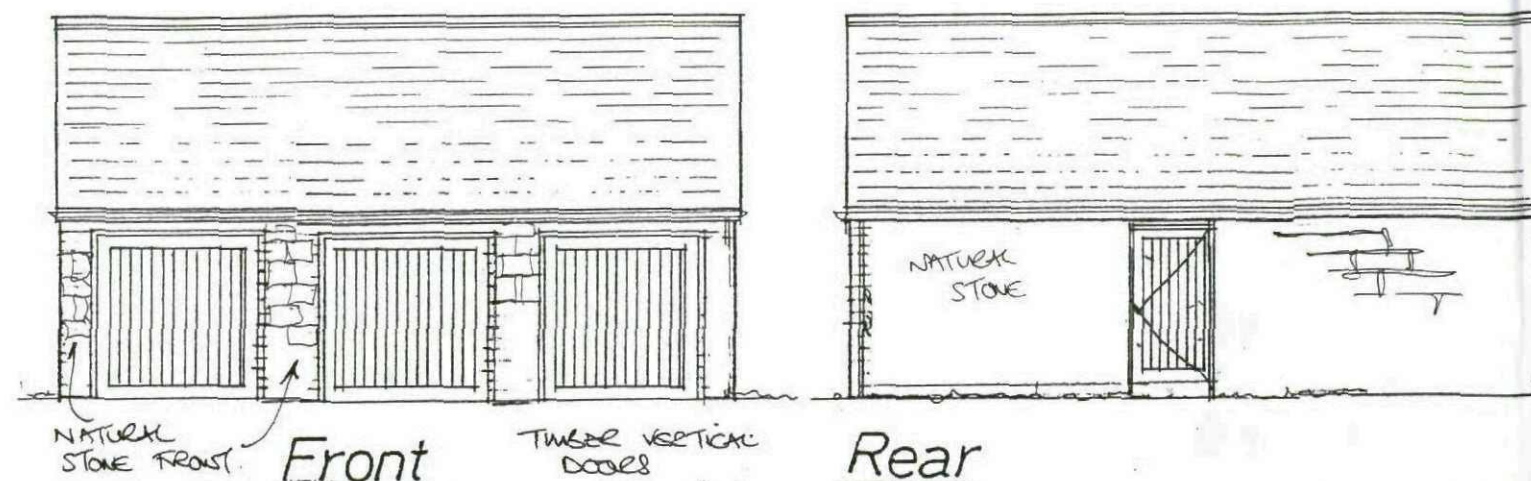


Elevations 1:100

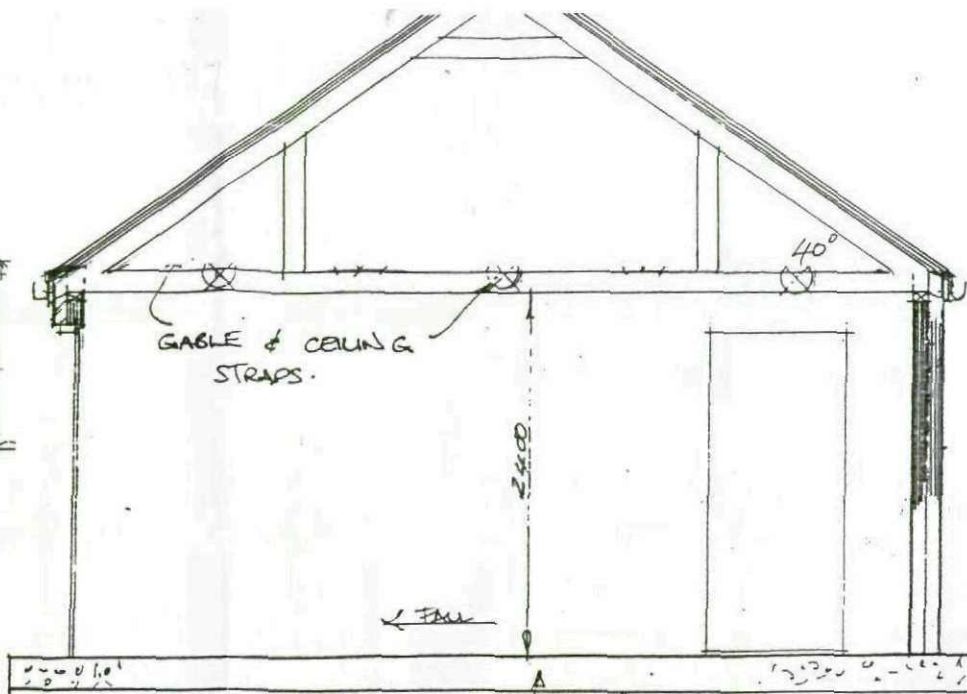


225mm CONC. SLAB WITH A252 MESH OR SIMILAR REINFORCING TO CENTRE.

Roof

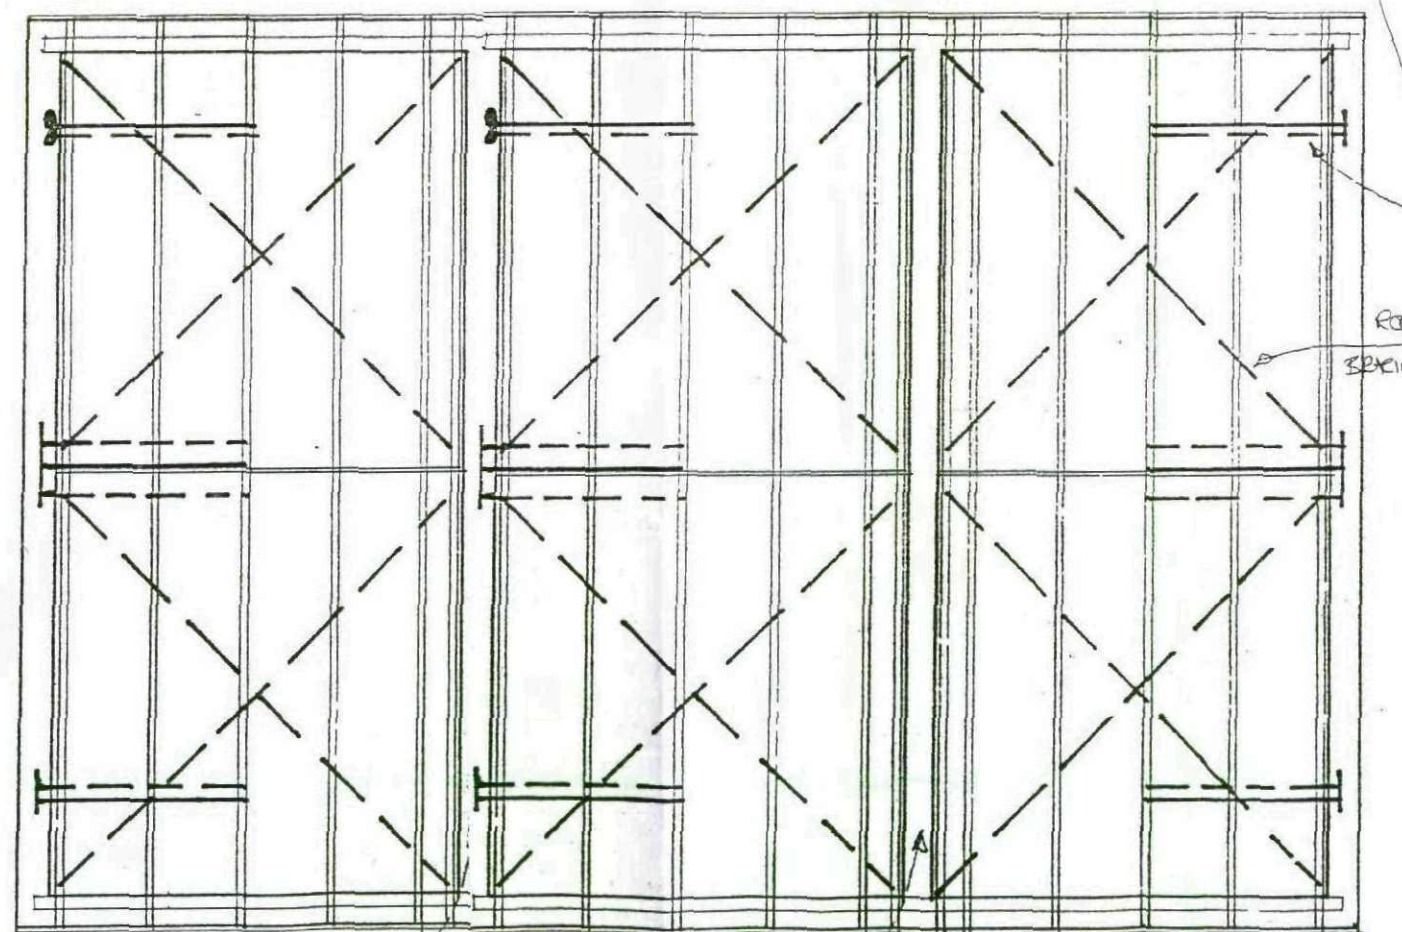

PARTY WALL TAKEN UP TO UNDERSIDE OF ROOFING FELT; FIBRE GLASS GUILT 75mm OVER TO PROVIDE FIRE PROTECTION @ THIS JUNCTION.

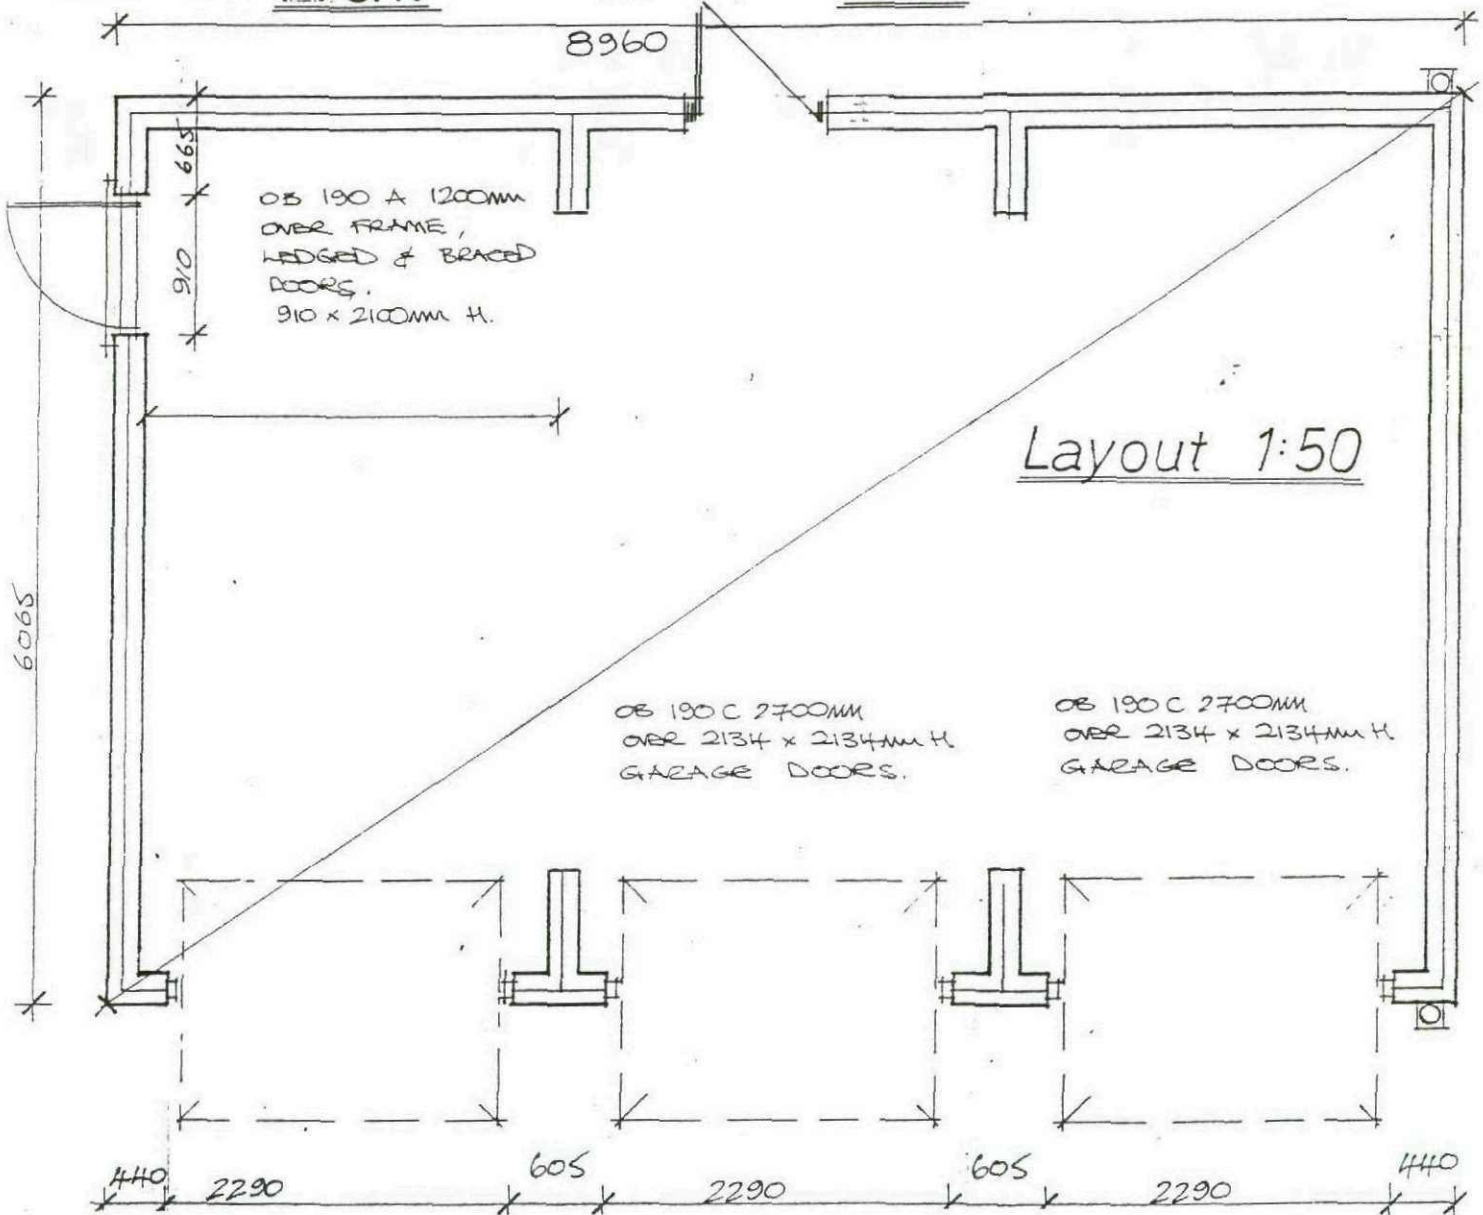

Rev	Notes	Date


Garry Greetham Associates Ltd
Residential Design Consultant
Westwood House
18 Carr Lane
Tannersley
Barnsley S75 3BE
Tel(01226)746573

PROJECT Unit 1
CLIENT Mr. & Mrs. M. Wilkinson
TITLE Detached Garage
ADDRESS "Blacker Grange Farm", Blacker Hill, Barnsley.
DRAWN BY 999
SCALE 1:50; 1:100 DATE May.11
DRAWING No 741-07
REV
Member of the Chartered Institute of Architectural Technologists

TO REMOVE THE EXISTING DOUBLE "ATCOST"
 PREFABRICATED BARN'S TO THE REAR
 AND ASSOCIATED CONCRETE HANDSTANDING
 ADJACENT AND TO PROVIDE THESE AREAS
 WITHIN THE GREEN BELT USAGE.


DENOTES
 PROPOSED 900MM
 HIGH DRY STONE
 WALLING DETAIL

900MM H. POST
 & 2 RAIL
 DEMARKATION
 FENCE

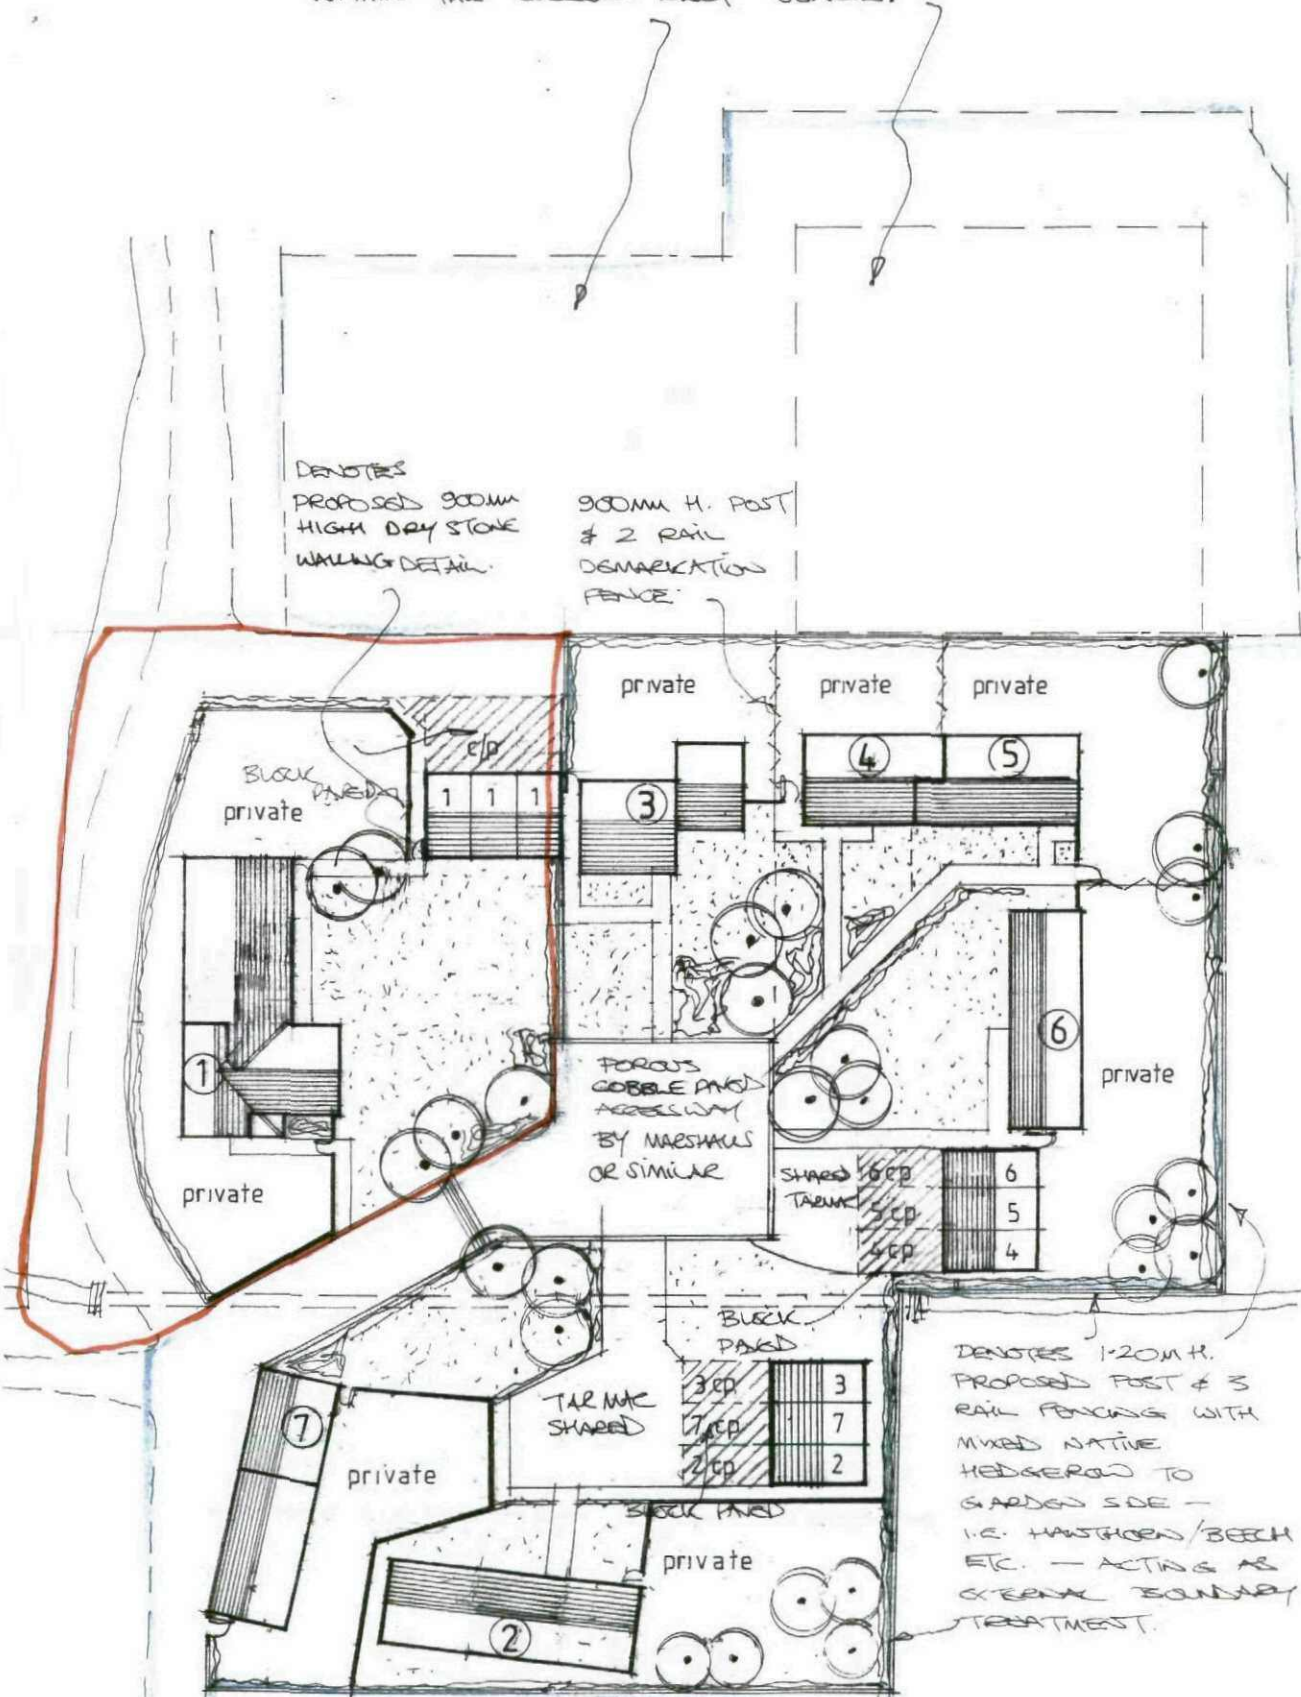

*TO PROVIDE 4.50M WIDE
 POROUS BLOCK PAVED AREA
 (FOR FIRST 10.00M)
 FROM GARAGE VED
 JUNCTION TO SATISFY
 HIGHWAY DEPT.

900mm High Knee Rail

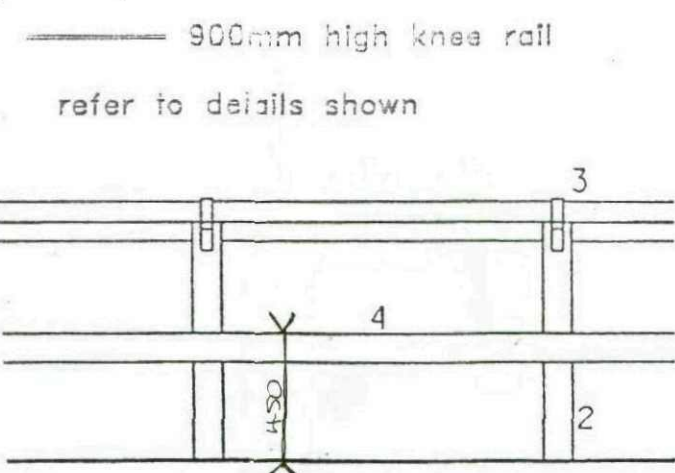

- 1 All fencing woodwork to be stained with coloured preservative
- 2 100mm sq vertical posts complete with 45o splayed cut to accept top rail
- 3 100mm sq horizontal top rail set at 45o splay fixed to vertical posts with 35mm wide galv'' m.s. strapping nailed
- 4 100 x 25mm horizontal mid rail face fixed to vertical posts

Rev	Notes	Date

Garry Greetham Associates Ltd
 Residential Design Consultant
 Westwood House
 18 Carr Lane
 Tankersley
 Barnsley S75 3BE
 Tel(01226)746573

PROJECT	Blacker Grange Farm
CLIENT	Mr. & Mrs. M. Wilkinson
TITLE	Site Layout
ADDRESS	"Blacker Grange Farm", Blacker Hill, Barnsley.
DRAWN BY	ggg
SCALE	1:500
DATE	May.11
DRAWING No	741-02
REV	

Member of the Chartered Institute of Architectural Technologists