
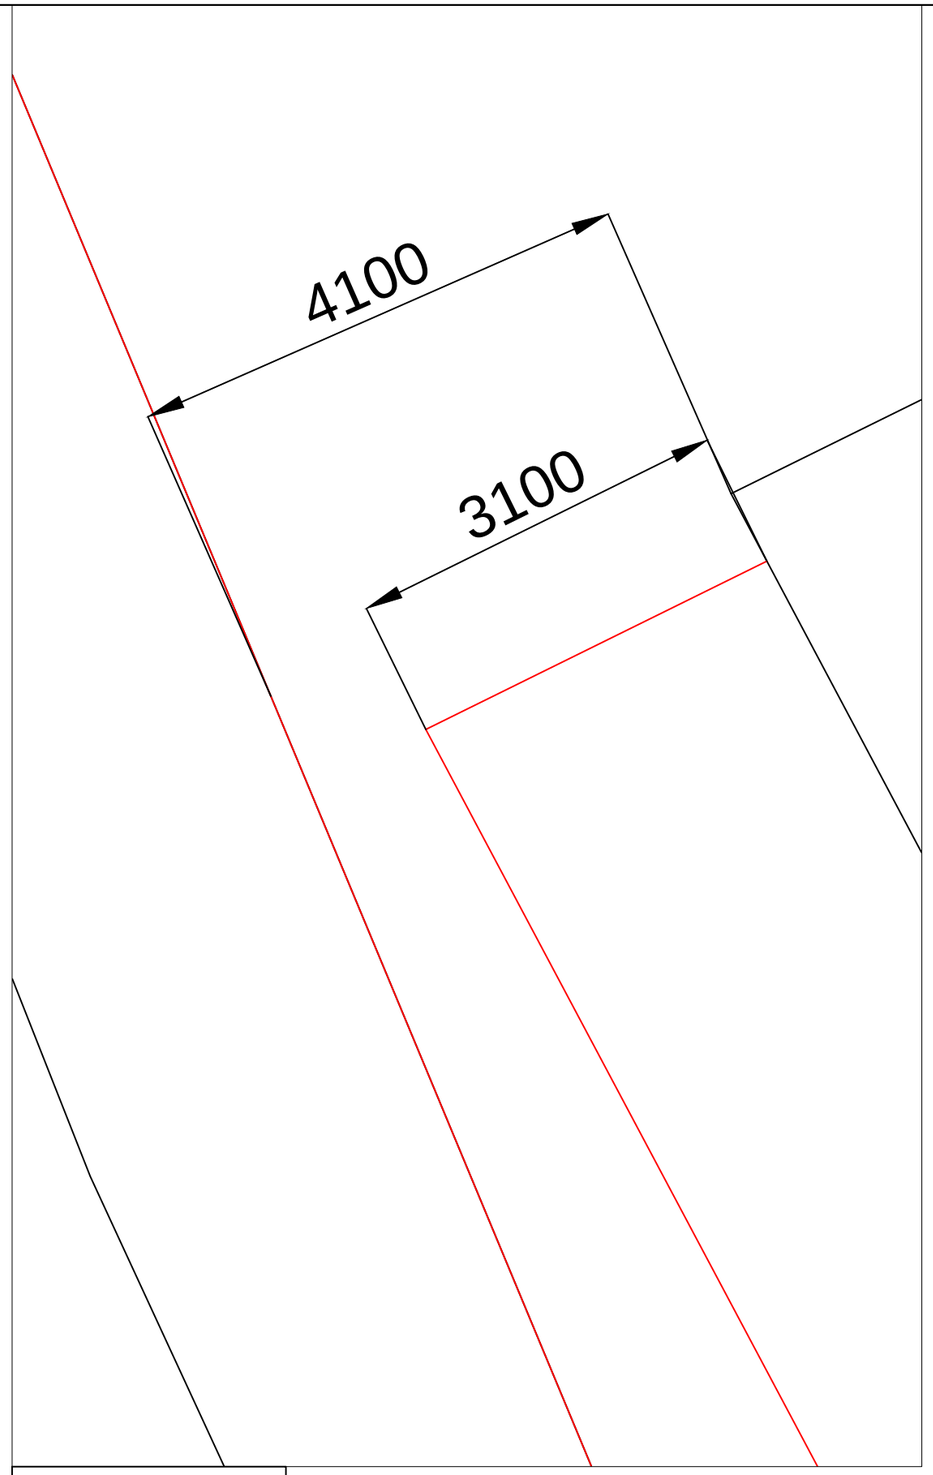


Front Offset.

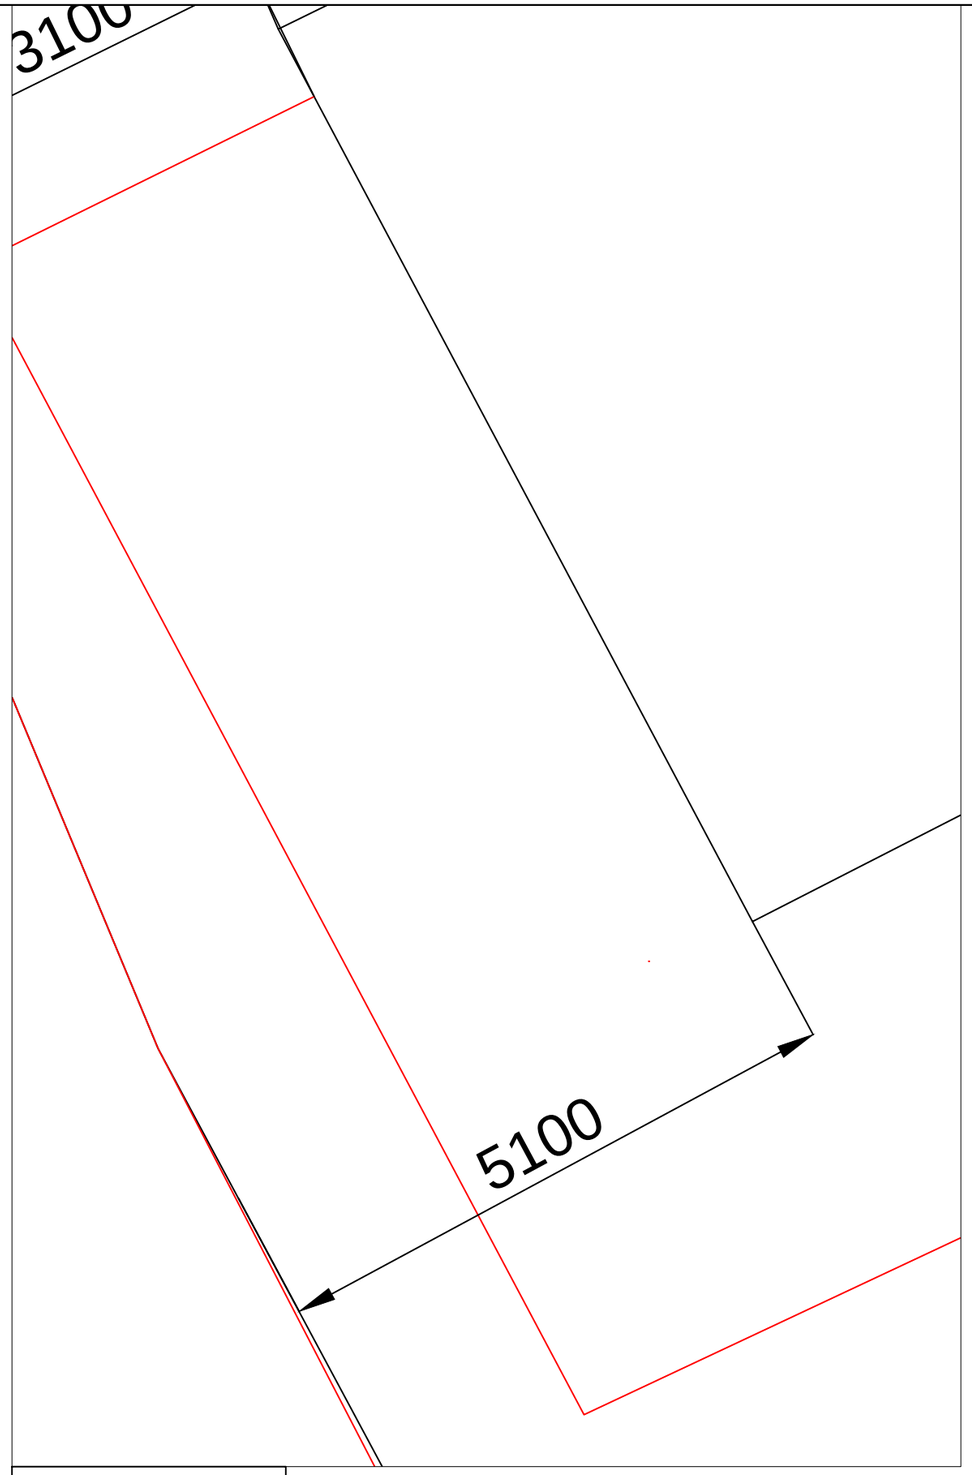

Rear Offset.

Rev.	By	Amendments	Date

PLANNING CONSULT,
DIGITAL MEDIA CENTRE,
COUNTY WAY,
BARNSLEY,
S70 2JW

Tel:- 01226 720814

Client
Richard Yeardley
56, Springfield Road,
Hoyland,
S74 0BE

Project
Side and Rear Extension with Loft Extension and Garage

Drawing title
House Offset Drawing.

Scale	Drawn	Checked	Date
NTS	SC	SW	08/09/2015

Drawing No.	Revision	File
PC/RY/June/SC5	-	