



PROPOSED DOUBLE STOREY SIDE EXTENSION
at No 2 HILLTOP, BRIERLEY
for Mr. L. WRIGHT.
SCALES:- PLANS & SECTIONS = 1:50 ELEVATIONS = 1:100


EXISTING

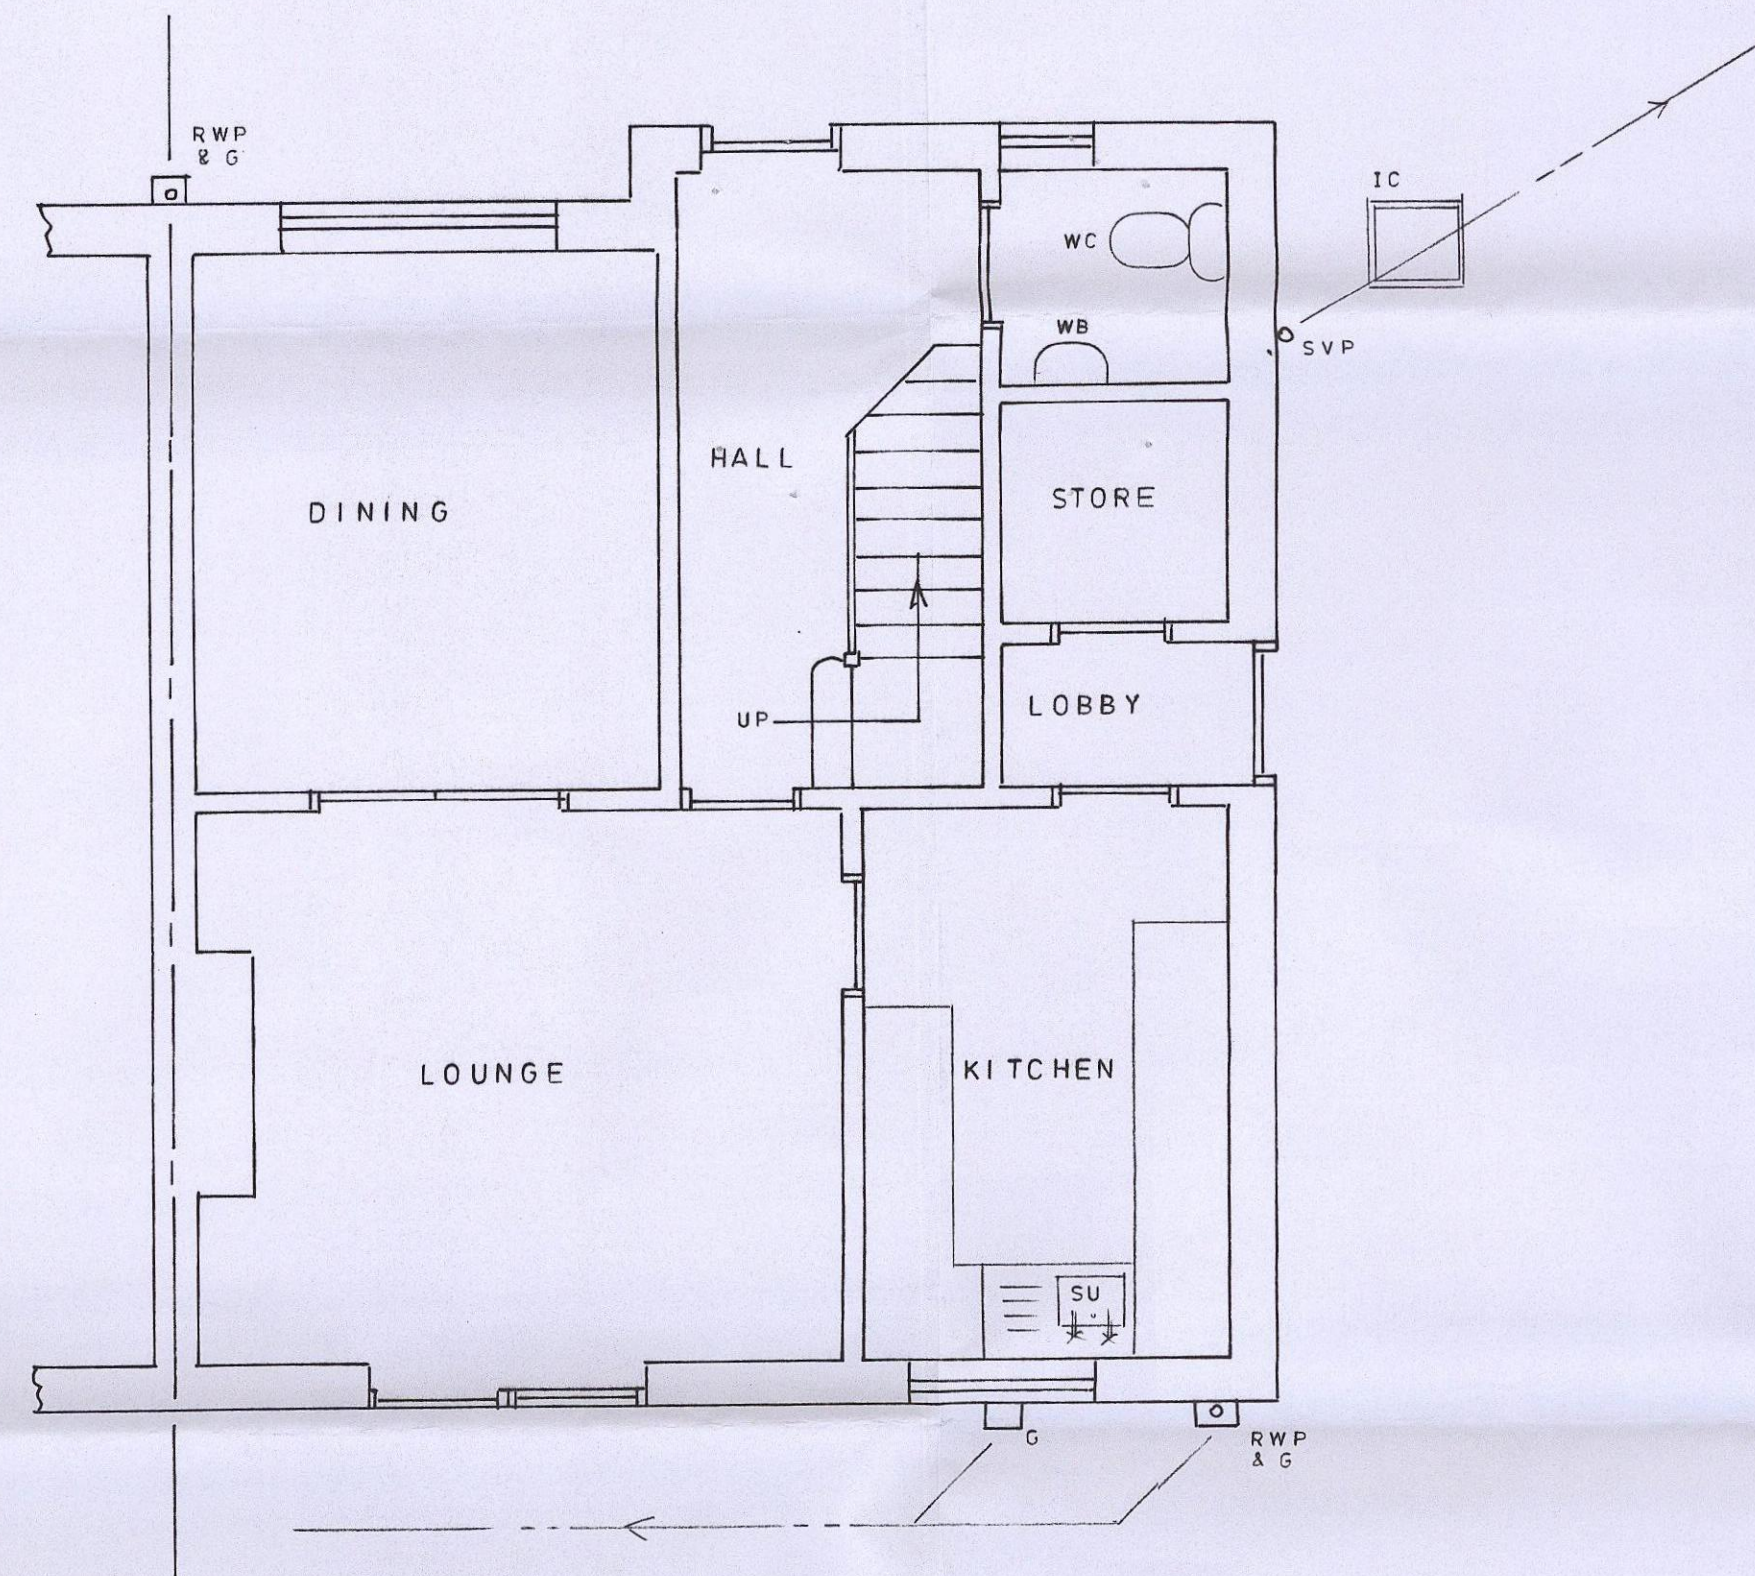


EXISTING GROUND FLOOR PLAN

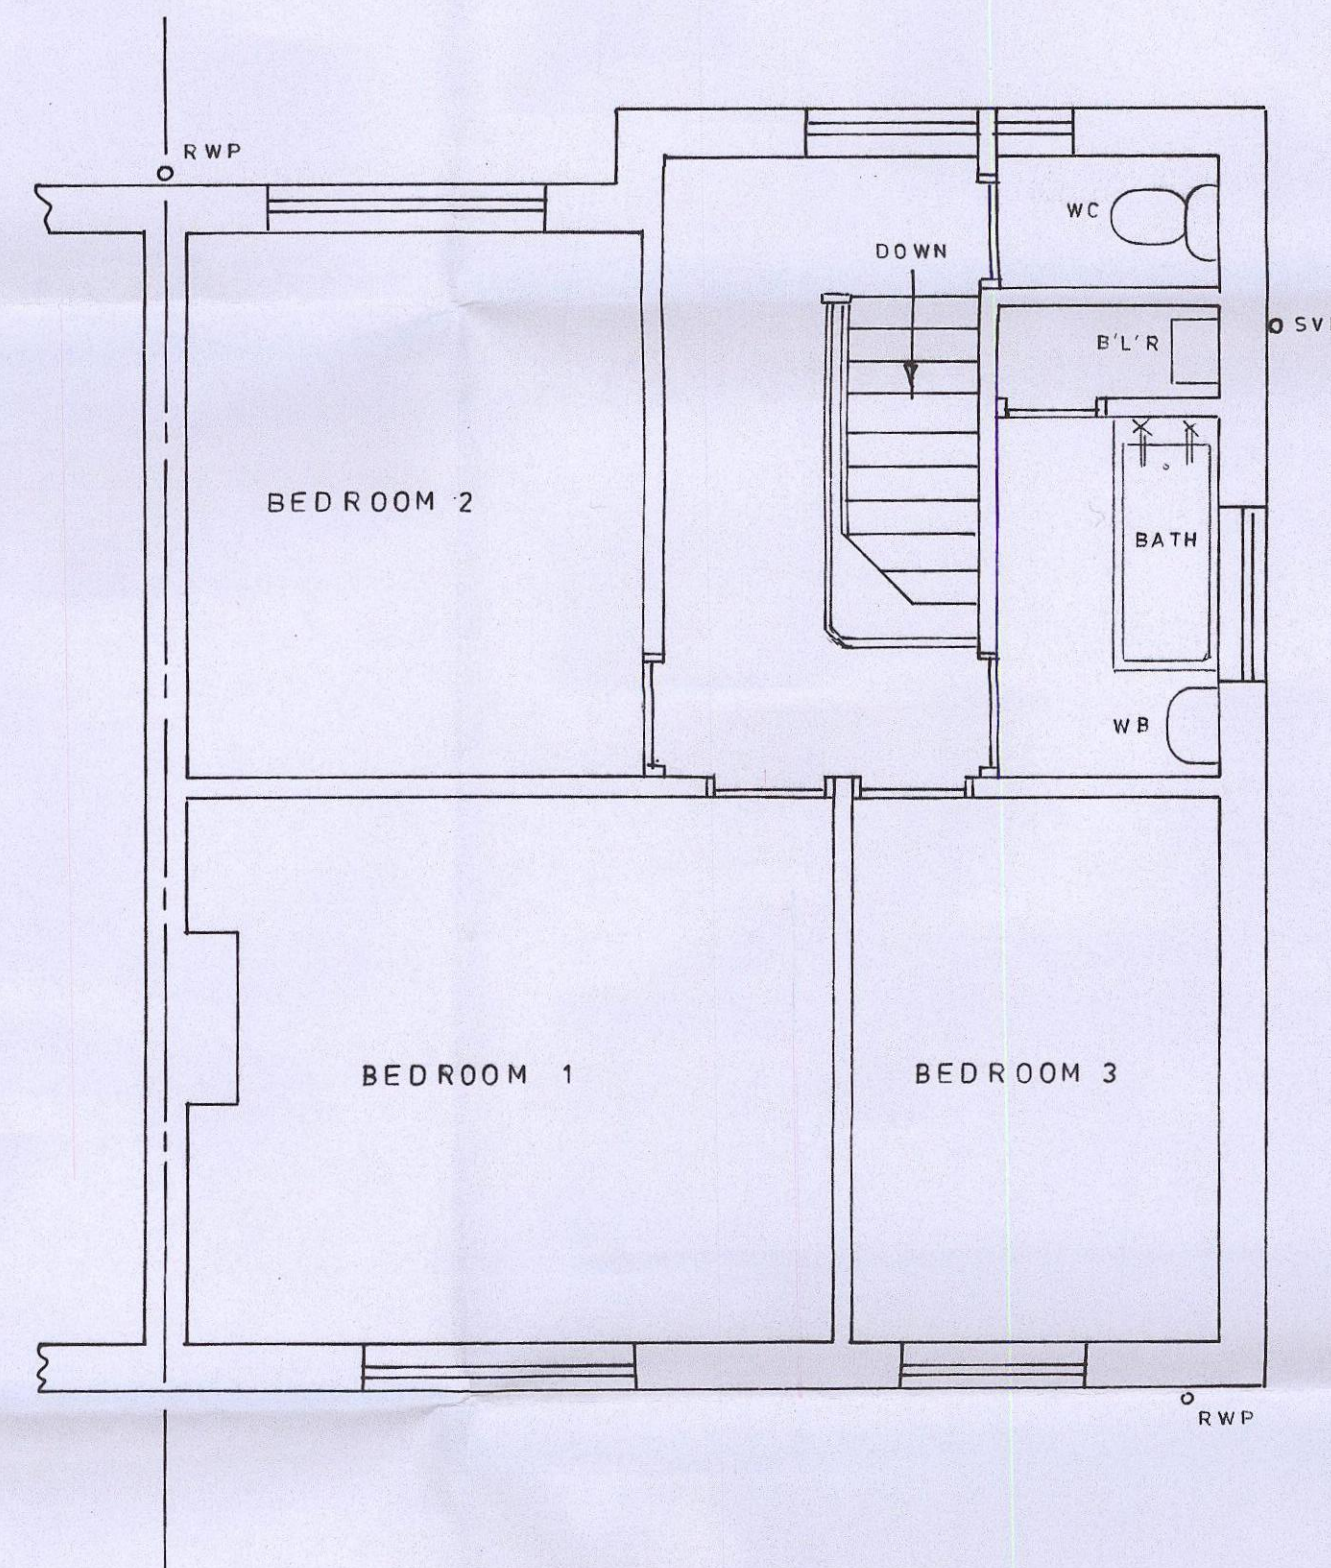

EXISTING FIRST FLOOR PLAN

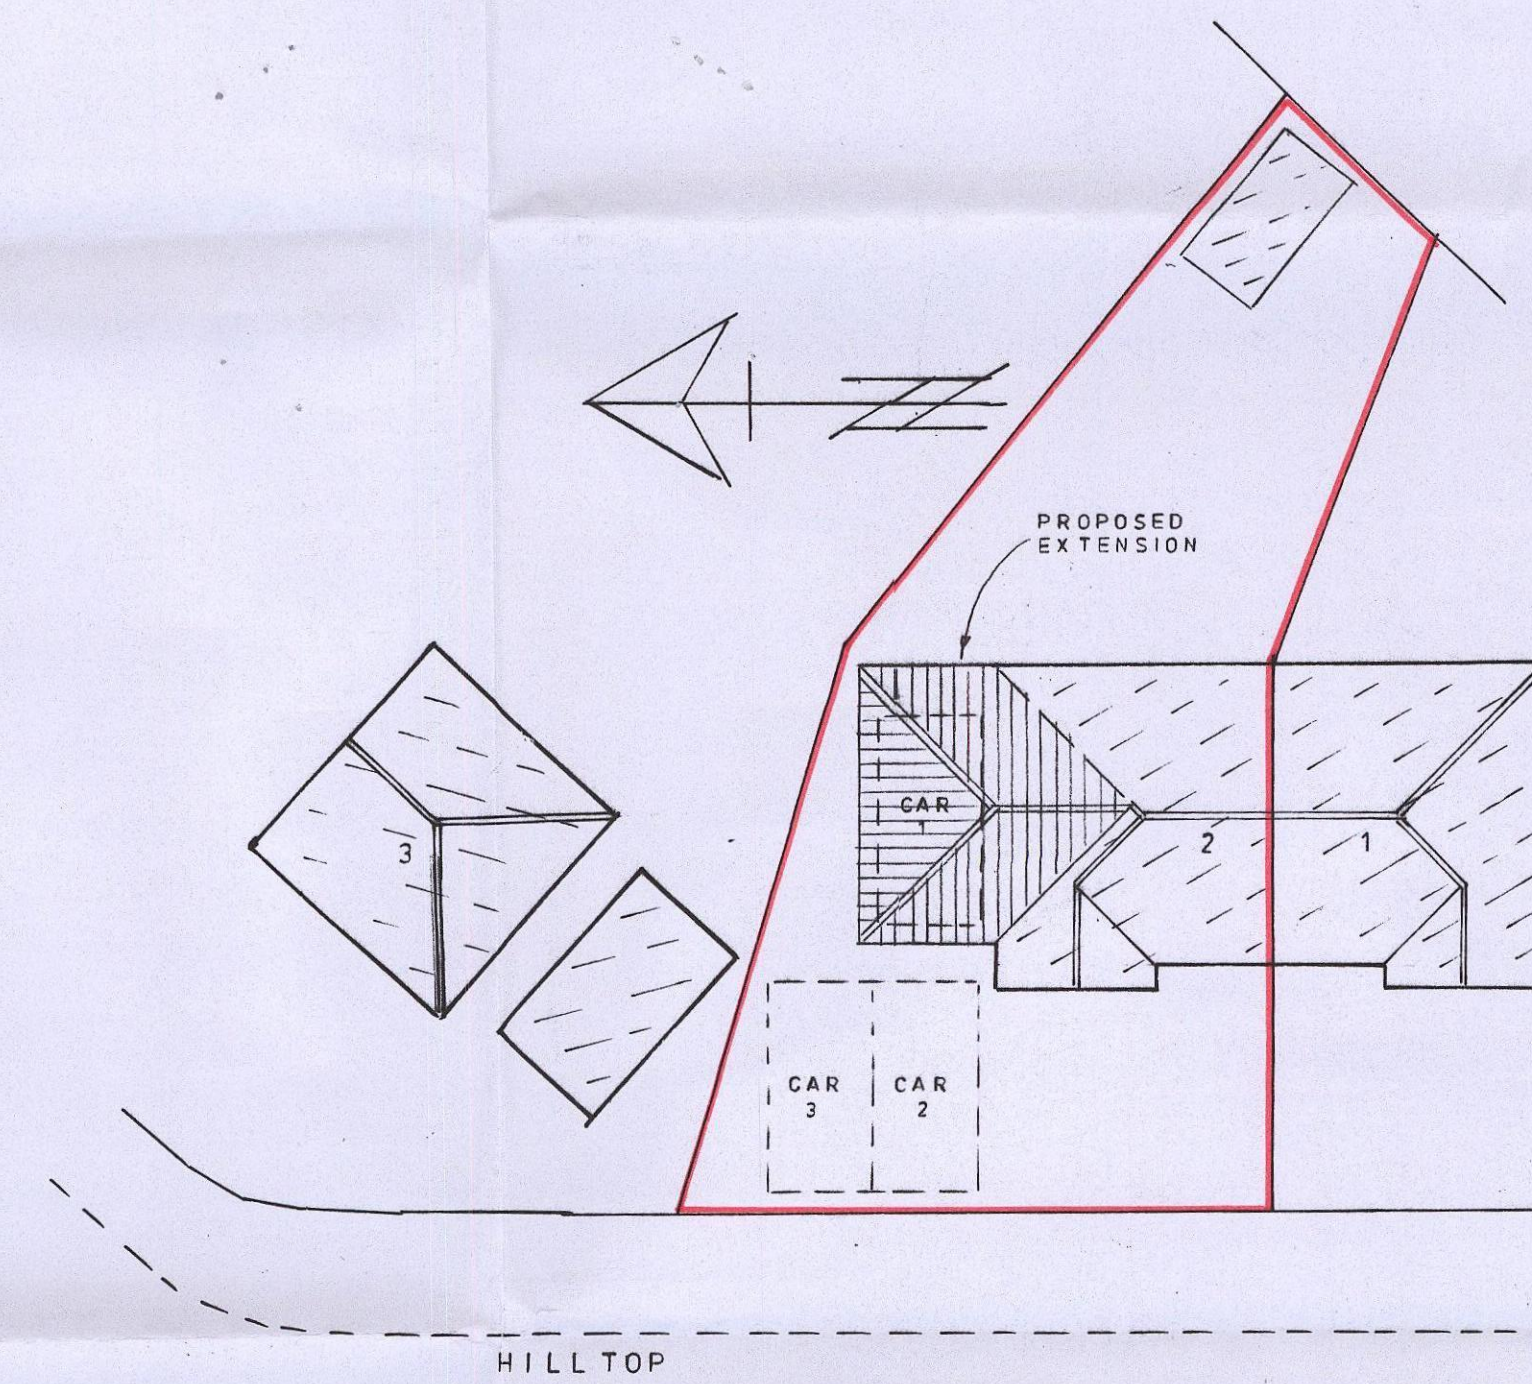

SITE PLAN 1:200

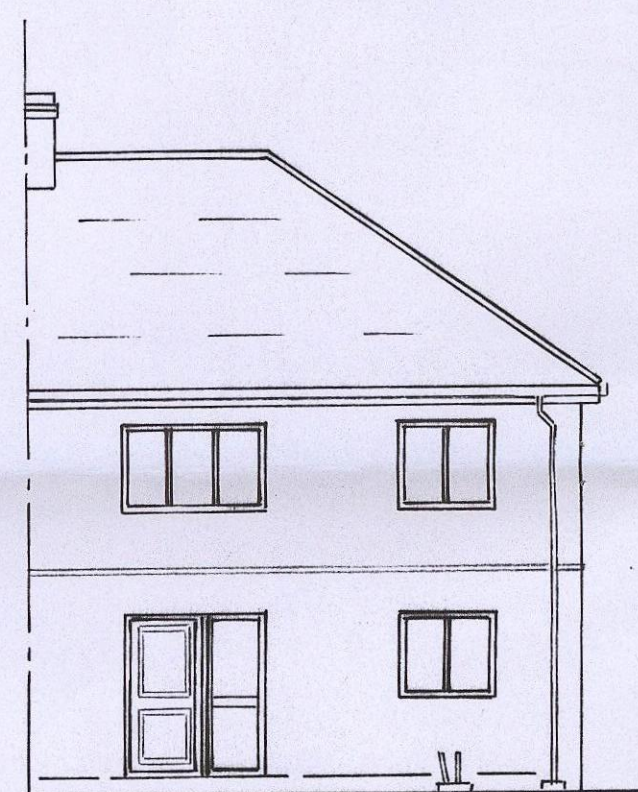


EXISTING REAR
EAST




EXISTING FRONT
WEST



EXISTING SIDE
NORTH

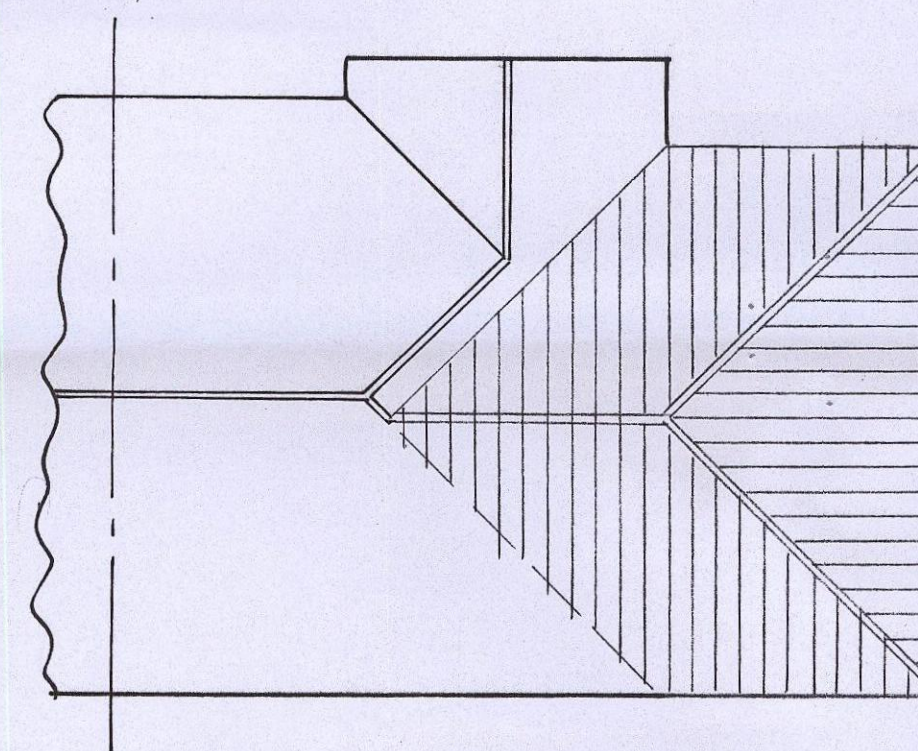

ROOF PLAN 1:100

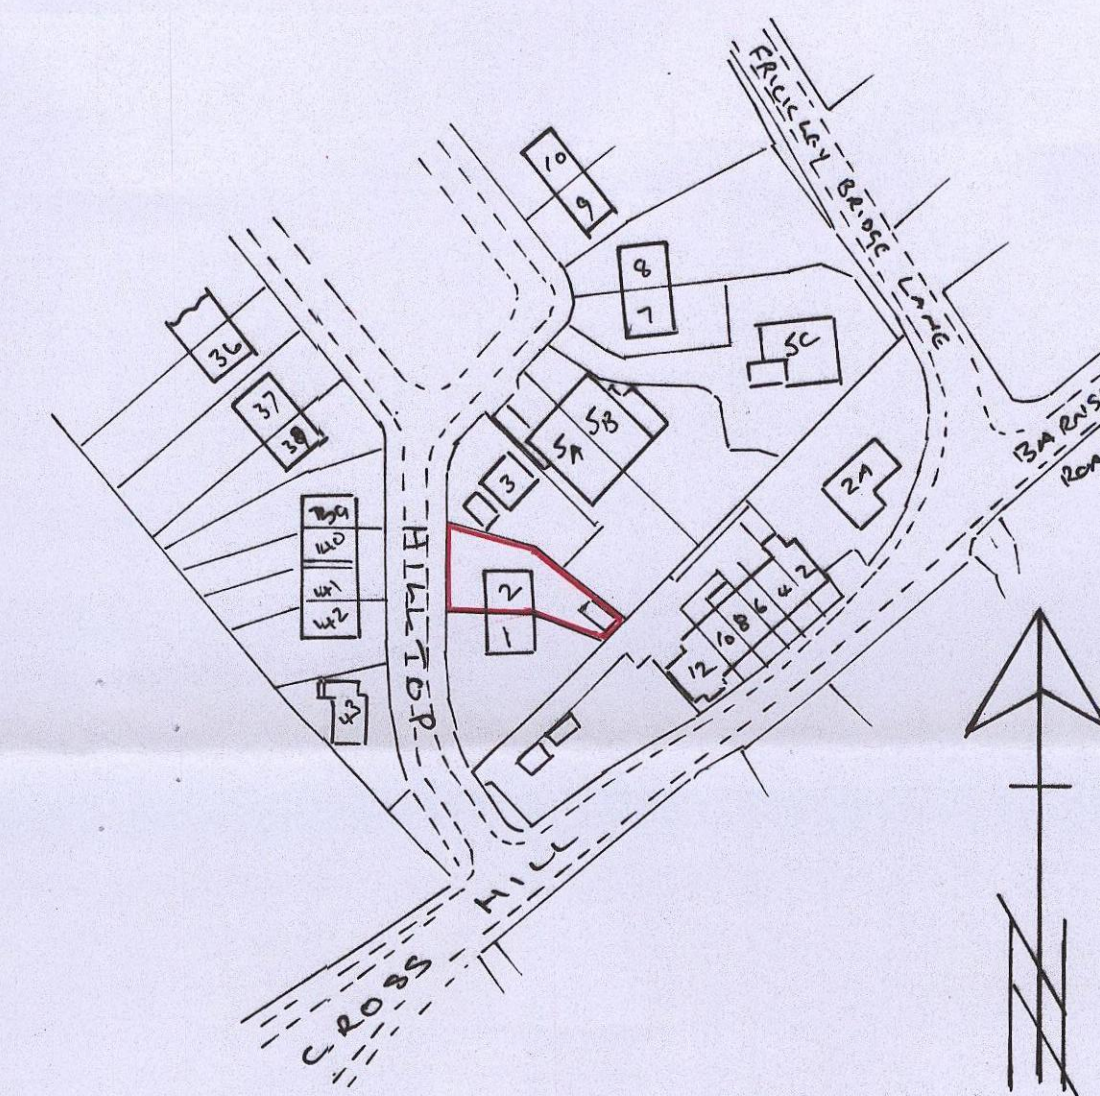

LOCATION PLAN 1:1250

B.M.B.C.
CORPORATE (M.B. 1000)


06 FEB 2013

Received by:


SHEET 1 of 2

PROPOSED DOUBLE STOREY SIDE EXTENSION
at No 2 HILLTOP, BRIERLEY
for Mr. L WRIGHT.
SCALES:- PLANS & SECTIONS= 1:50 ELEVATIONS= 1:100



PROPOSED

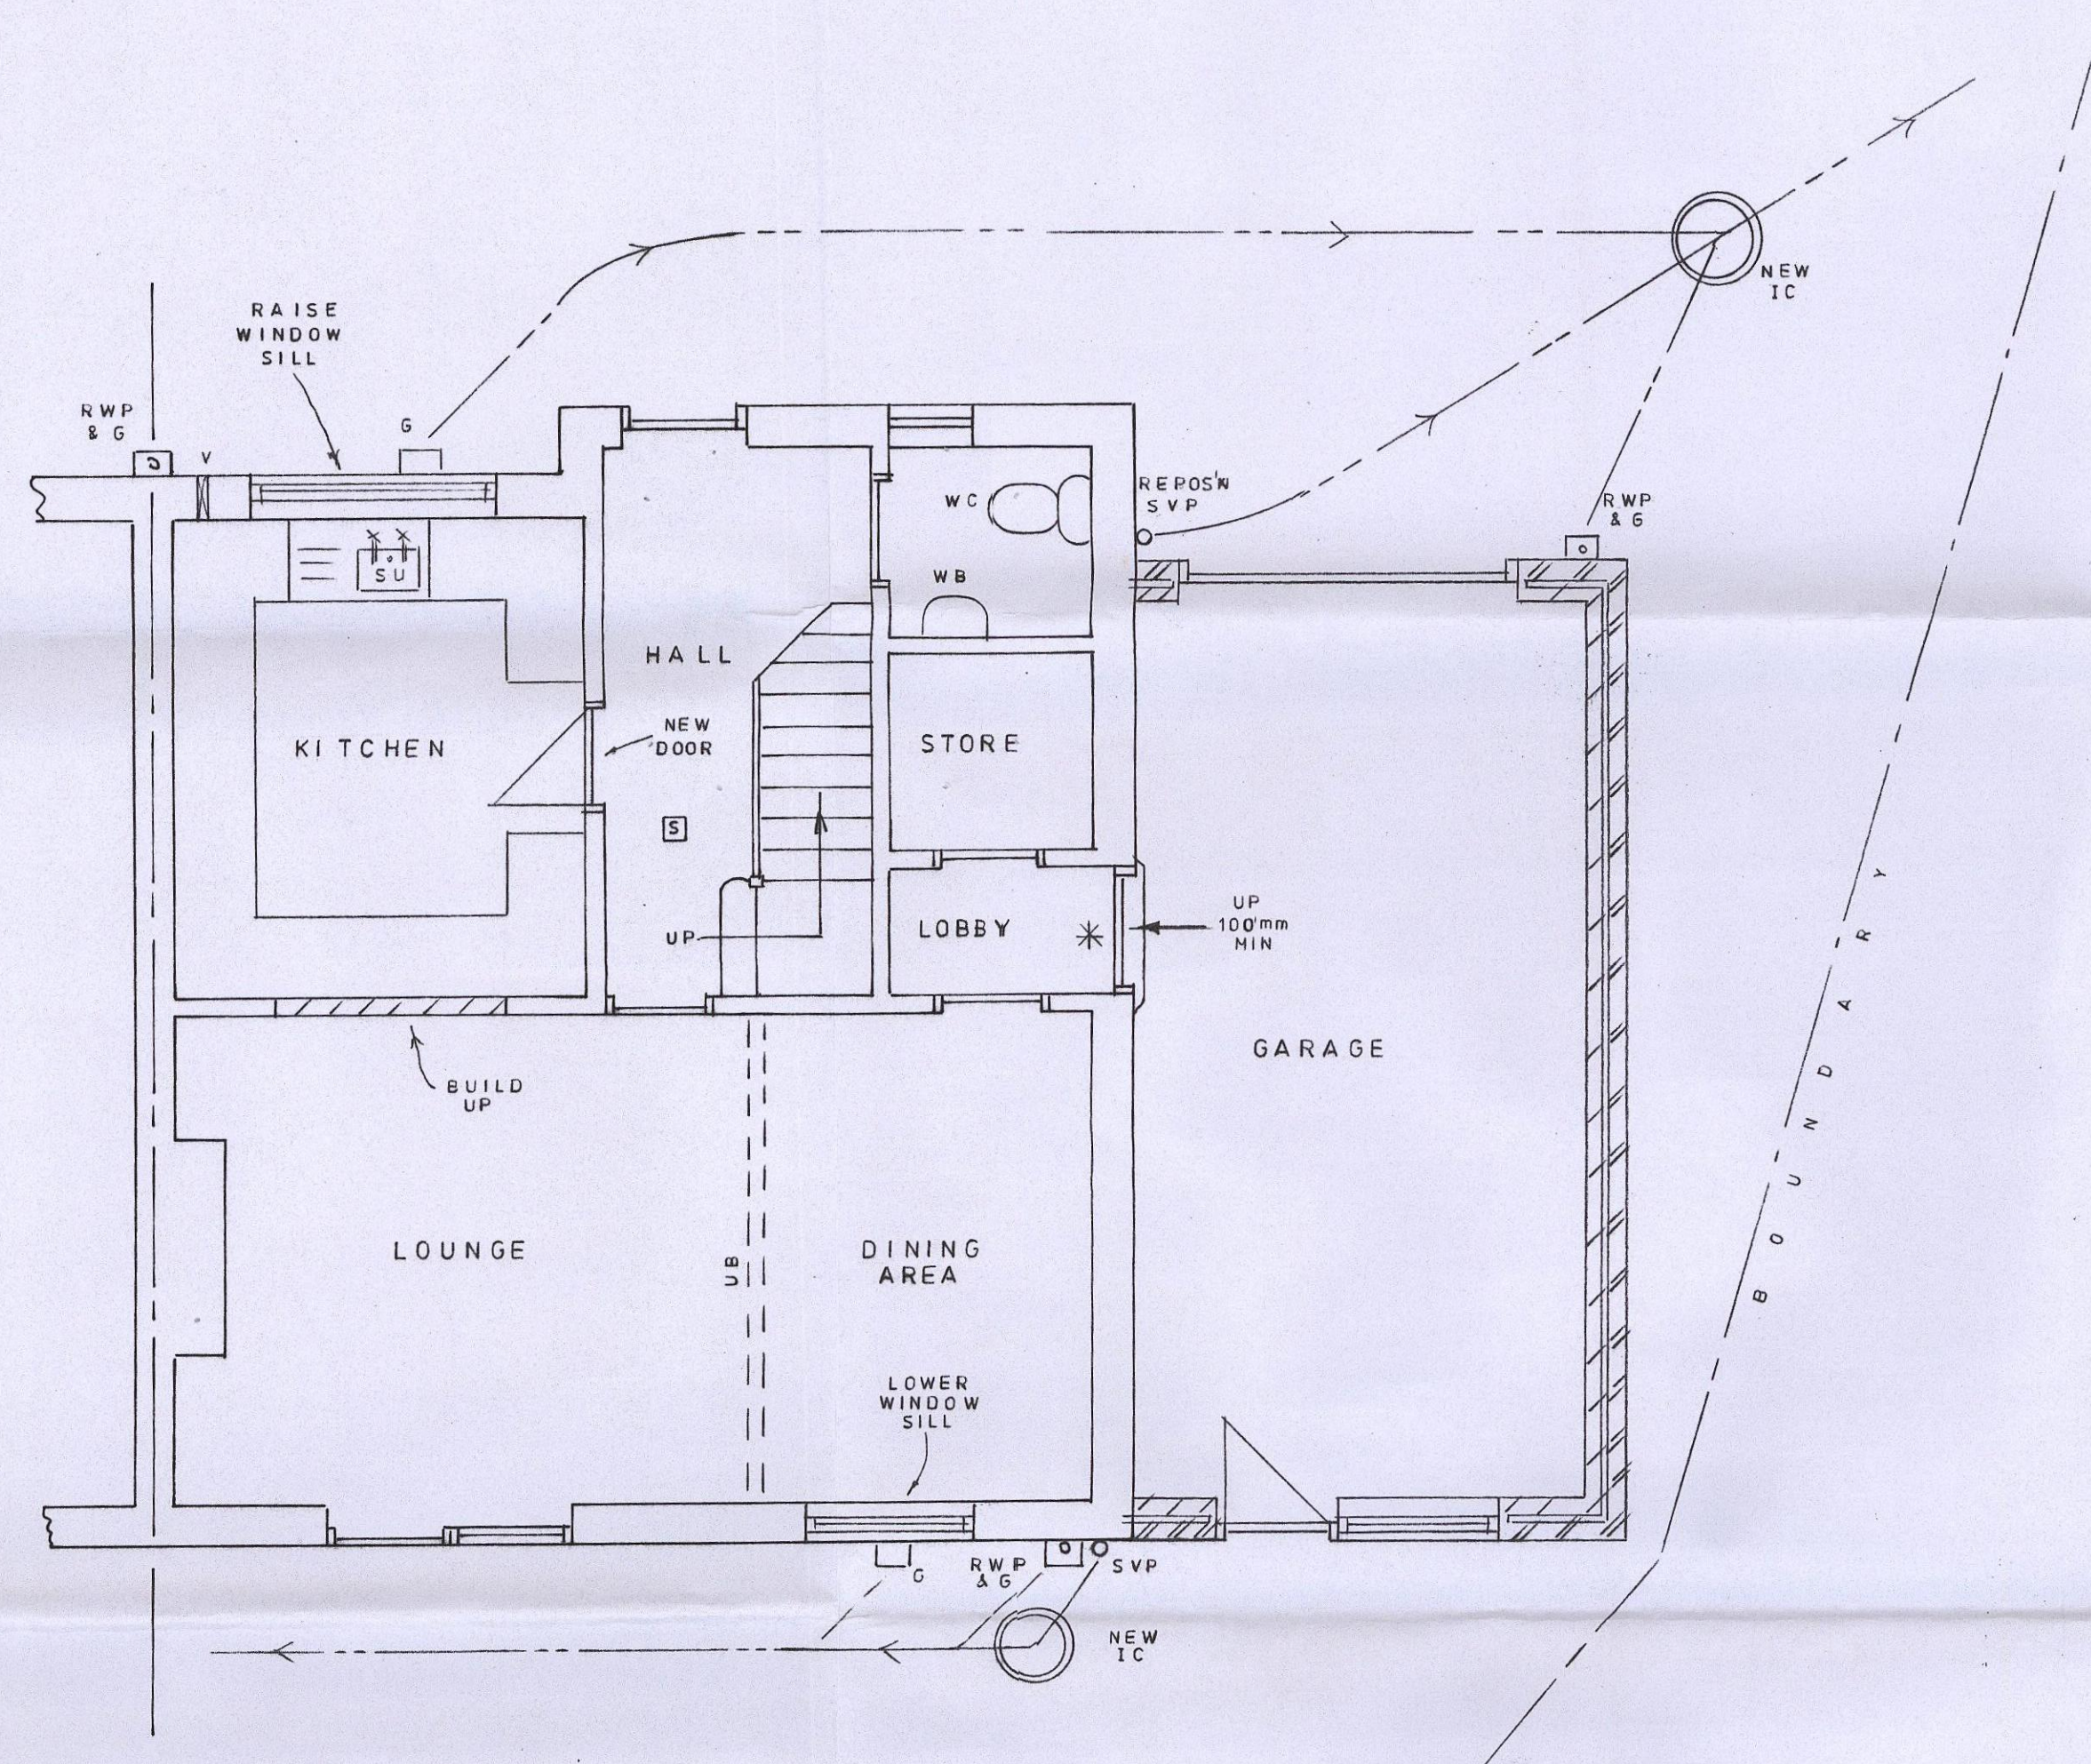

PROPOSED GROUND FLOOR PLAN

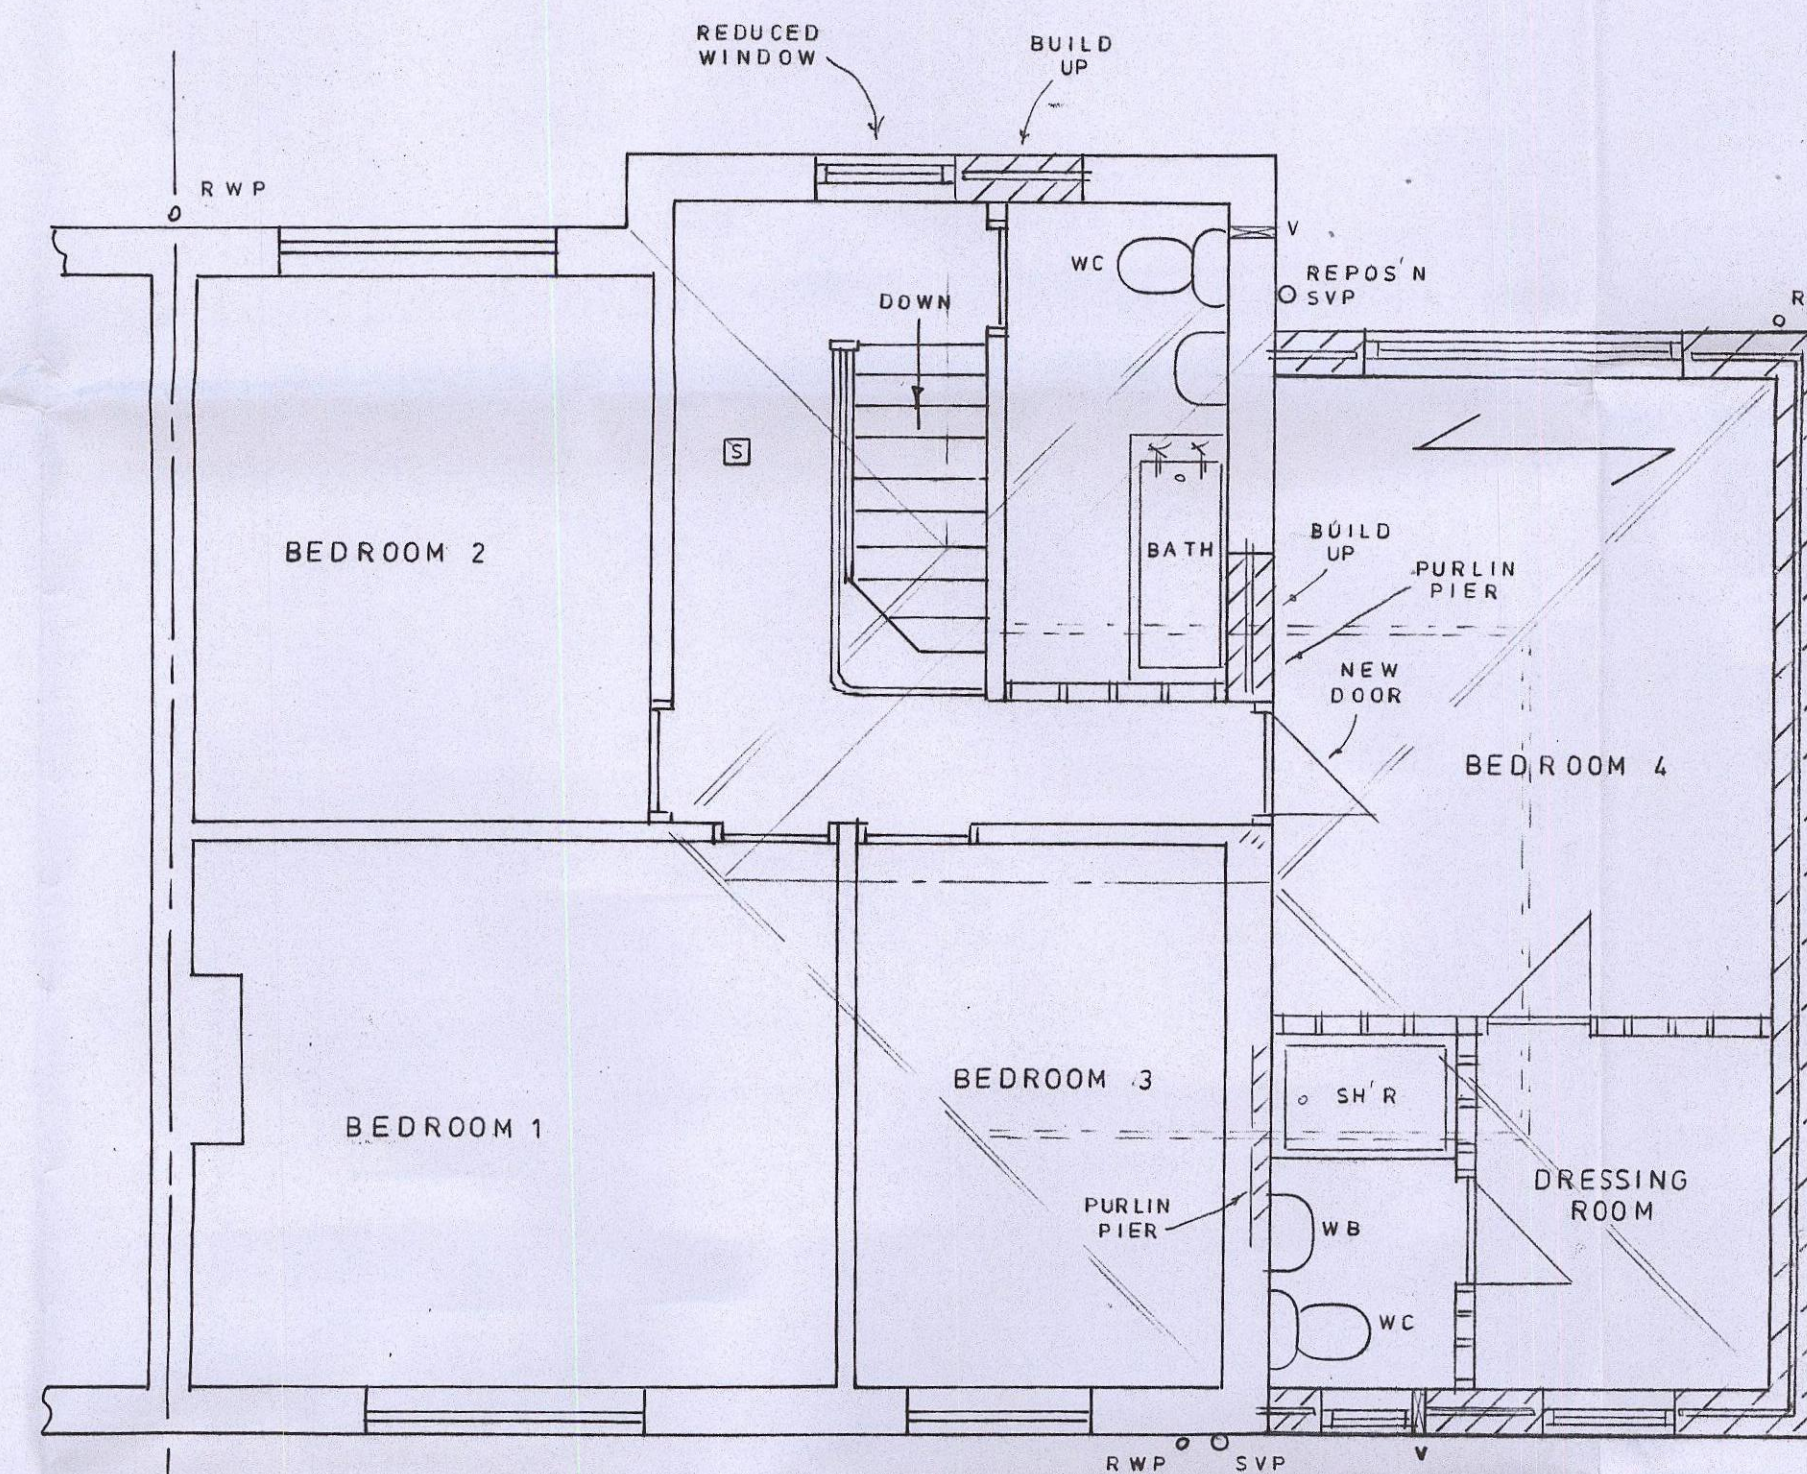


PROPOSED FIRST FLOOR PLAN

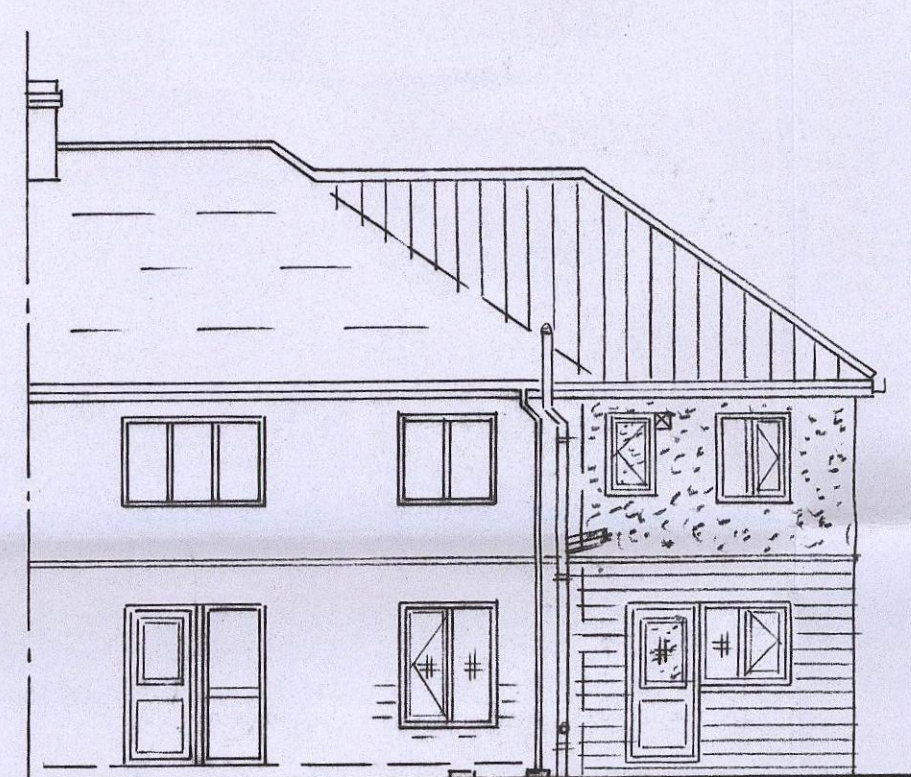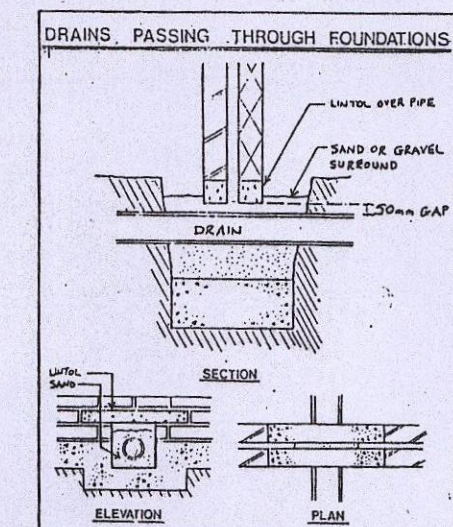


PROPOSED REAR
EAST



PROPOSED FRONT
WEST

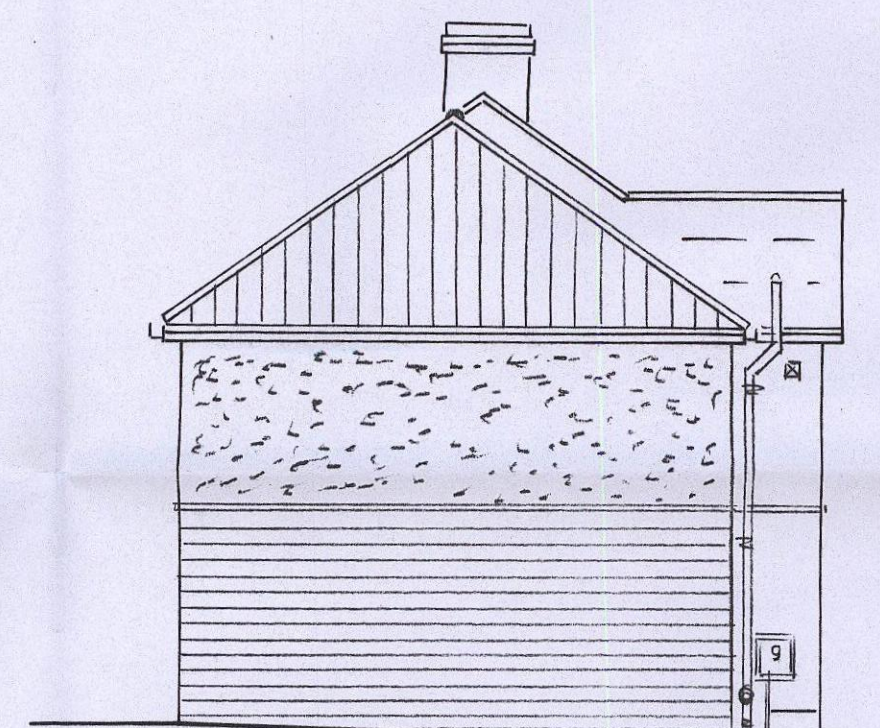

PROPOSED SIDE
NORTH

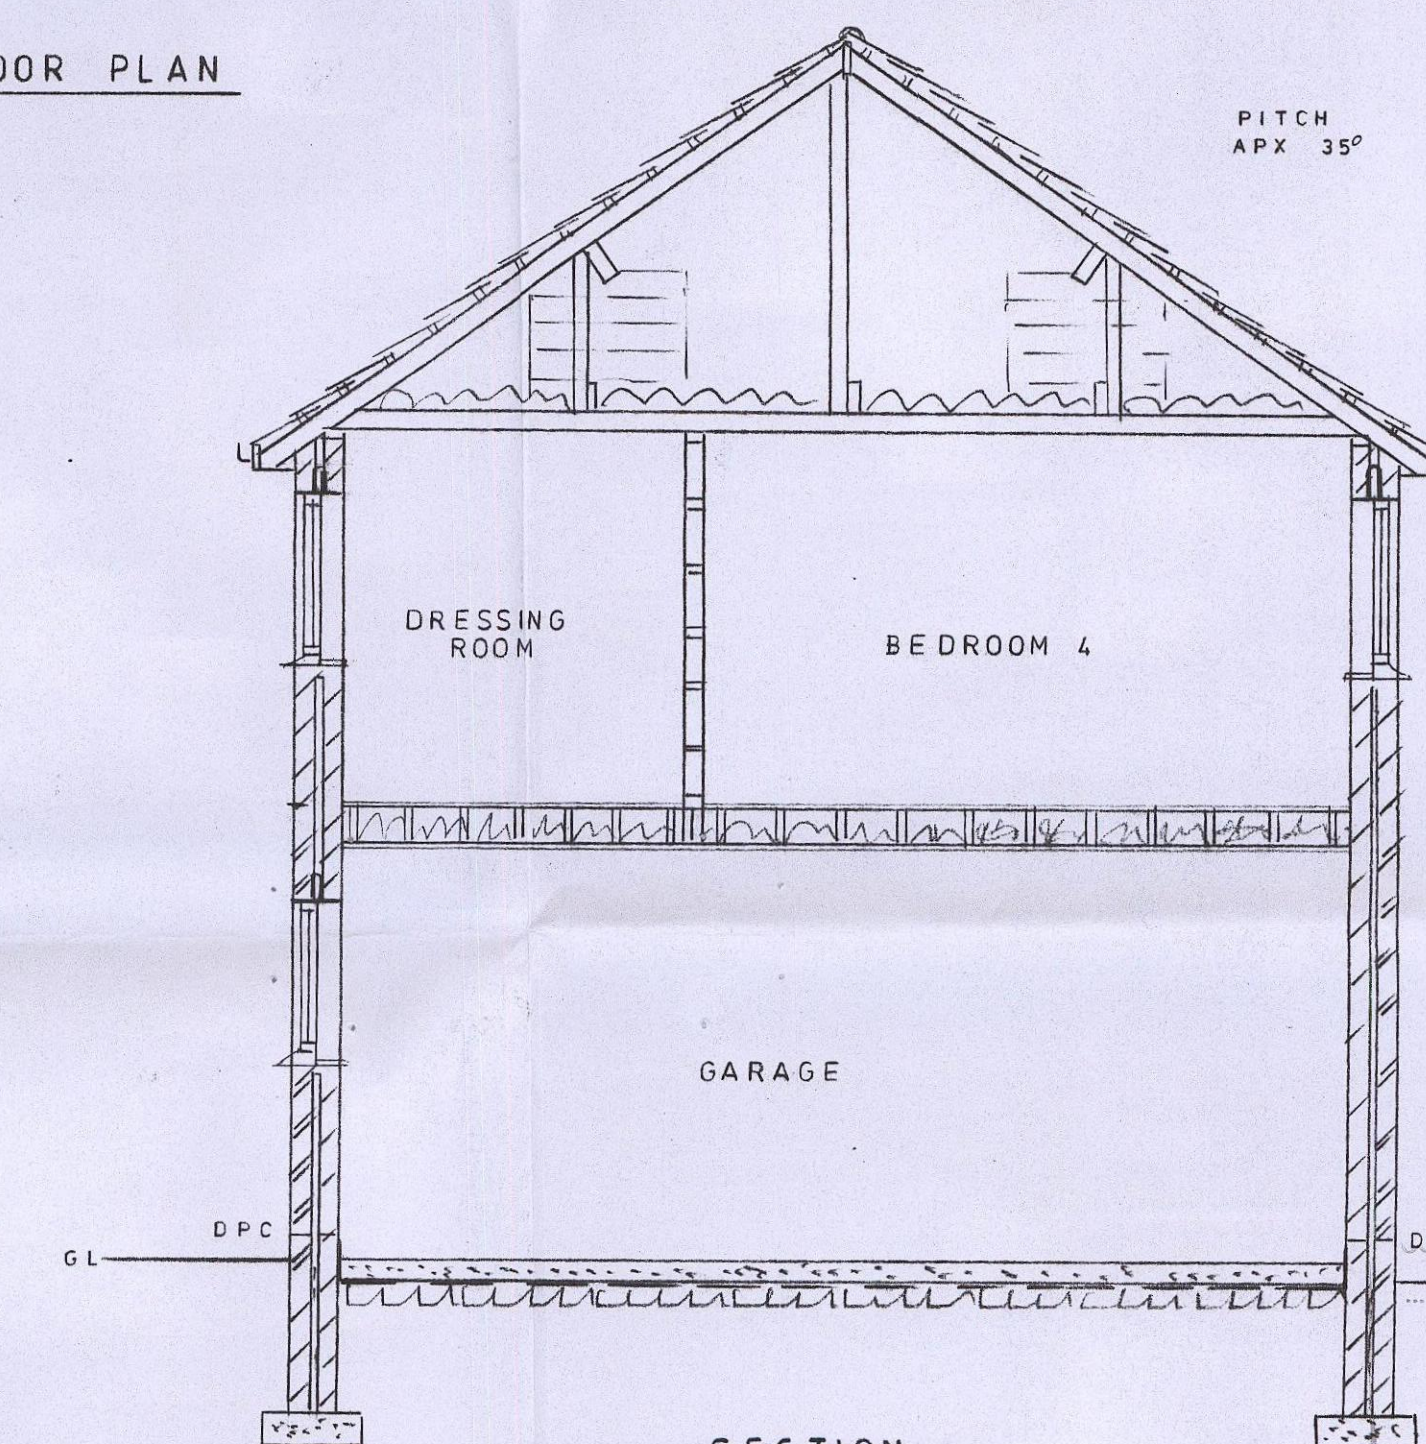

SECTION

06 FEB 2010