


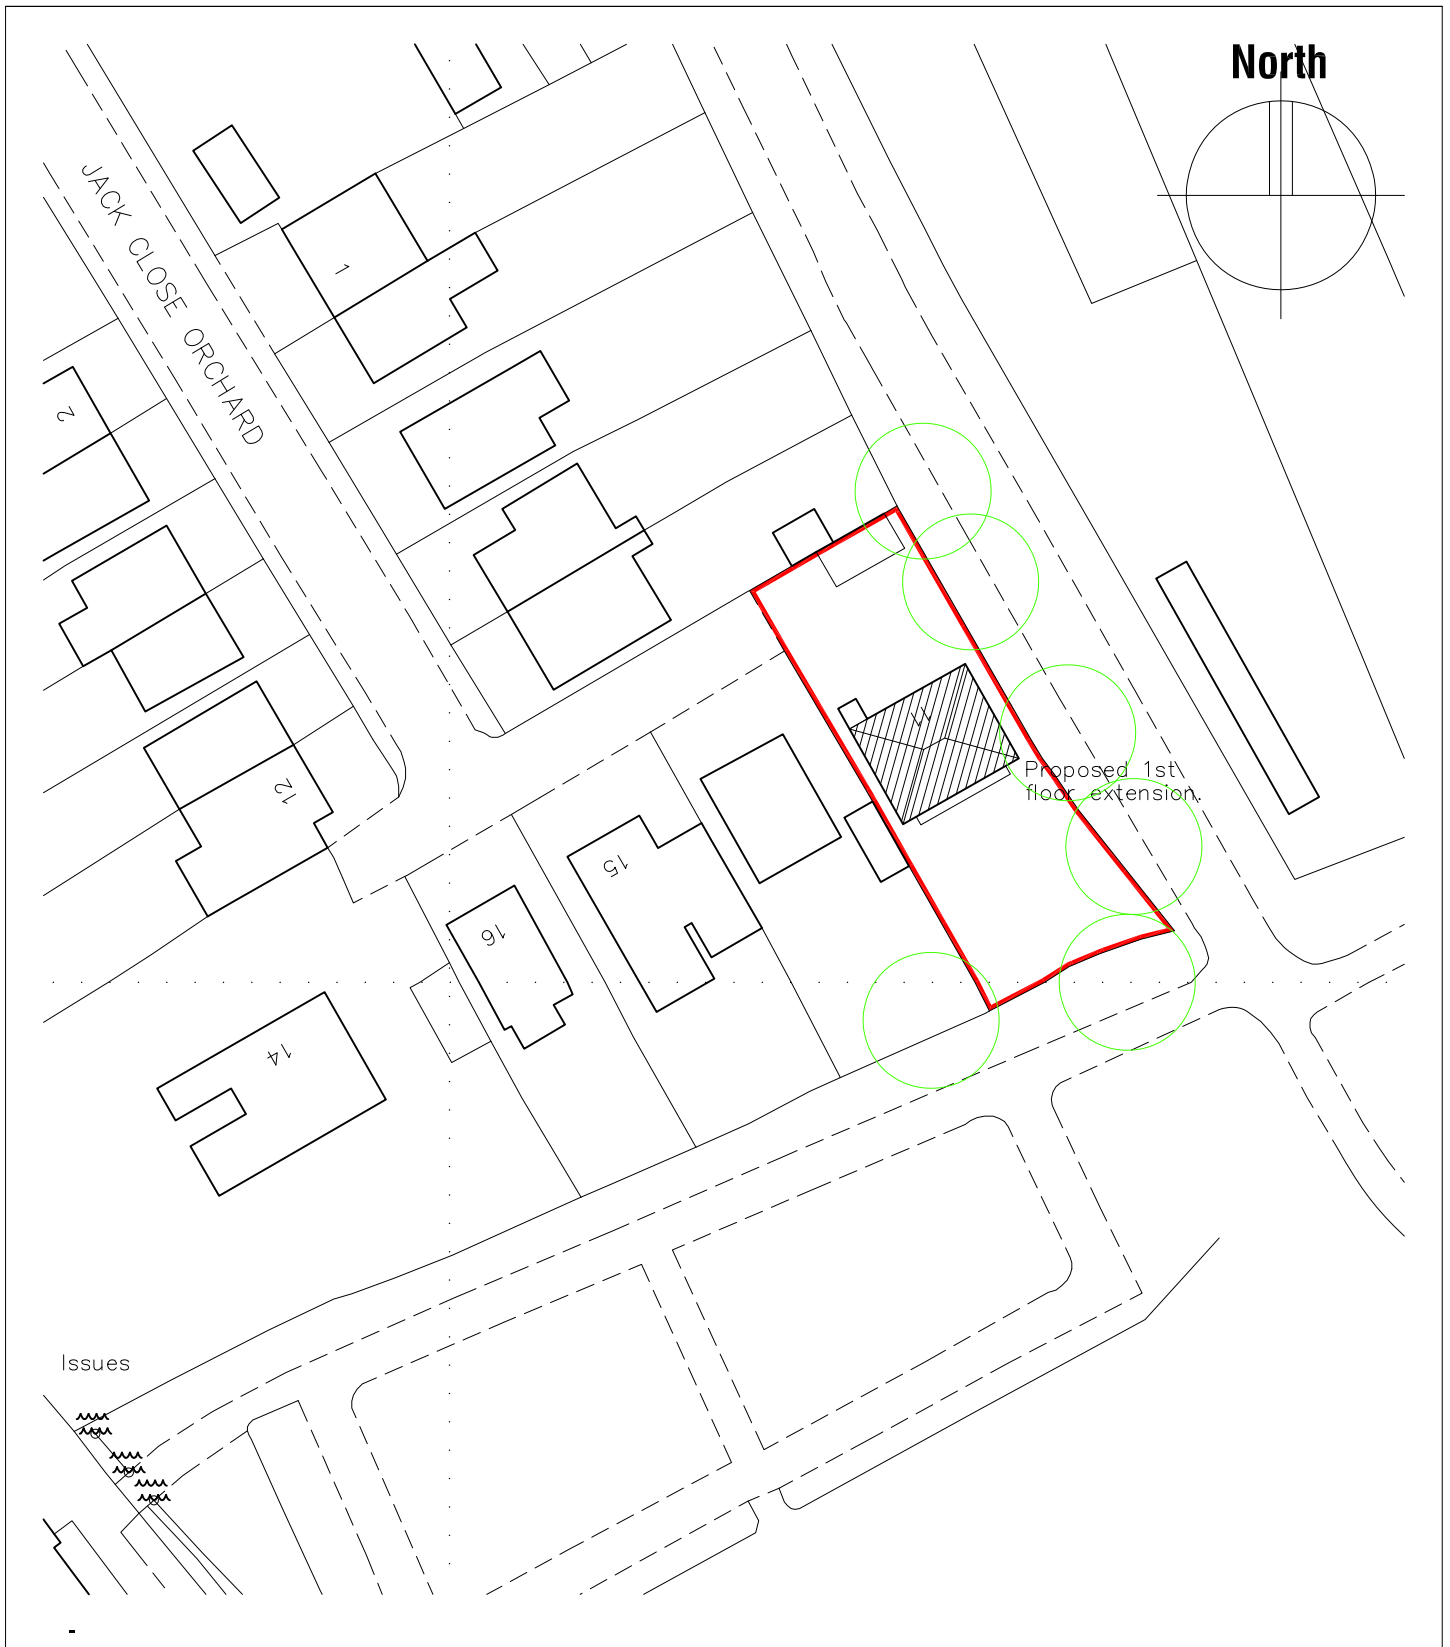

11 JACK CLOSE ORCHARD, ROYSTON,
BARNSELY,
S71 4QS.

BLOCK PLAN

Ref: 201923

Date: JUNE 2020

Scale: 1:500 @ A4

Drwg No: 05

JE
Building Design Services

JE Architectural Ltd
23 Windmill Road, Wombwell,
Barnsley, S73 8PW.
Tel: 01226 754507
Email: jealtd@btconnect.com

This drawing and the copyright is the Architectural Company's property and maybe used or reproduced only by agreement. All Dimensions in Millimetres Unless specified otherwise and subject to verification on site.