Drawing No.	Rev No.
MAW001 -007	

N

W E

S

INDICATIVE ONLY

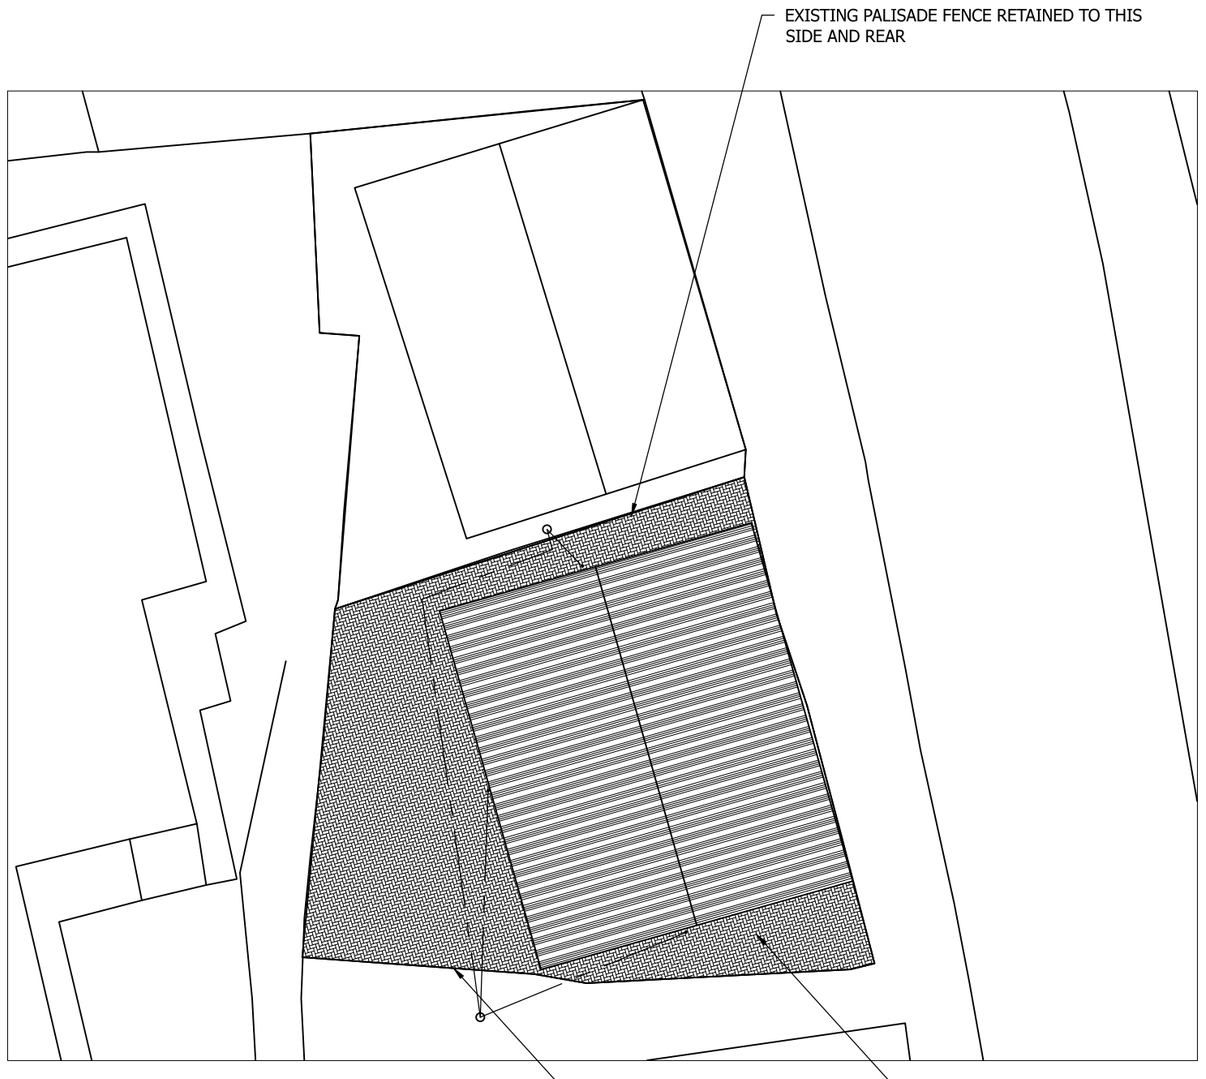

BLOCK PLAN
SCALE 1:200 AT A3

DO NOT SCALE: Contractor to check all dimensions and report any omissions or errors

NOTES

Rev	Description	By	Chk	App	Date

JRB DESIGNS Ltd
1 Saville Road
Cudworth
Barnsley
S72 8LT
Tel: 01226 383542
Fax: 01226 380078
Mob: 07970 541192
Email: john@jrbdesigns.co.uk

This drawing is copyright. © jrbdesigns Ltd.

Client
MR. A WILLIAMS

Drawing Title
BLOCK PLAN

Address
322 324 BARNSLEY ROAD
CUDWORTH
BARNSLEY
S72 8TD

Project Title:
PROPOSED SHOP UNITS WITH APARTMENTS ABOVE

Purpose of Issue:
PLANNING

Drawing Status
FIRST ISSUE

Scale at A3	Drawn By	Date	
AS SHOWN	JRB	31/08/2018	
Checked By	Date	Approved By	Date
	31/08/2018		31/08/2018
Project No.	Drawing No.		Revision
MAW001	007		-

APPROVAL [X] INFORMATION [ ] TENDER [ ] CONTRACT [ ] CONSTRUCTION [ ]