




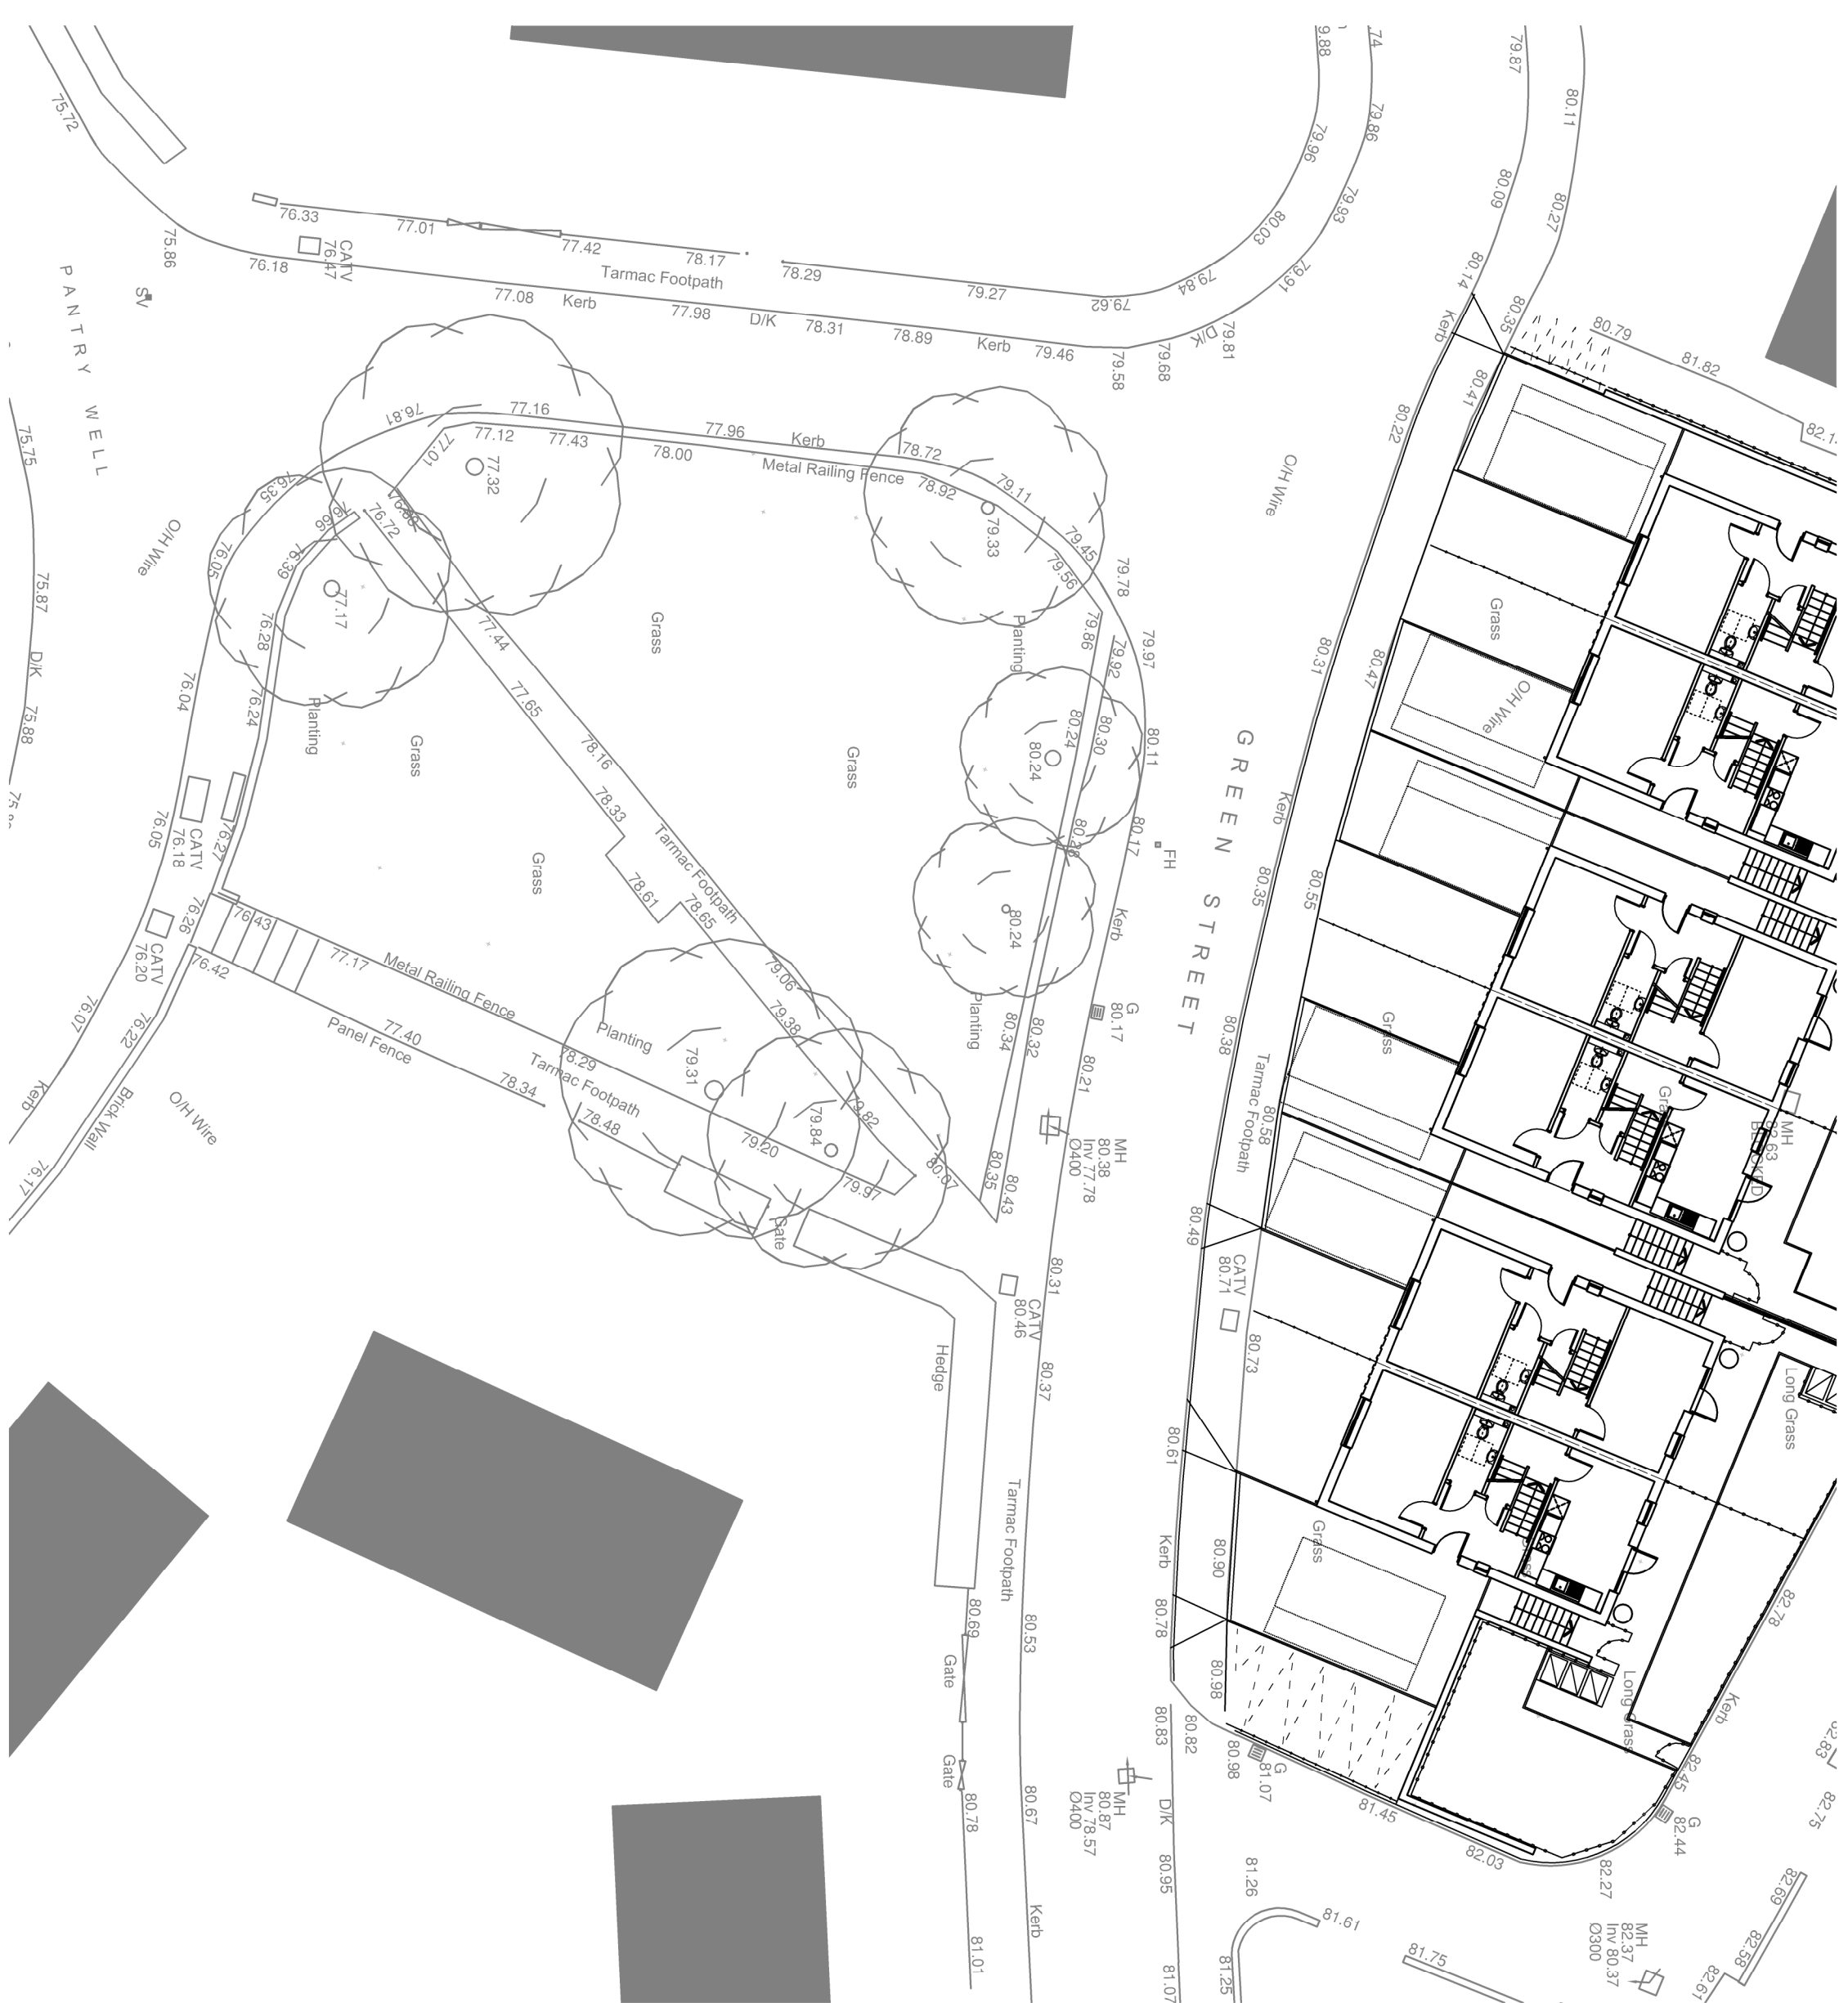

Existing site information - 1: 200 @ A1

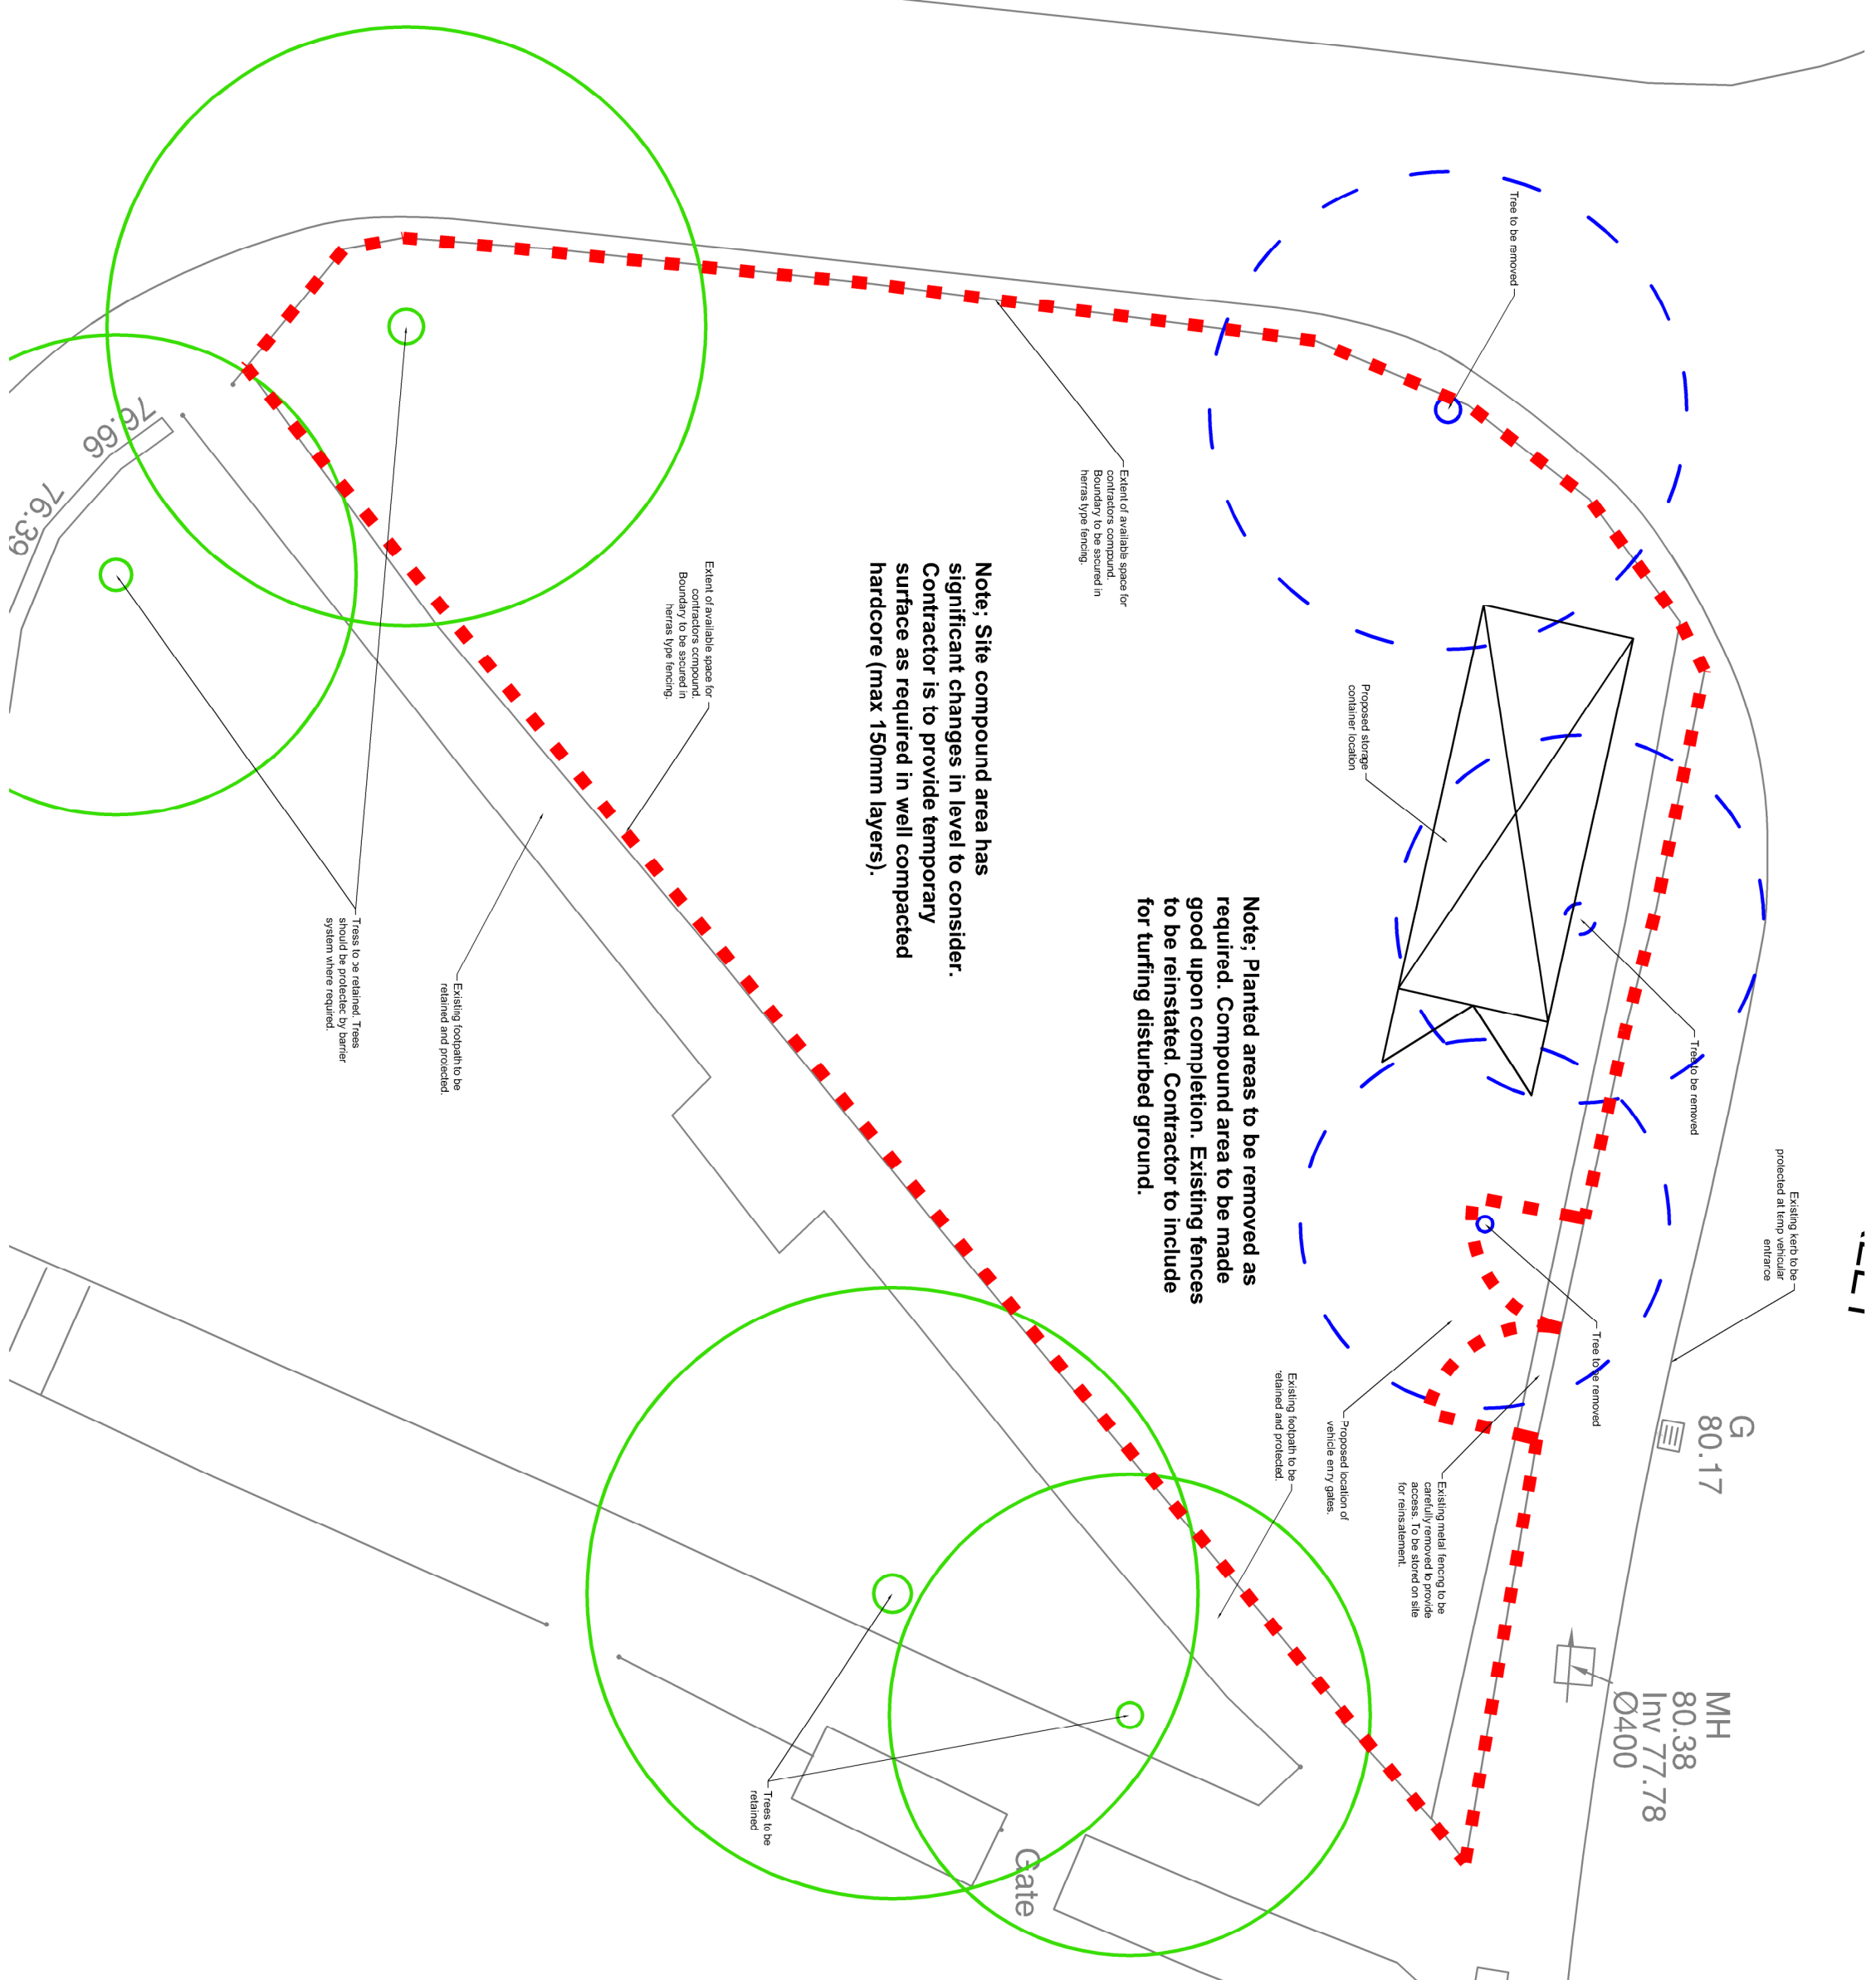

Proposed site compound - 1: 100 @ A1

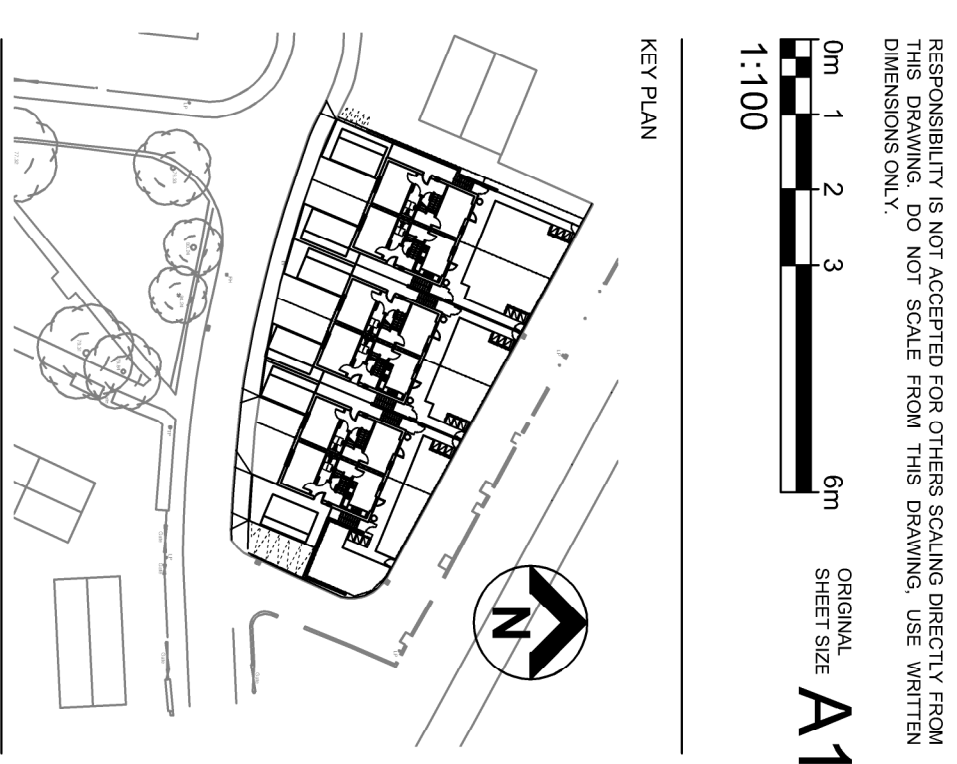

THIS DRAWING IS PRODUCED FOR USE IN THIS PROJECT ONLY AND MAY NOT BE USED FOR ANY OTHER PURPOSE. NIS PROPERTY CONSULTANTS LTD ACCEPT NO LIABILITY FOR THE USE OF THIS DRAWING OTHER THAN THE PURPOSE FOR WHICH IT WAS ISSUED IN CONNECTION WITH THIS PROJECT AS RECORDED IN THE PURPOSE FOR ISSUE AND FILETABS CODE.

THIS DRAWING MAY NOT BE REPRODUCED IN ANY FORM WITHOUT PRIOR WRITTEN AGREEMENT OF NIS PROPERTY CONSULTANTS LTD.

© CROWN COPYRIGHT AND DATABASE RIGHTS 2015. ORDNANCE SURVEY
LICENCE NUMBER 1000226264

Notes:

Proposed compound area is draft only and will be developed in detail with successful contractor on appointment. Detail to be considered as part of the Construction Phase H&S plan.

PLANNING FIRST ISSUE						
P1	LIK					
	26.06.15					
COMMENT						
REV	DRAWN	DATE	CHECKED	DATE	APPROVED	DATE



NPS Barnsley Ltd
Gateway Plaza, Sackville St, Barnsley, South Yorkshire, S70 2RR
Tel: 01226 774605; Email: barnsley@nps.co.uk; web: www.nps.co.uk

BERNESLAI HOMES

PROJECT
GREEN STREET, WORSBOROUGH,
BARNSELEY

TITLE	PROPOSED SITE COMPOUND / DRAFT

STATUS CODE	PURPOSE OF ISSUE	REV CODE
S2	PLANNING APPROVAL	LJK