



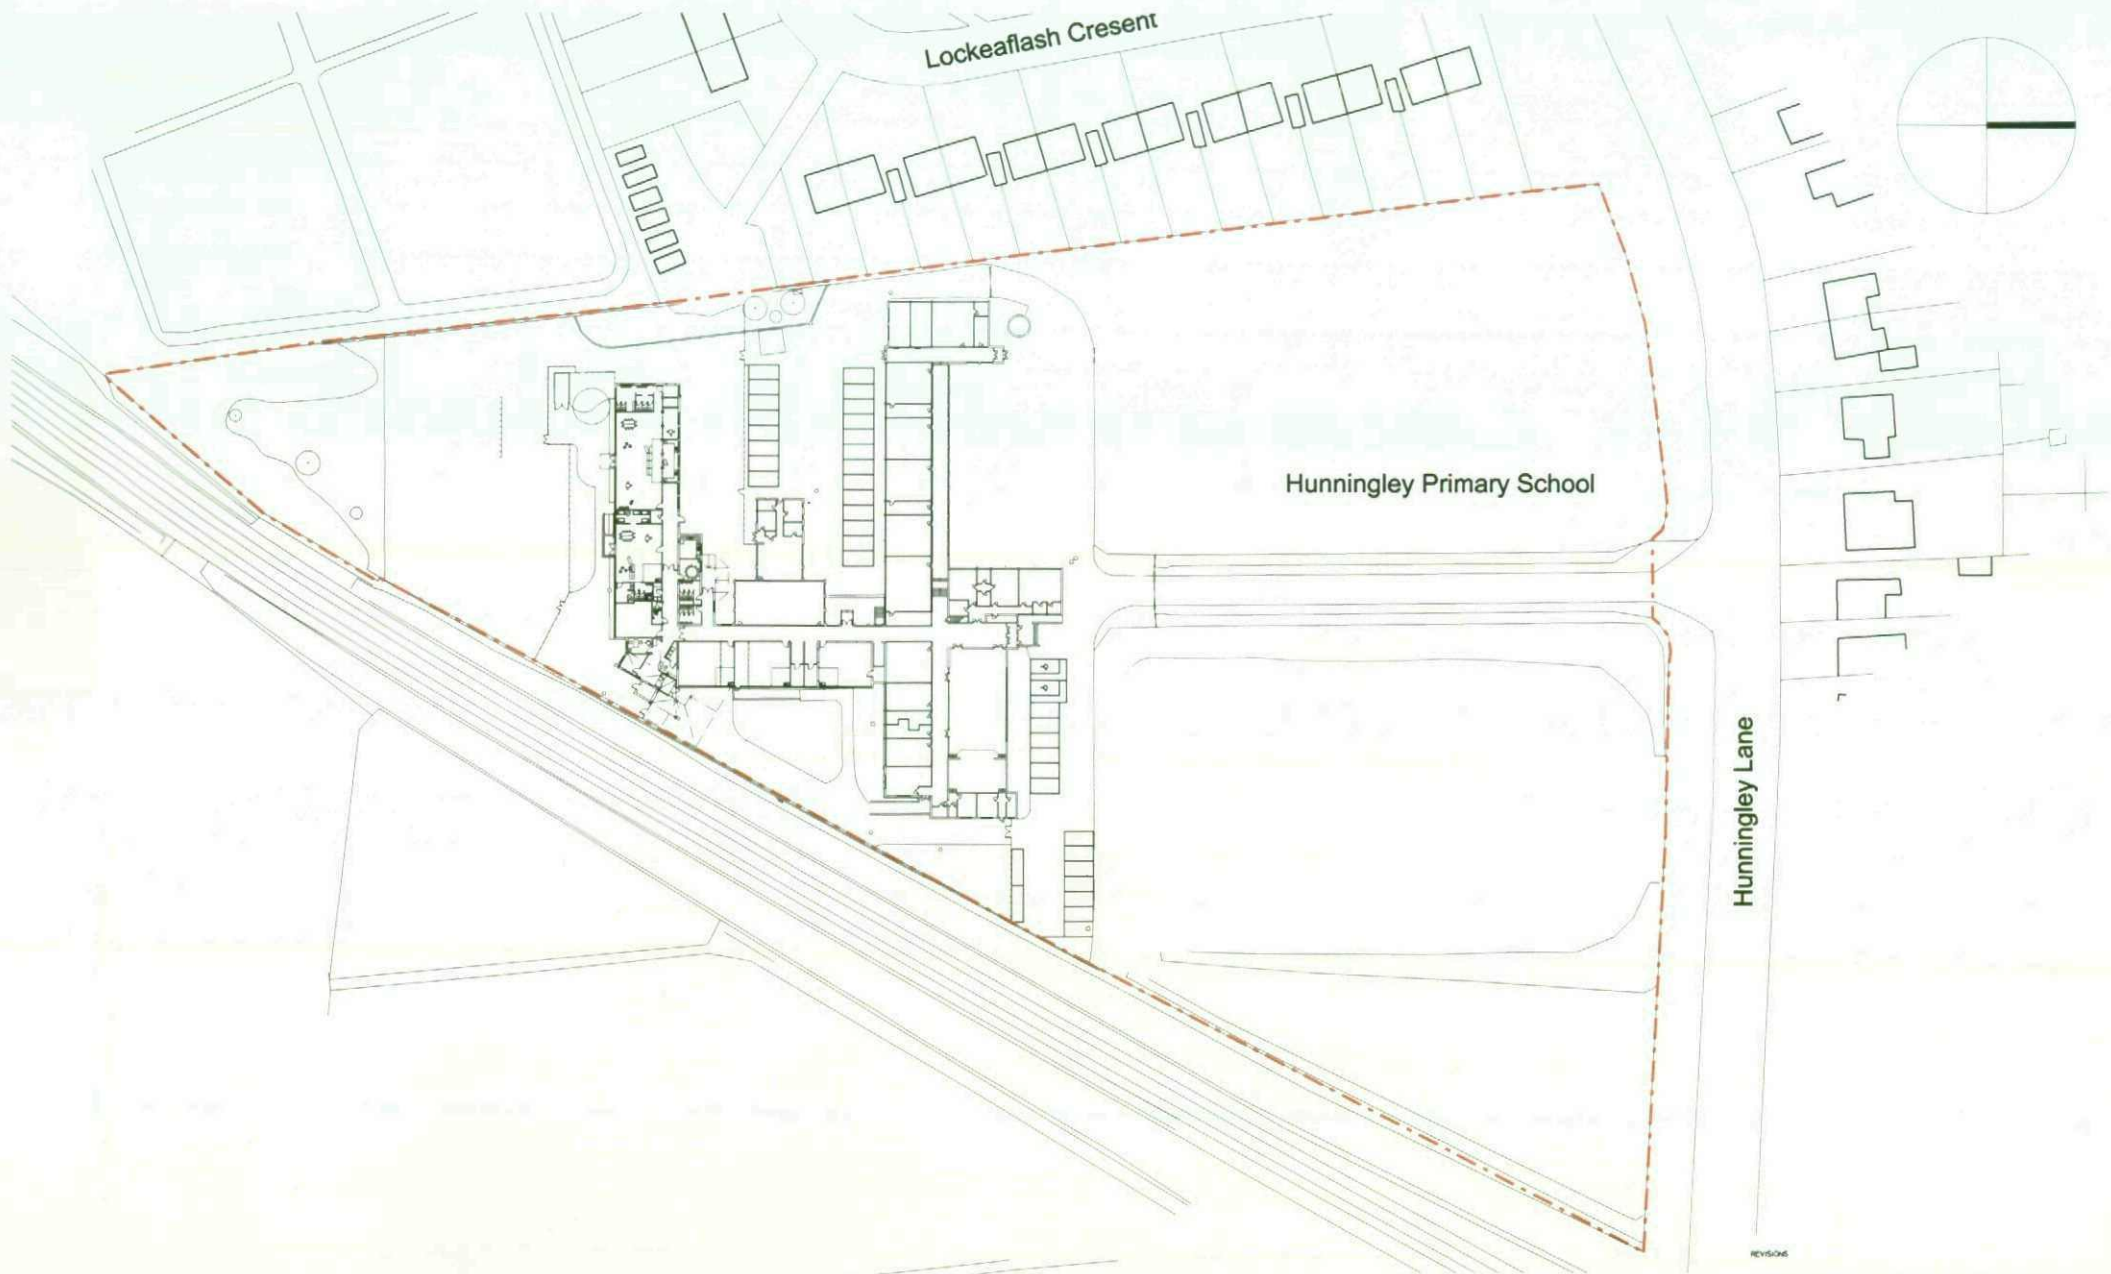

DO NOT SCALE OFF DRAWING

MICHAEL HYDE AND
ASSOCIATES LIMITED
chartered architects

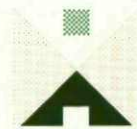

REGISTERED OFFICE
51 BARTON ARCADE
DEANSGATE
MANCHESTER M3 2BJ
TEL 0161 834 1018
FAX 0161 834 4788
manchester@mha-architects.com

ALLIANCE HOUSE
LEOPOLD STREET
SHEFFIELD S1 2GY
TEL 01142 756666
FAX 01142 757751
sheffield@mha-

REVISIONS
HUNNINGLEY 'HUNNY BEE' CHILDREN'S CENTRE
HUNNINGLEY PRIMARY SCHOOL, BARNLEY
TITLE

EXISTING SITE PLAN		
DRAWN	DATE	SCALE
AD	SEPT 2009	1:200 @ A1
JOB NO	DRAWING	REVISIONS
3BS11	P01	