

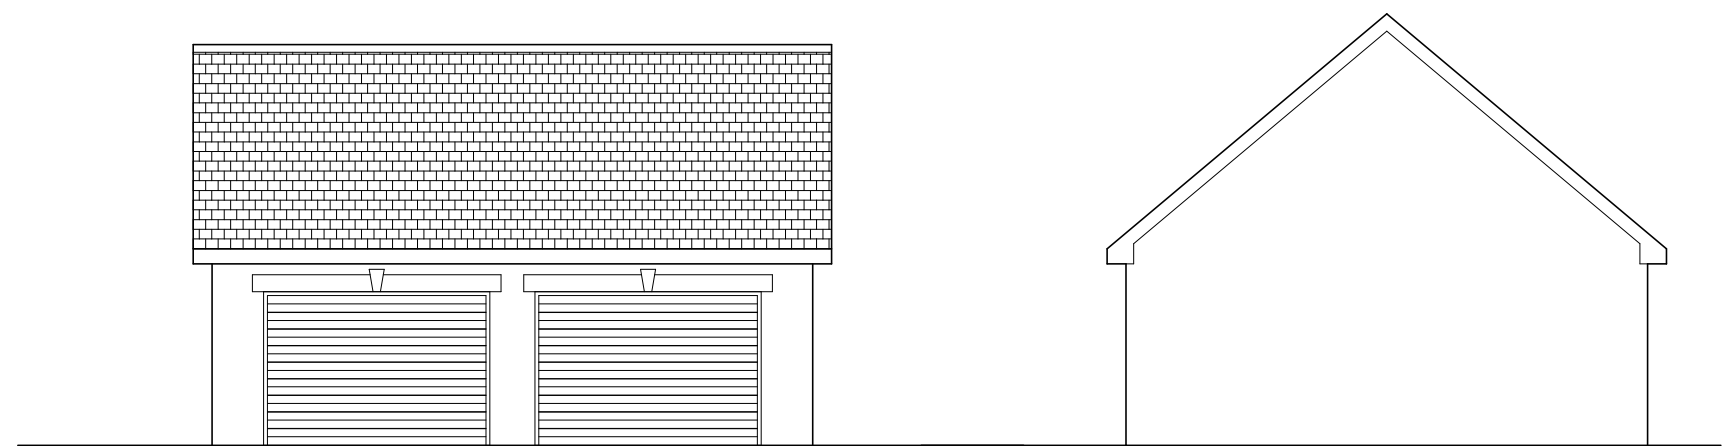


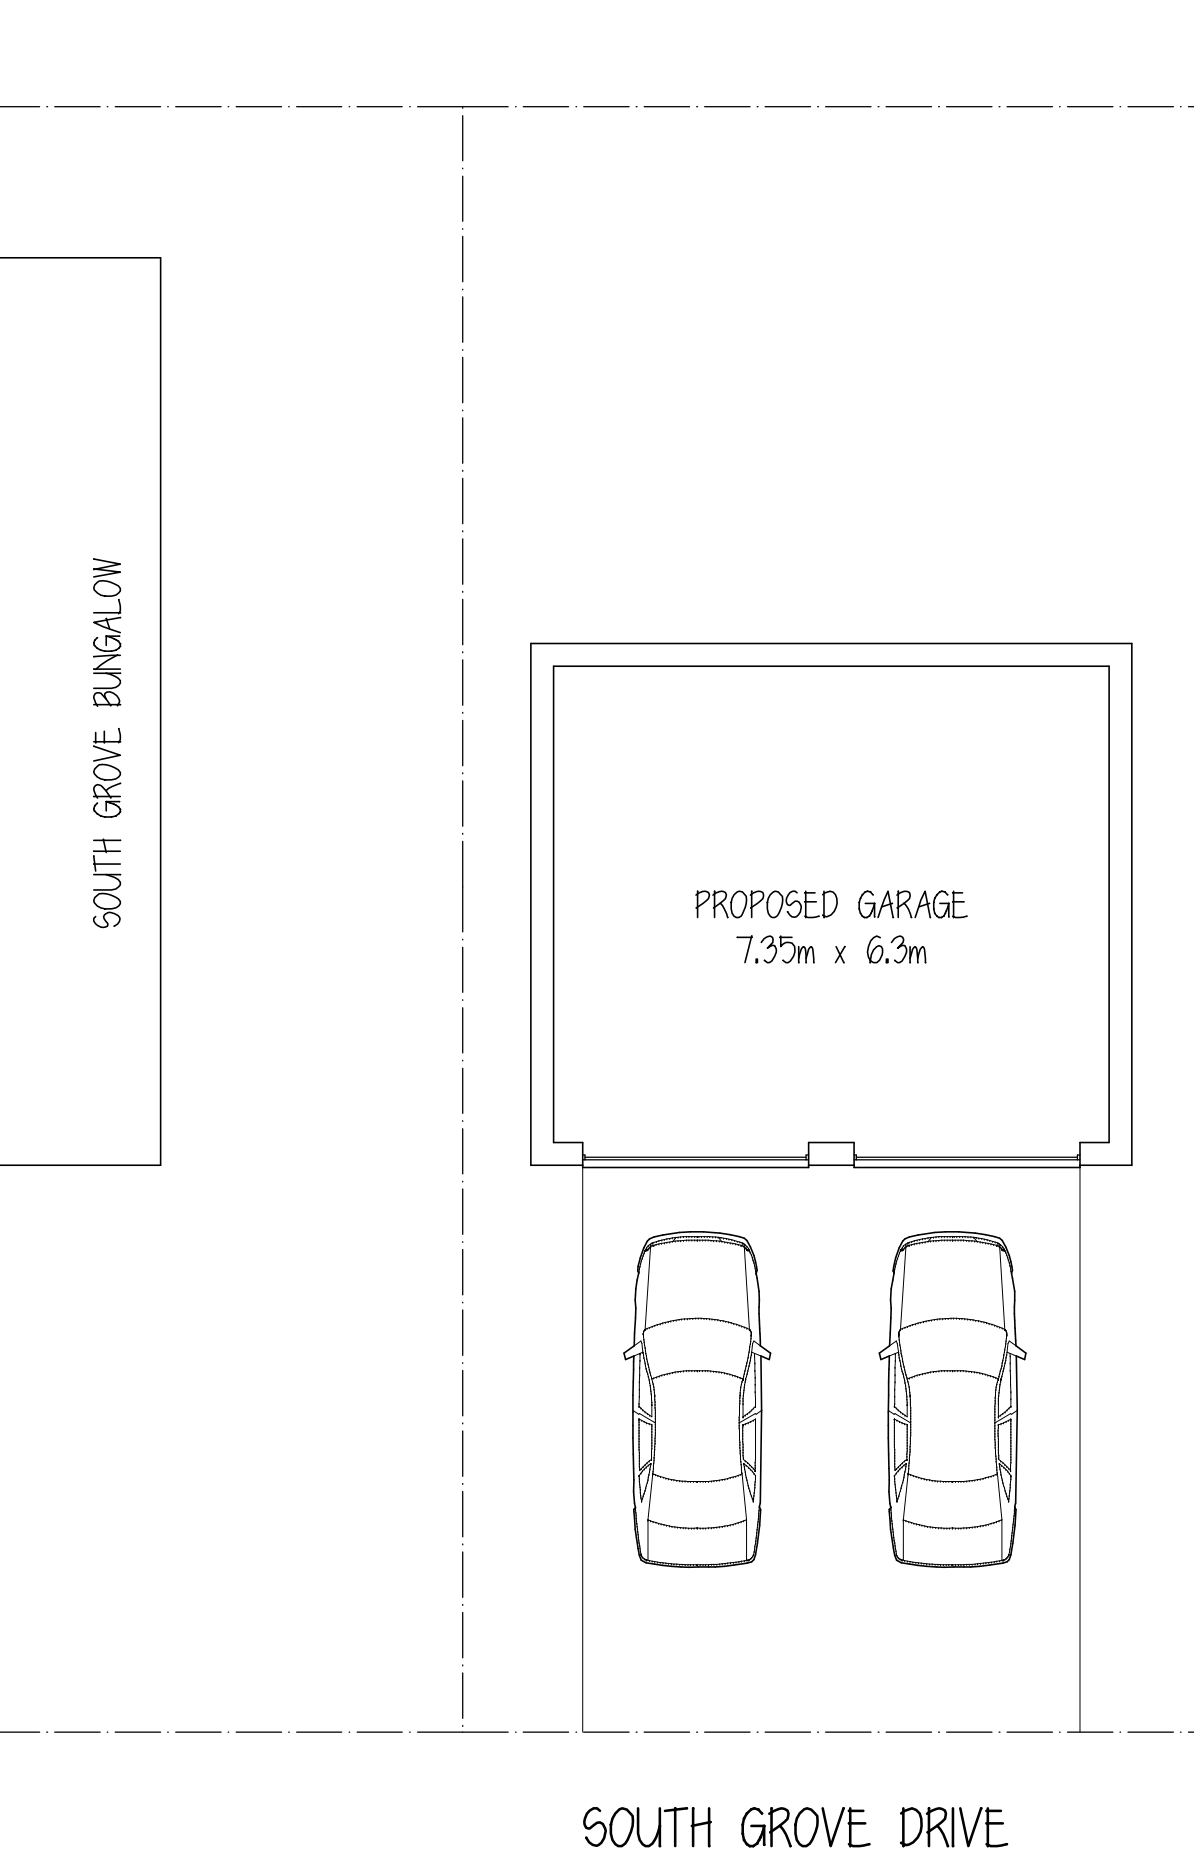


FRONT ELEVATION

SIDE ELEVATION

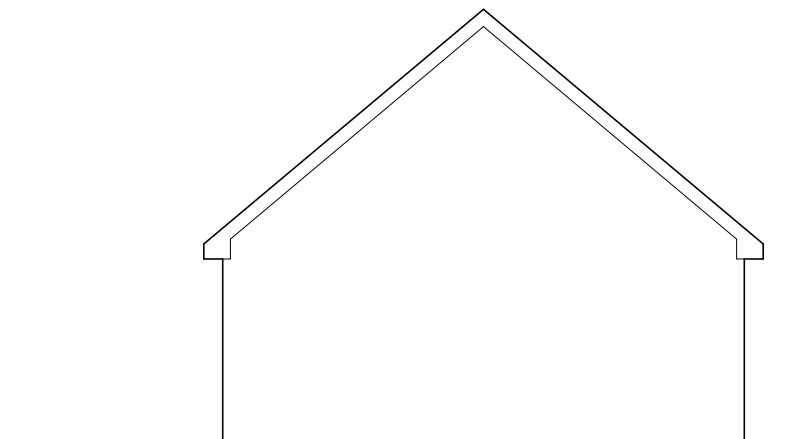

SIDE ELEVATION

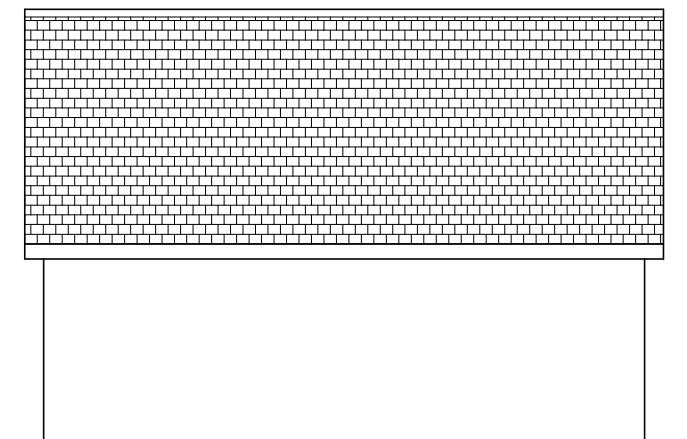

REAR ELEVATION

WALLS - stone
ROOF - marley modern grey

Mr & Mrs D FOX

PROPOSED GARAGE
SOUTH GROVE HOUSE
SOUTH GROVE DRIVE
HOYLAND

PLAN AND ELEVATIONS

1:100@A3 JAN18


Peter Thompson

"Linwood"
Barnsley Road

Dodworth

Barnsley S75 3JR t&f. 01226 201391
m. 07973251730

e-mail peter-thompson@hotmail.co.uk

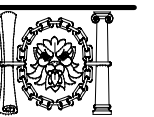

M.C.I.A.T.