

Name of Applicant

Mr I Foster

Address of site

Former car park/Land adjacent to
No 15 Westfield Crescent. Thurnscoe,
Barnsley, South Yorkshire

Application Type

Full Planning Submission
6No Apartments off Westfield Crescent,
Thurnscoe, South Yorkshire

Date

10th September 2017


CONTENTS

1. Location Plan @ 1 : 1250
2. Block plan @ 1 : 500
3. Architectural Drawings

PREPARED BY :

QUILL ARCHITECTURE

7 Mulberry Close, Darfield, Barnsley, South Yorkshire
S73 9NN. Tel:- 01226 755446

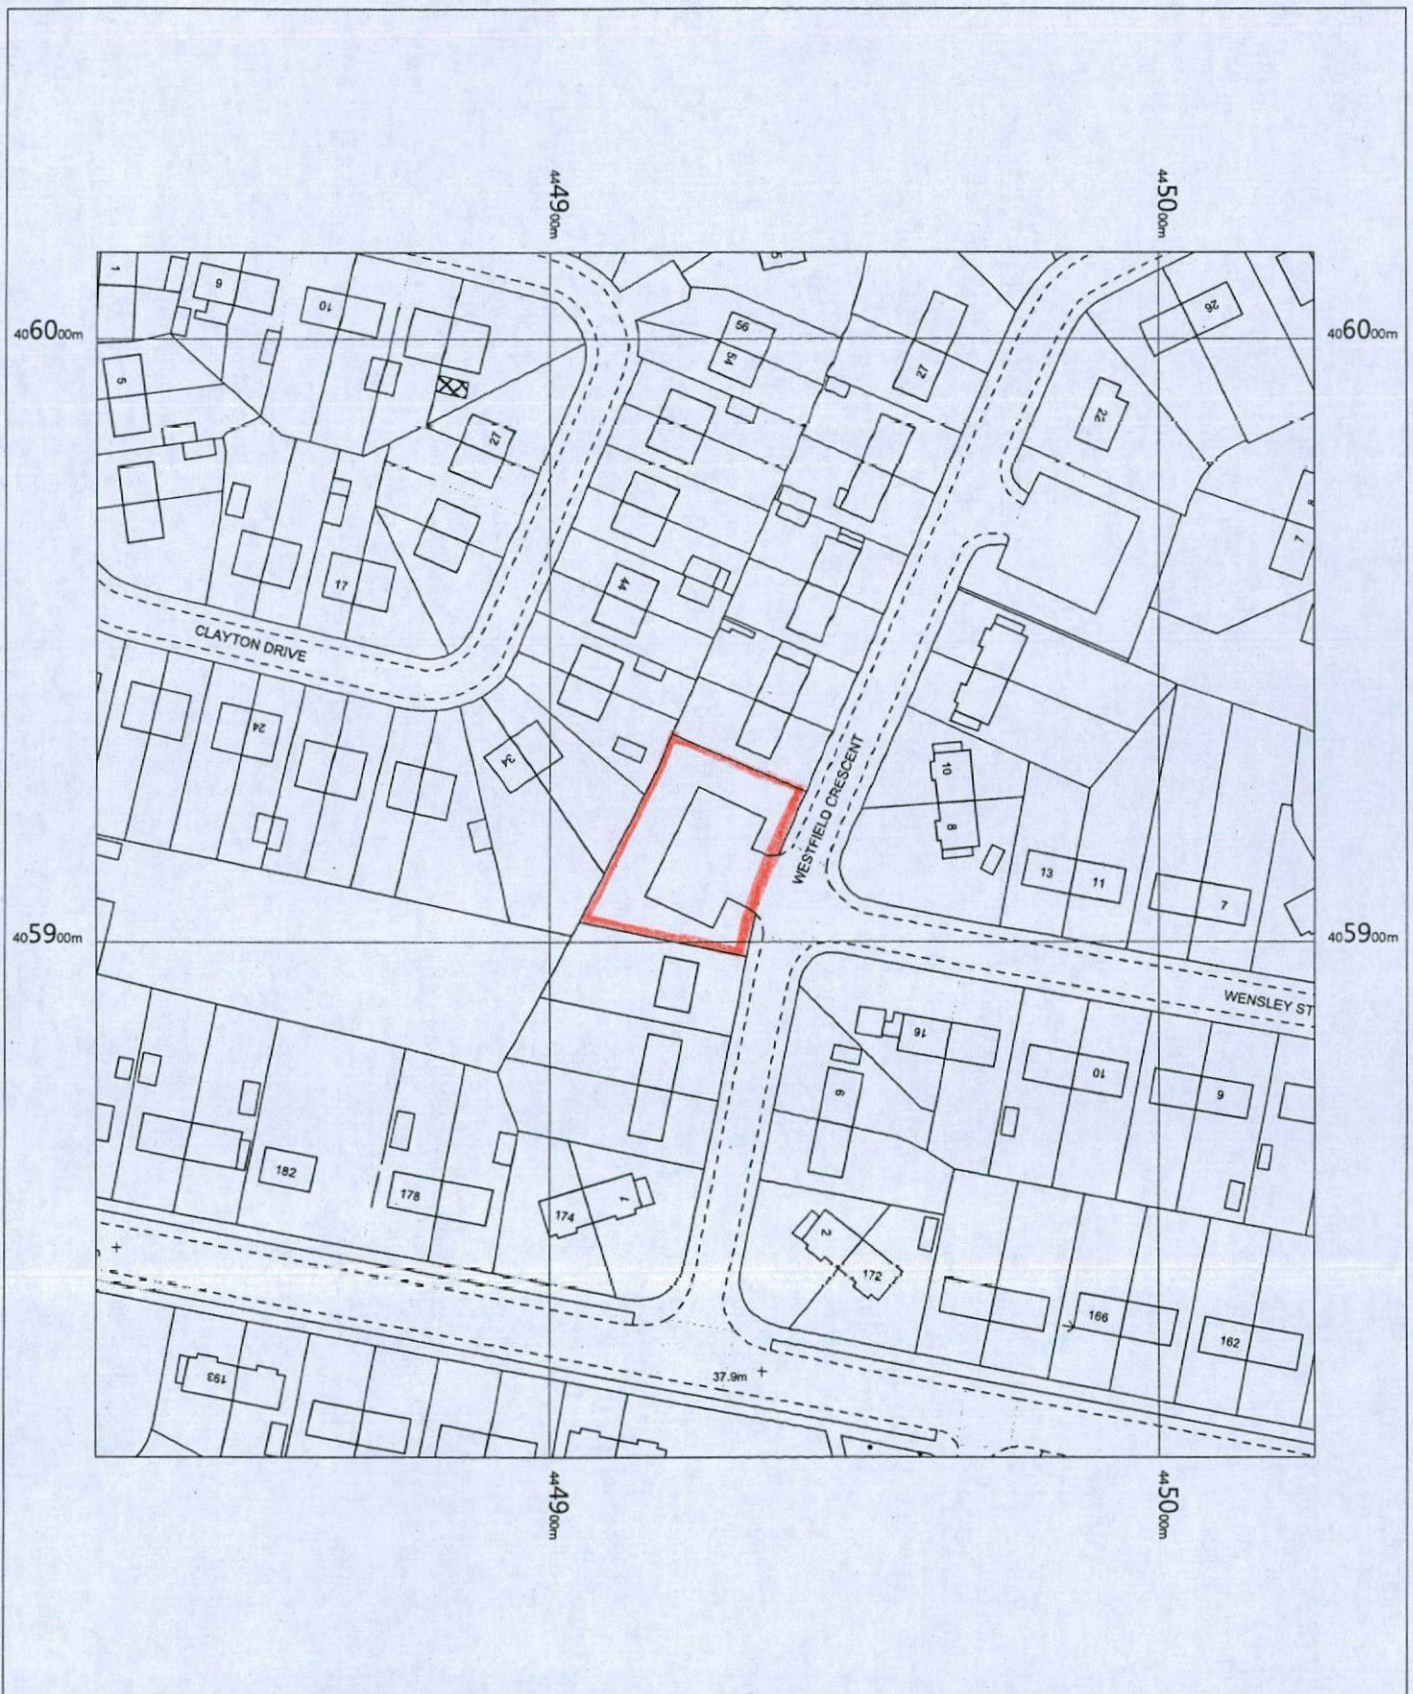

WESTFIELD CRESCENT
THURNSCOE
ROTHERHAM
S63 0PT

OS MasterMap 1250/2500/10000 scale
Friday, August 11, 2017, ID: BW1-00646915
www.blackwellmapping.co.uk

1:1250 scale print at A4, Centre: 444926 E, 405914 N



©Crown Copyright Ordnance Survey. Licence no. 100041041



BLACKWELL'S
www.blackwellmapping.co.uk

TEL: 0114 268 7658
maps.sheffield@blackwell.co.uk

WESTFIELD CRESCENT
THURNSCOE
ROTHERHAM
S63 0PT

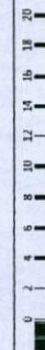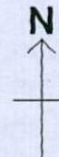

OS MasterMap 1250/2500/10000 scale
Friday, August 11, 2017, ID: BW1-00646912
www.blackwellmapping.co.uk


1:500 scale print at A4, Centre: 444926 E,
405915 N

©Crown Copyright Ordnance Survey. Licence
no. 100041041




BLACKWELL'S
www.blackwellmapping.co.uk

TEL: 0114 268 7658
maps.sheffield@blackwell.co.uk

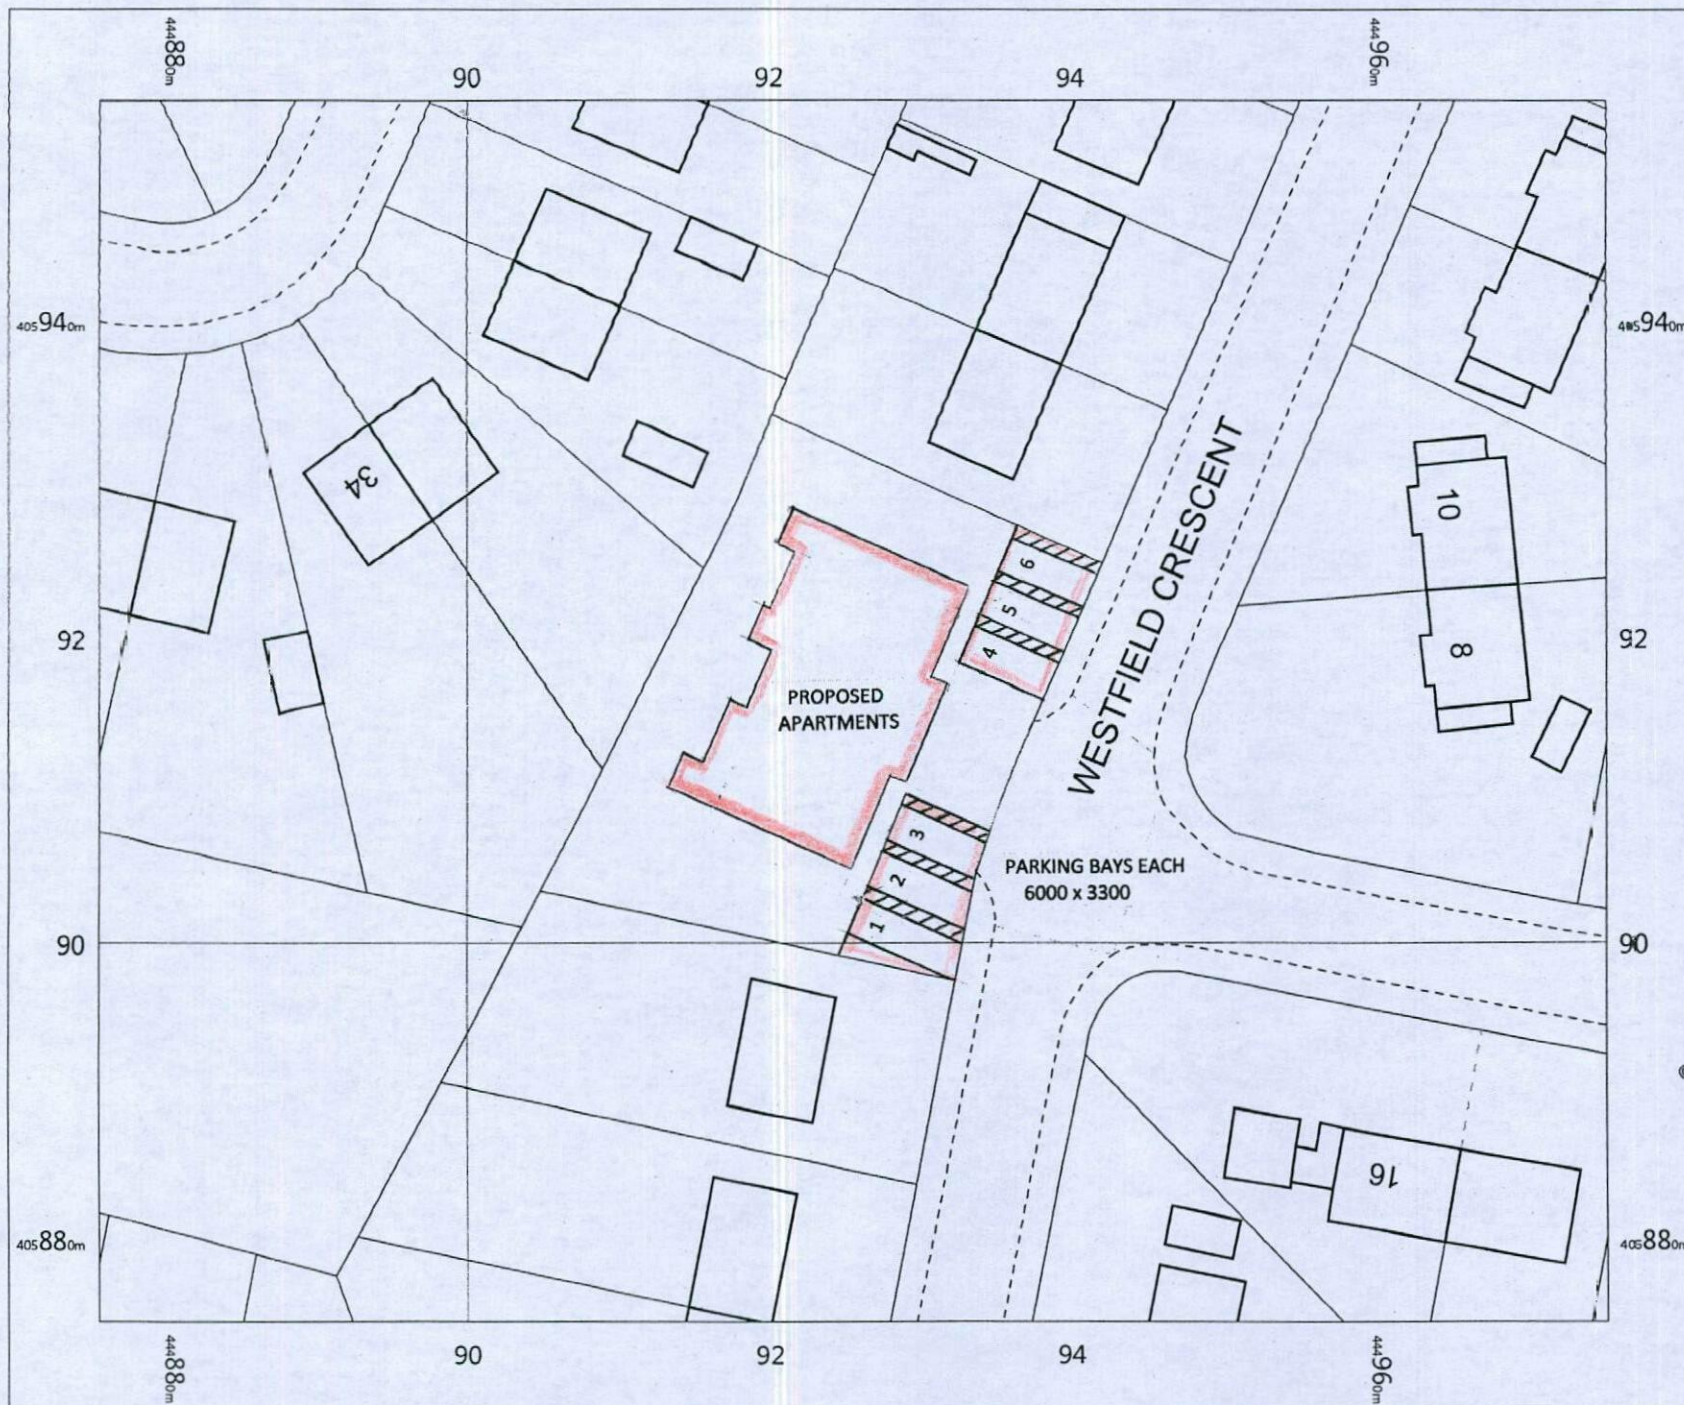


IF IN DOUBT ASK

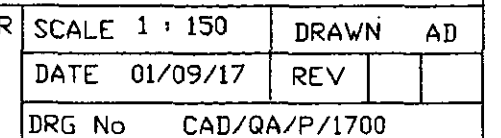

DO NOT SCALE DRAWING

ALL DIMENSIONS IN MILLIMETRES

IF IN DOUBT ASK

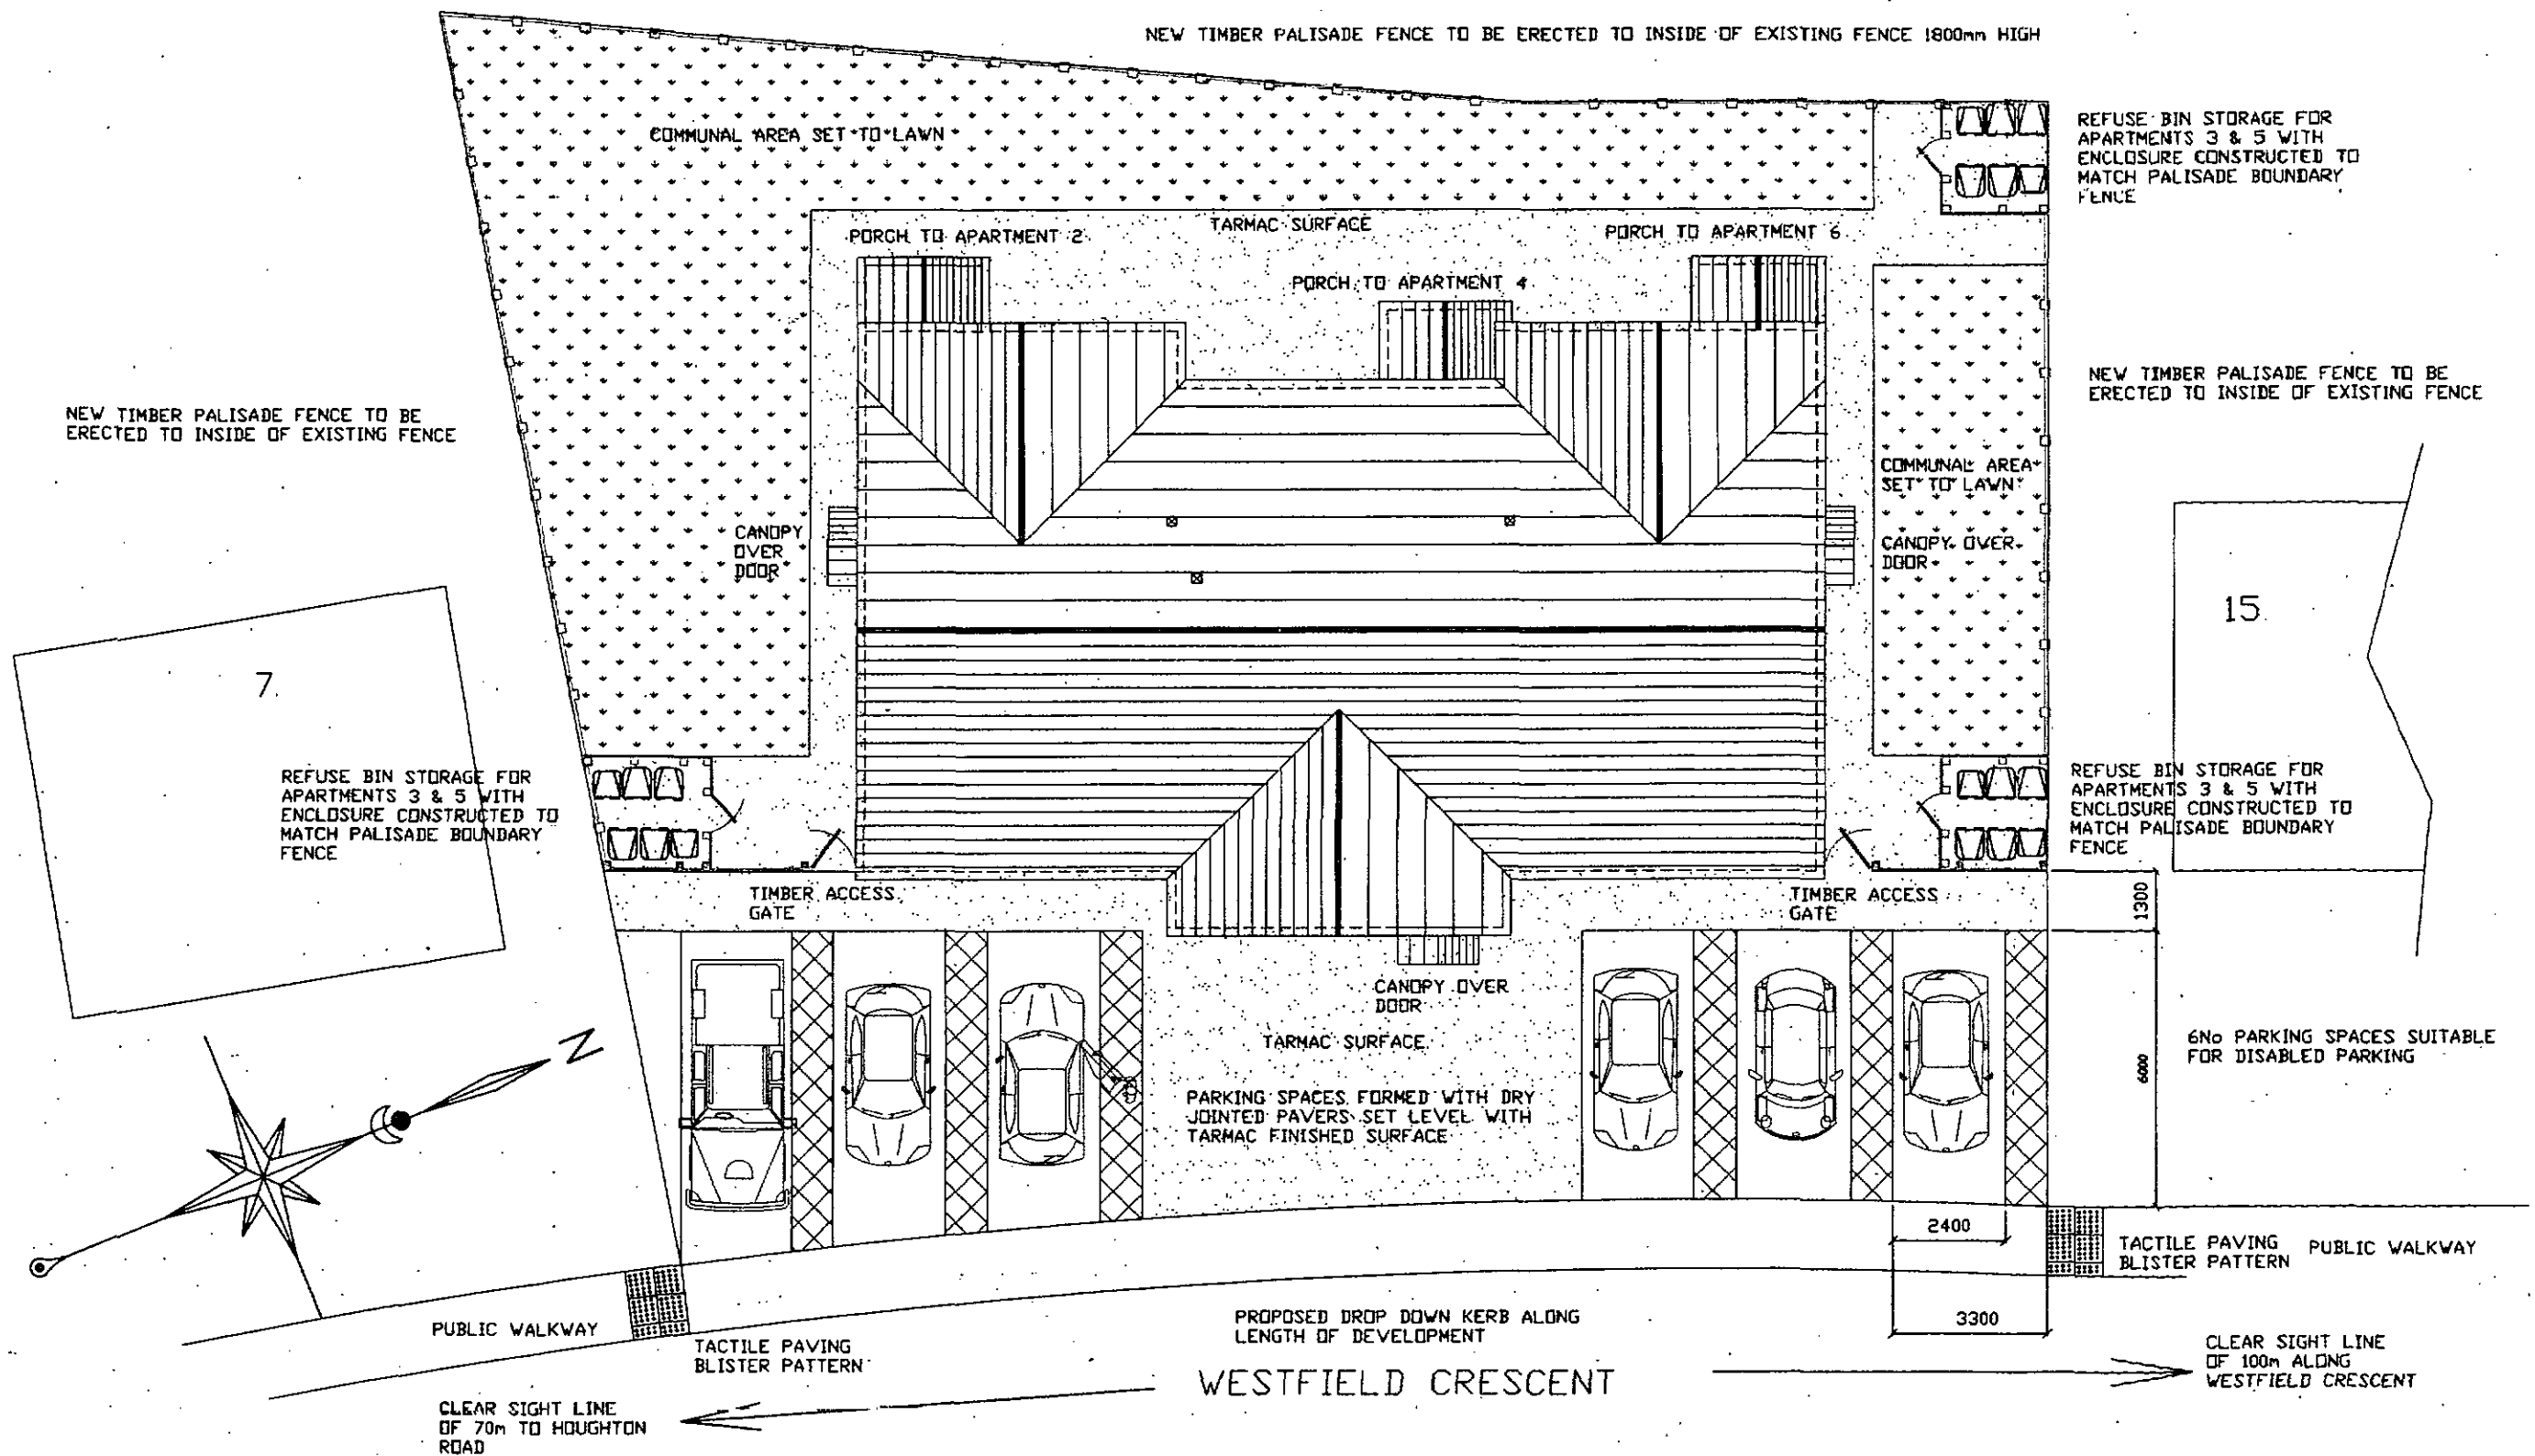


CLIENT
MR I FOSTER
LAND ADJACENT TO 15 WESTFIELD
CRESCENT, THURNSCOE, S63 0PU

TITLE
DRAWING SHOWING PROPOSED SITE LAYOUT WITH
PARKING TO FRONT

Quill
ARCHITECTURE ©

THIS DRAWING IS COPYRIGHT AND MUST NOT BE USED OR
DISCLOSED IN ANY WAY EXCEPT WHERE AUTHORIZED IN
WRITING BY QUILL ARCHITECTURE.
TELEPHONE (01226) 755446 REG No 5210984

SCALE 1 : 150	DRAWN AD
DATE 01/09/17	REV
DRG No CAD/QA/P/1701	

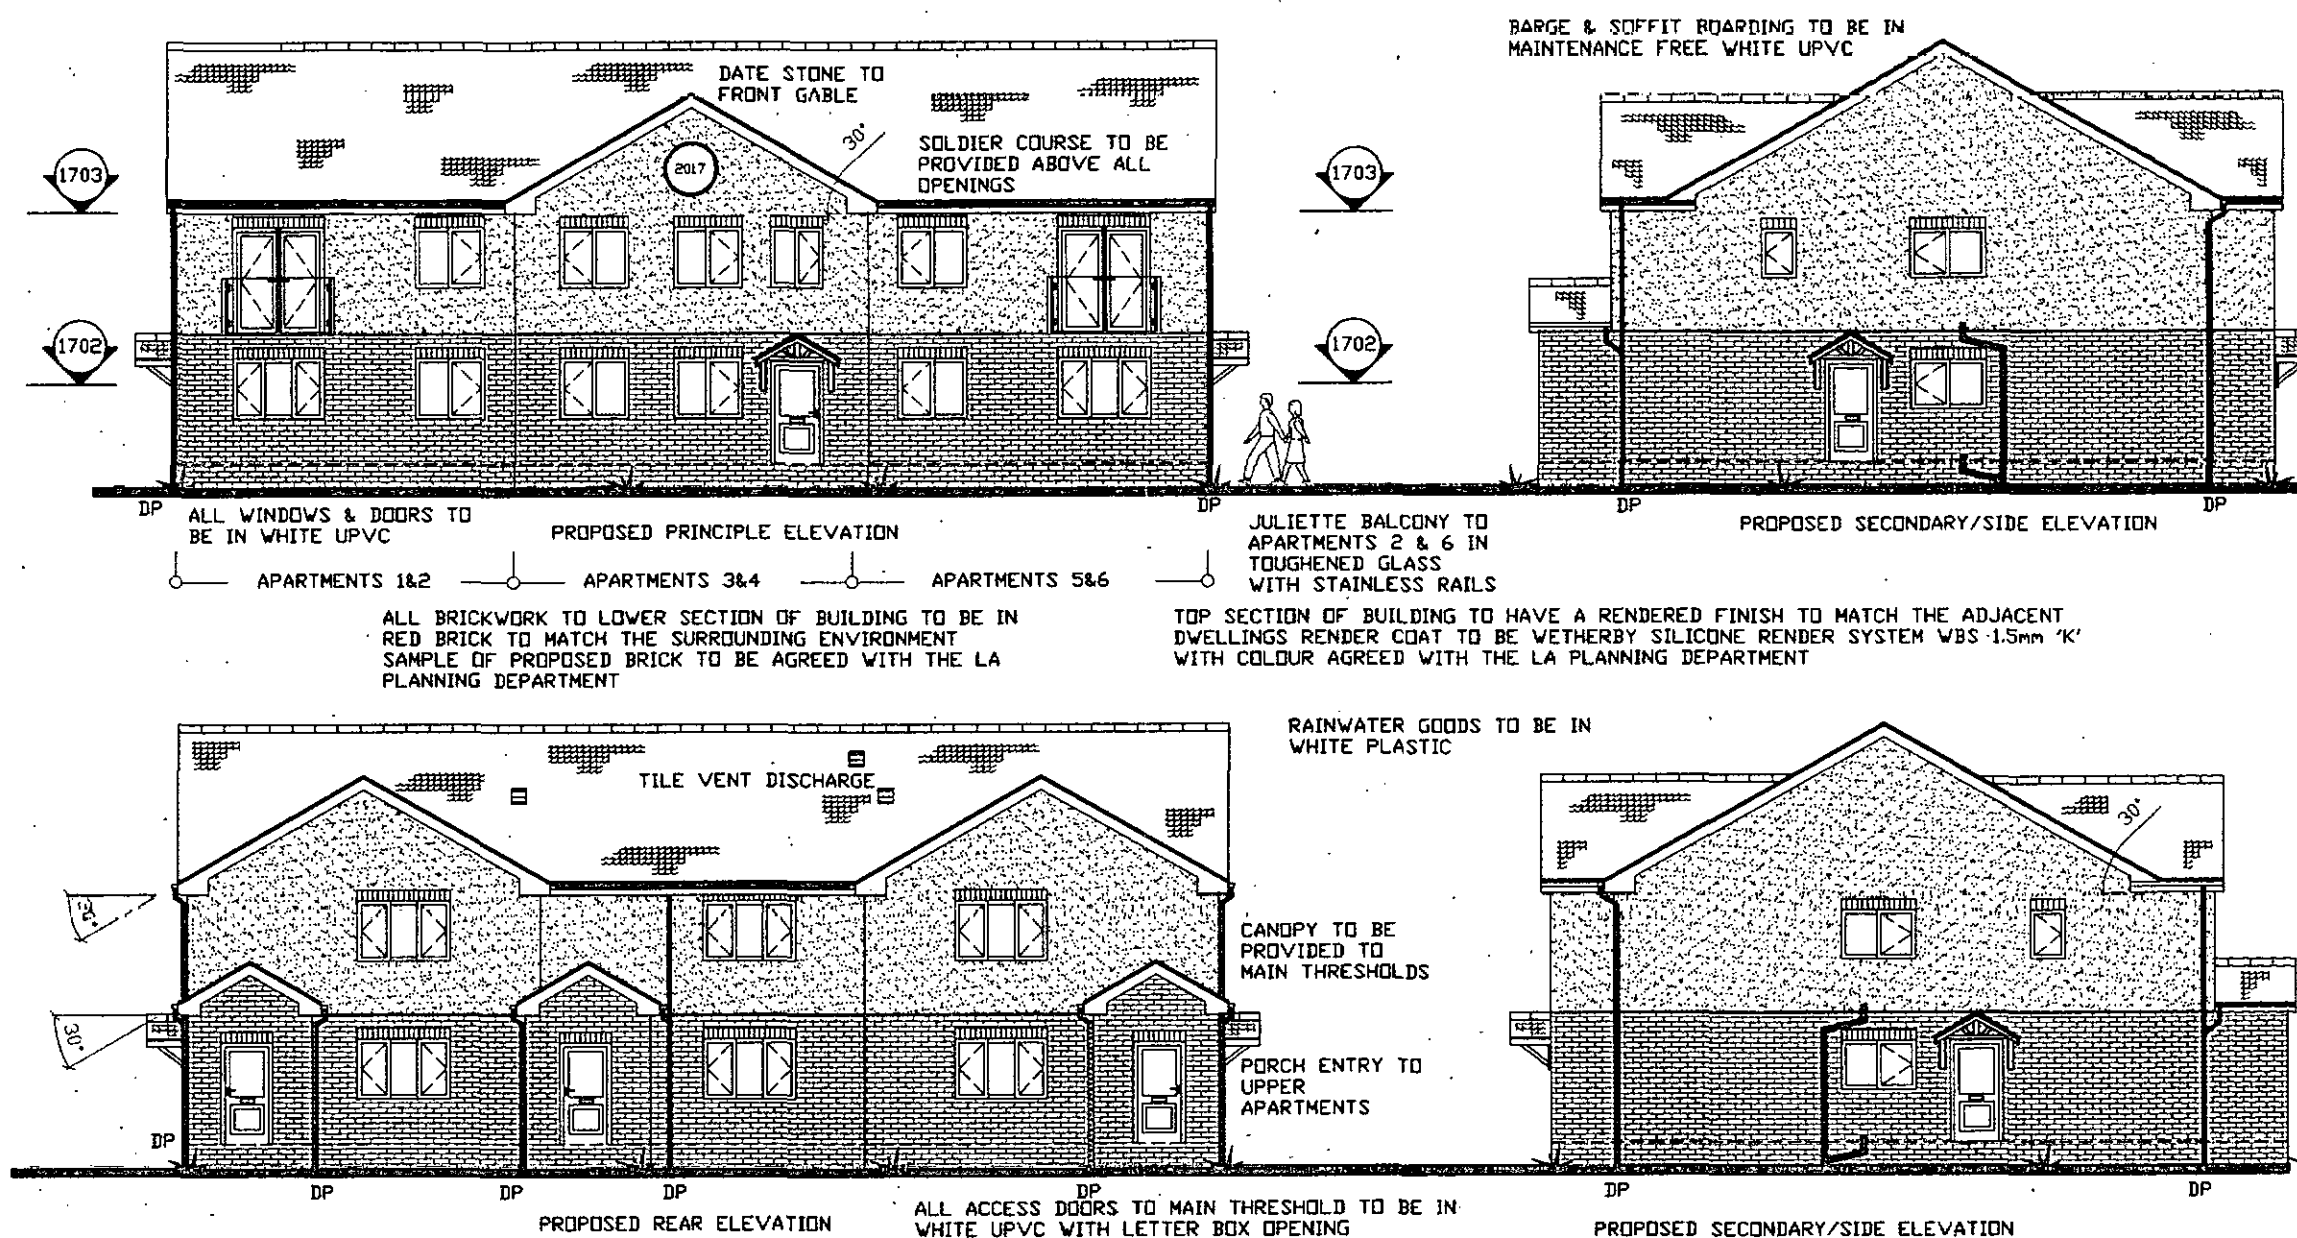

CLIENT
MR I FOSTER
LAND ADJACENT TO 15 WESTFIELD
CRESCENT, THURNSCOE, S63 0PU

TITLE
DRAWING SHOWING PROPOSED ELEVATIONS

Quill
ARCHITECTURE[©]

THIS DRAWING IS COPYRIGHT AND MUST NOT BE USED OR
DISCLOSED IN ANY WAY EXCEPT WHERE AUTHORIZED IN
WRITING BY QUILL ARCHITECTURE.


TELEPHONE (01226) 755446 REG No 5210984

SCALE 1 : 150	DRAWN AD
DATE 01/09/17	REV
DRG No CAD/QA/P/1702	

DO NOT SCALE DRAWING

ALL DIMENSIONS IN MILLIMETRES

IF IN DOUBT ASK

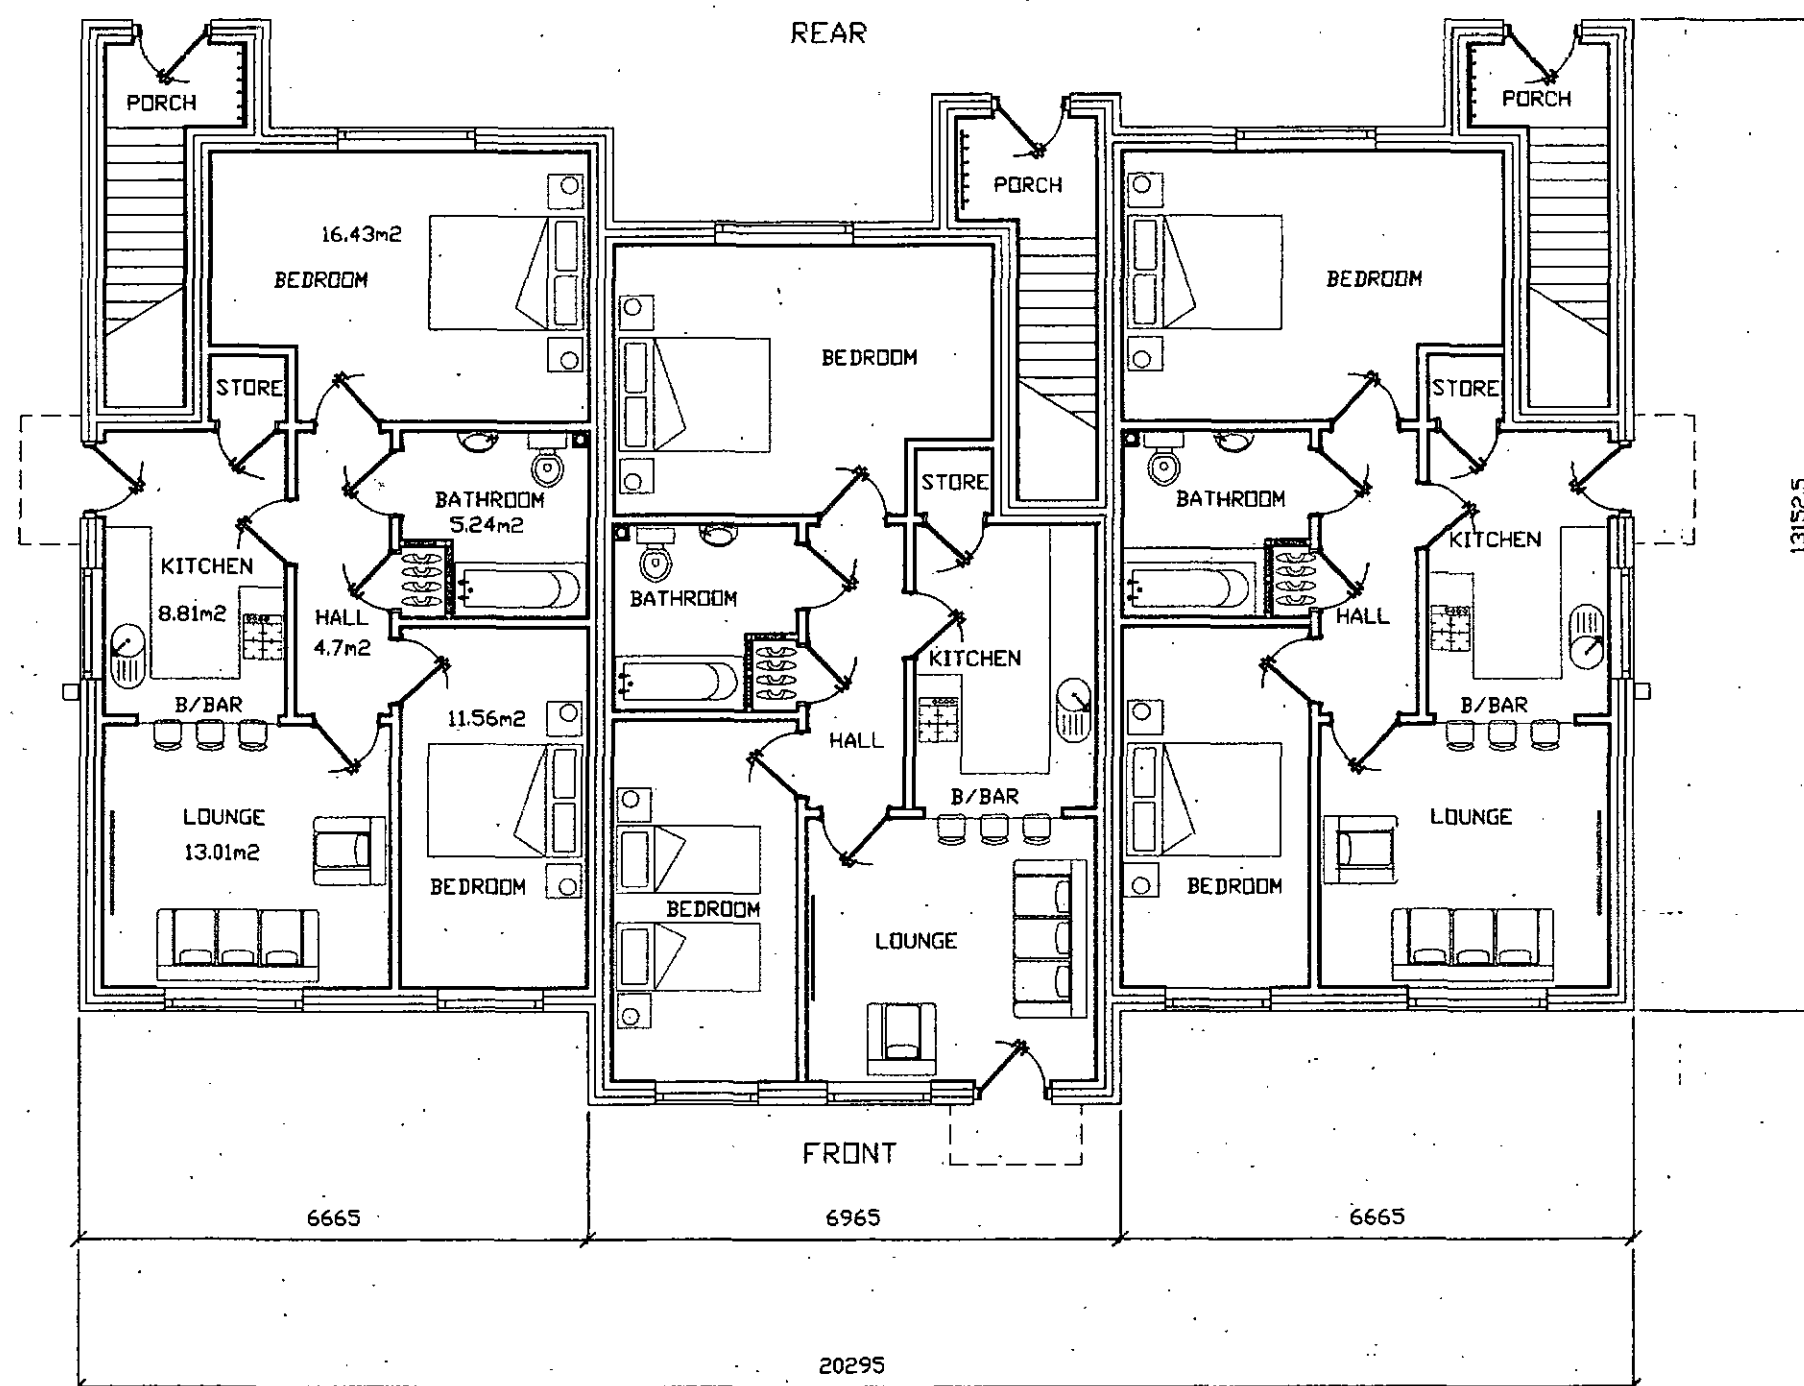

CLIENT
MR I FOSTER
LAND ADJACENT TO 15 WESTFIELD
CRESCENT, THURNSCOE, S63 0PU

TITLE
DRAWING SHOWING PROPOSED GROUND FLOOR LAYOUT

Quill
ARCHITECTURE[©]

THIS DRAWING IS COPYRIGHT AND MUST NOT BE USED OR
DISCLOSED IN ANY WAY EXCEPT WHERE AUTHORIZED IN
WRITING. BY QUILL ARCHITECTURE.

TELEPHONE (01226) 755446

REG No 5210984

SCALE 1 : 100

DRAWN AD

DATE 01/09/17


REV

DRG No CAD/QA/P/1703

DO NOT SCALE DRAWING

ALL DIMENSIONS IN MILLIMETRES

IF IN DOUBT ASK

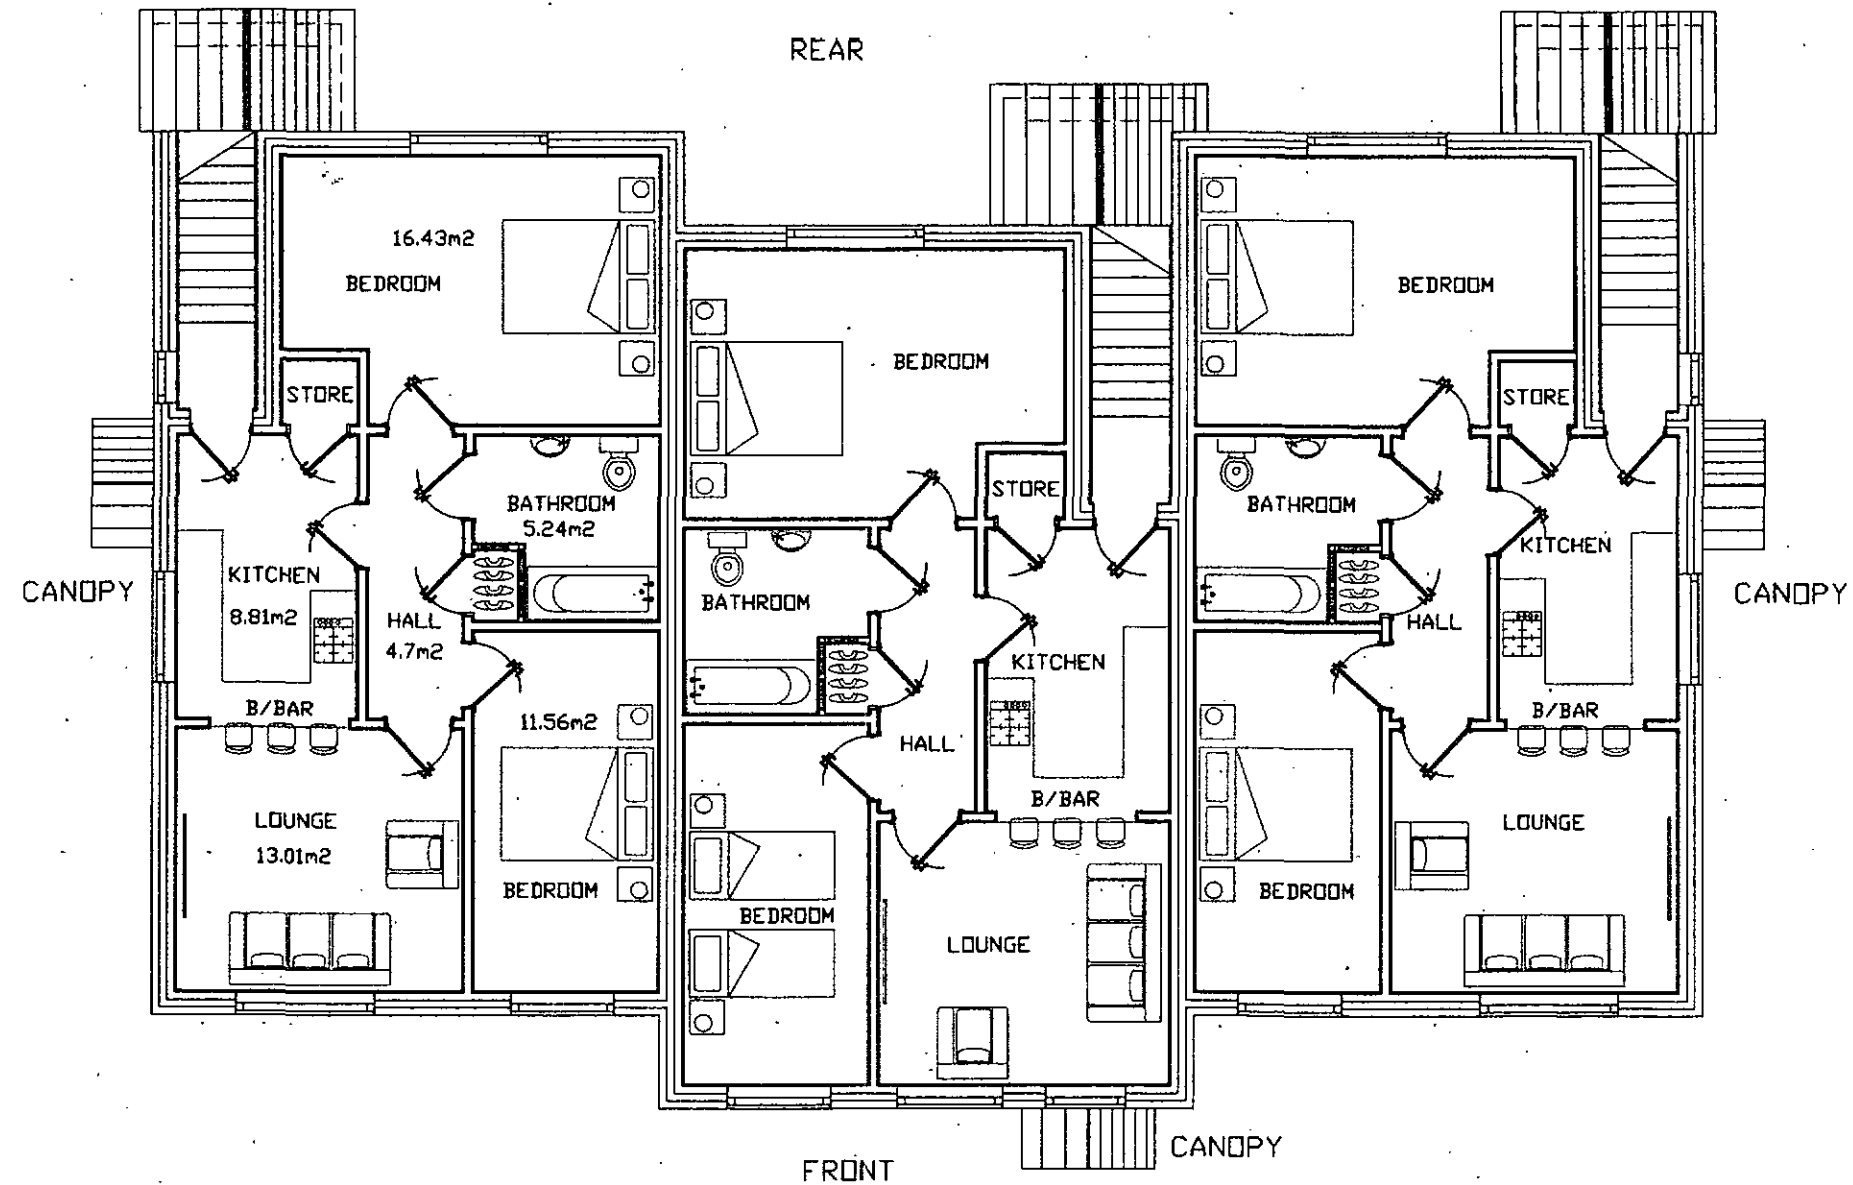

CLIENT
MR I FOSTER
LAND ADJACENT TO 15 WESTFIELD
CRESCENT, THURNSCOE, S63 0PU

TITLE
DRAWING SHOWING PROPOSED FIRST FLOOR LAYOUT

Quill
ARCHITECTURE[©]

THIS DRAWING IS COPYRIGHT AND MUST NOT BE USED OR
DISCLOSED IN ANY WAY EXCEPT WHERE AUTHORIZED IN
WRITING BY QUILL ARCHITECTURE.
TELEPHONE (01226) 755446 REG No 5210984

SCALE 1 : 100	DRAWN AD
DATE 01/09/17	REV
DRG No CAD/QA/P/1704	

IF. IN DOUBT ASK

