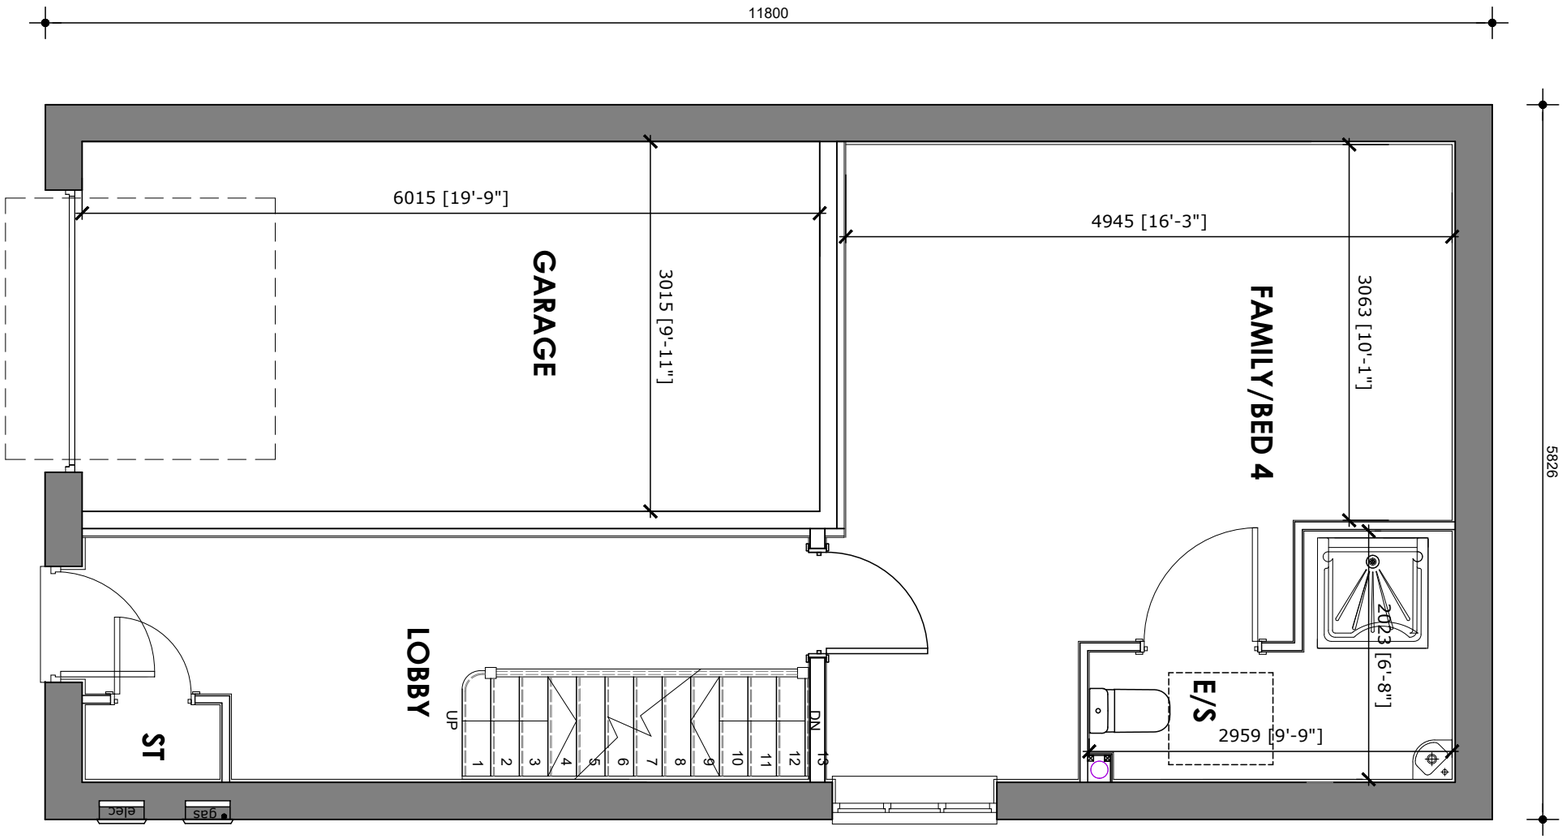


CLIENT DETAILS	PROJECT	TITLE		REV	DESCRIPTION	DATE	
BLACKSTONE DEVELOPMENTS	LAND OFF SANDYGATE LANE STAIRFOOT BARNSLEY	PLOTS 1,3,4 & 6 LOWER GROUND FLOOR PLAN					Residential S72 Ltd, 9 Malham Close, Shafton Barnsley, S72 8PE T 01226 717079 M 07920 724305
HUNNINGLEY LA. STAIRFOOT BARNSLEY	REFERENCE 19-01-023-601	SCALE	1:50@A3				
		DATE	NOV 2019				