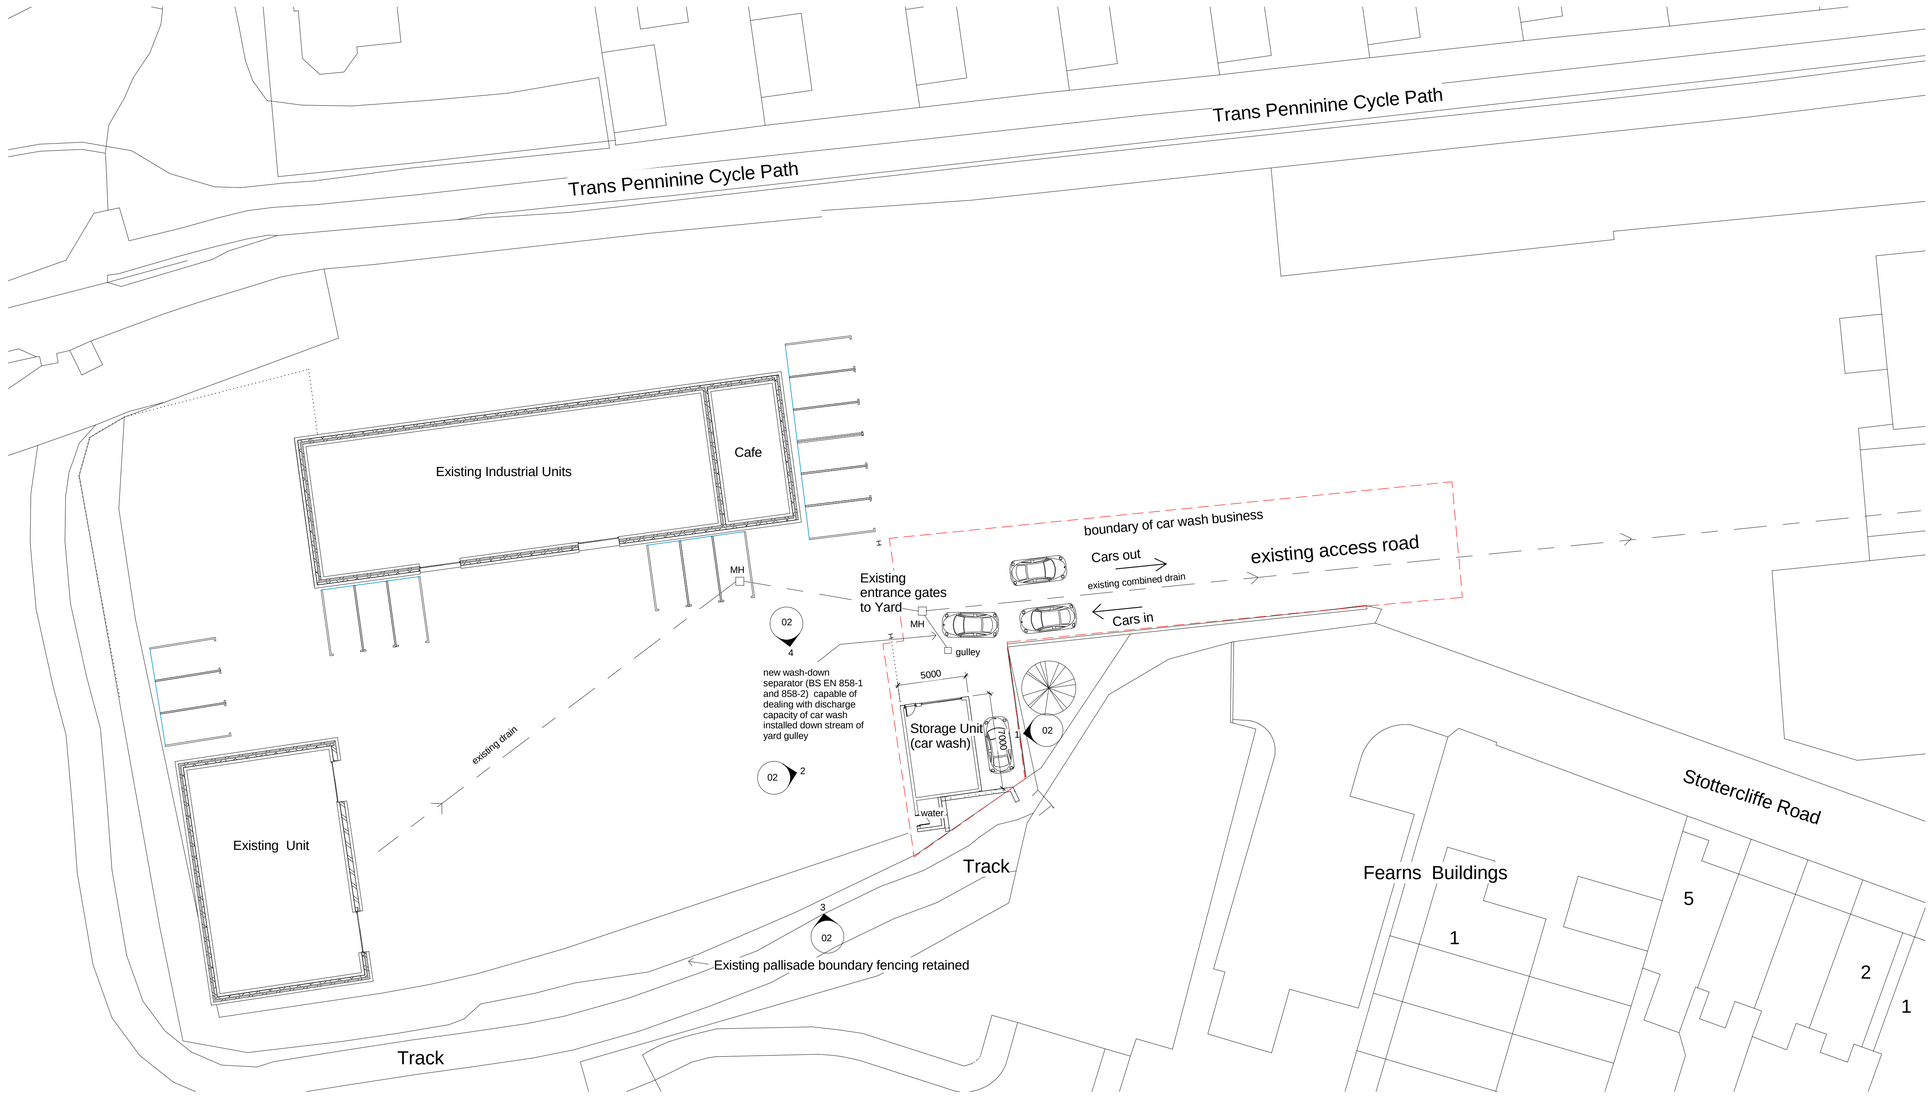


1 **Level 0**
1 : 200

Revision B - 09/07/14 - Chemical interceptor added following Yorkshire Water request

Revision A - Number of Units reduced to 1

CLIENT
Its for Hire

PROJECT
St Mary's Street, Penistone,
South Yorks. S36 6DT

TITLE
New Industrial Unit- Elevations and Perspective view

DM Eco Design
Tel: 0787 9627547, e: enq@dm-eco.co.uk

DRAWN BY		DATE
DMorton		09/07/14

SCALE (@ A1)	PROJECT NUMBER
1 : 200	-

DRAWING NUMBER	REV
01	B