




REVISION	DATE

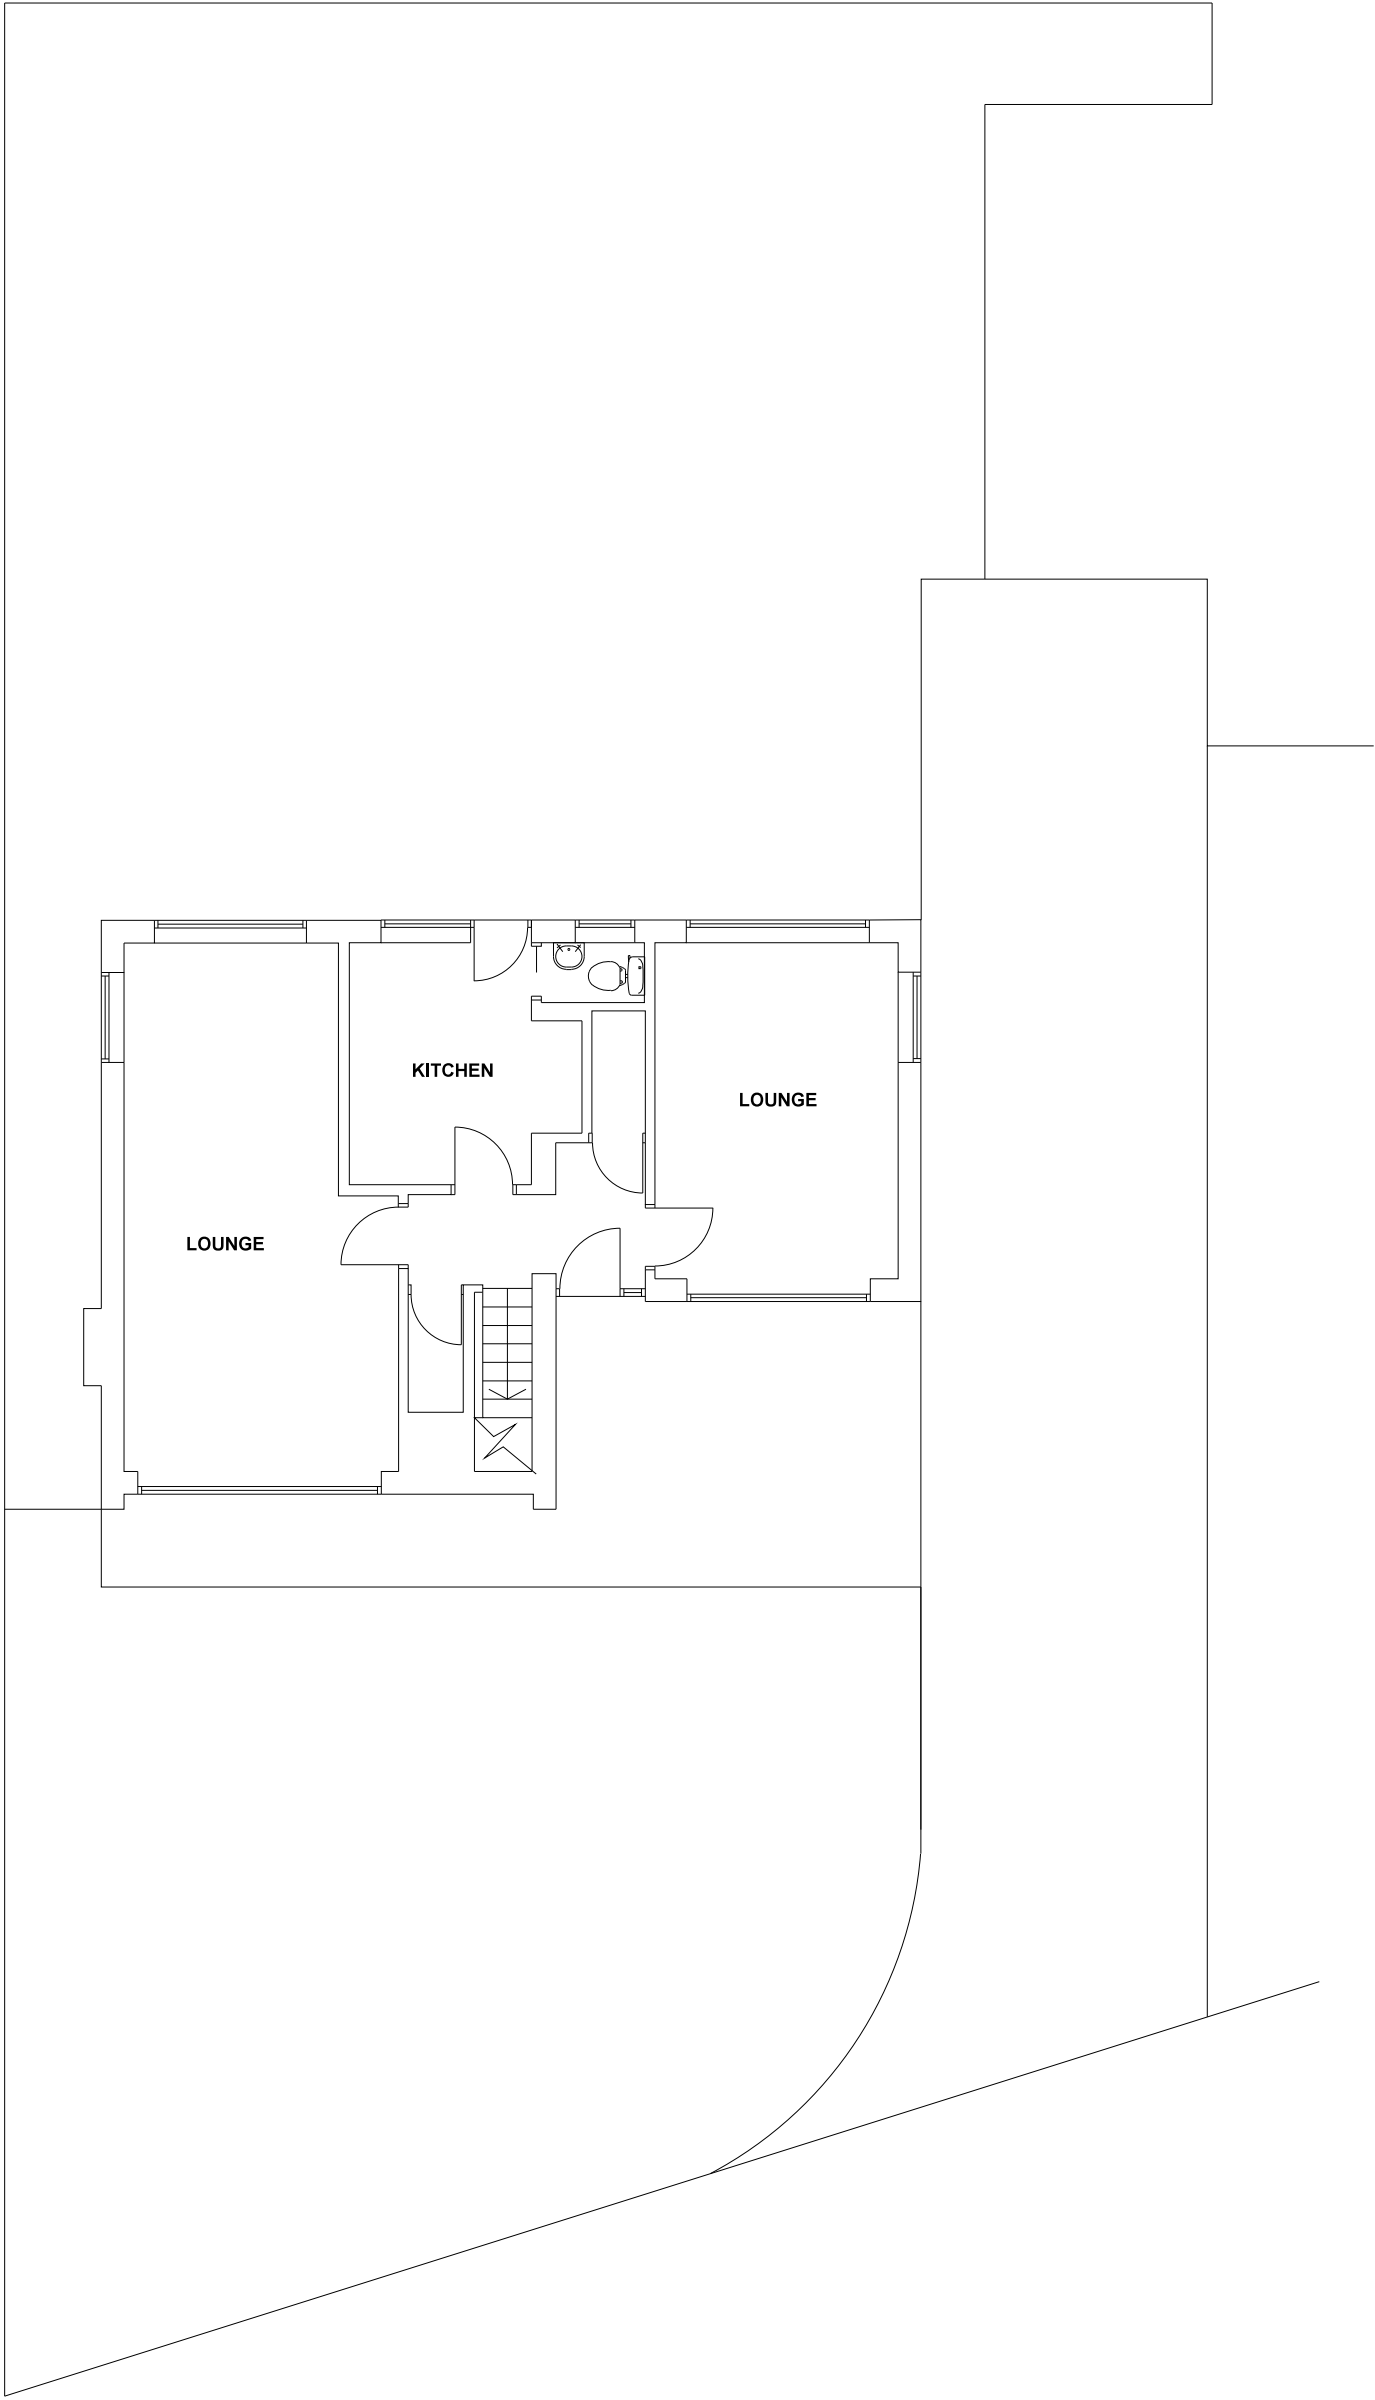

CLIENT NAME	MR M TUCKER
PROJECT LOCATION	44 BEECH HOUSE ROAD, HEMINGFIELD
JOB NUMBER	14-16
DRAWING TITLE	EXISTING BLOCK PLAN
DRAWING NUMBER	003
SCALE	1:100 @A2
DATE	MARCH 2014
REVISION	-

MOBILE - 07939 959370
EMAIL - mark@markashton.co.uk

TEL - 01924 356010
© ashton architectural