
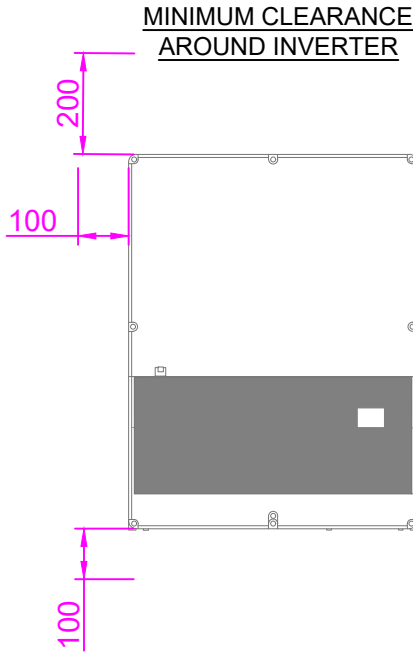
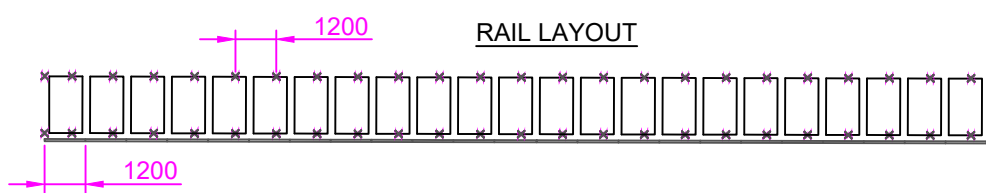
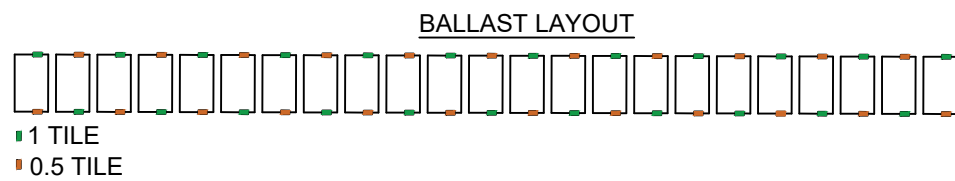
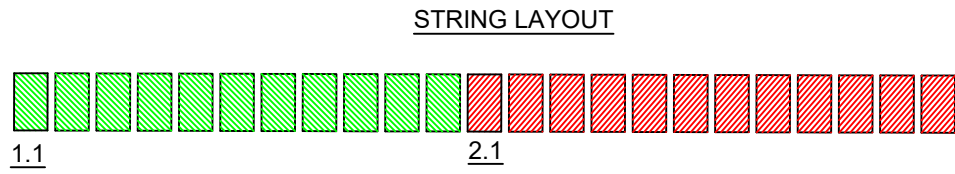
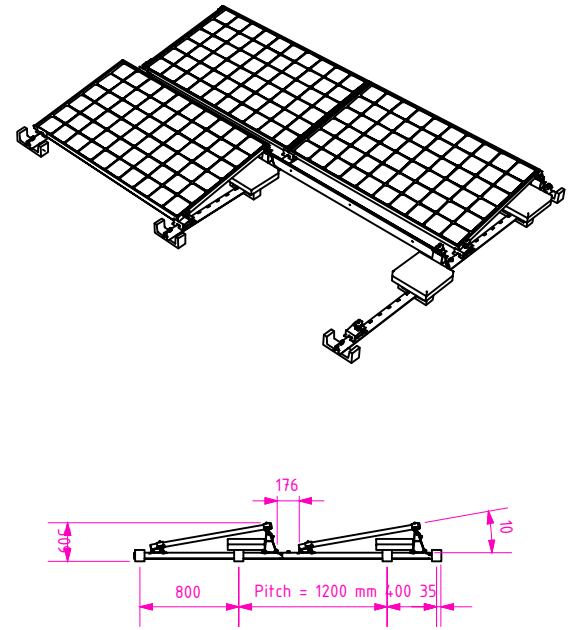
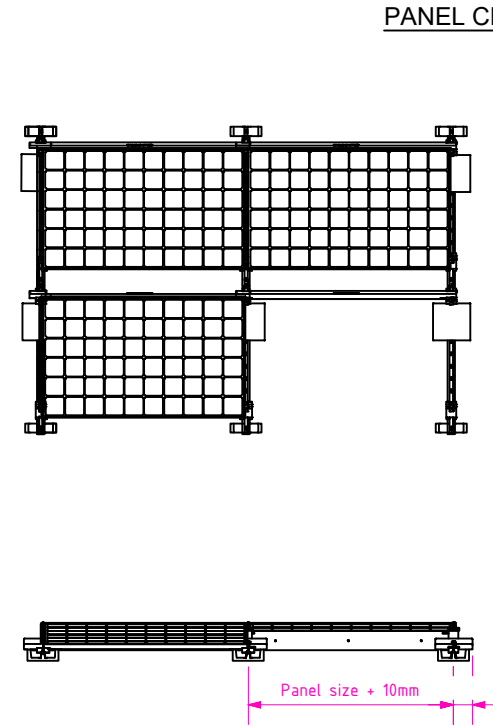
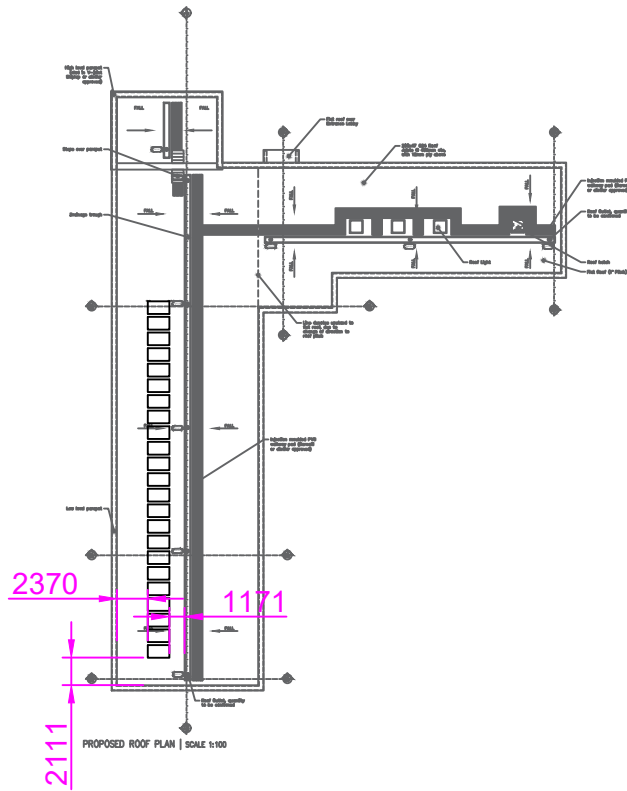


THIS DRAWING IS COPYRIGHT. IT IS SENT TO YOU IN CONFIDENCE. IT MUST NOT BE COPIED, USED OR DISCLOSED TO THIRD PARTIES WITHOUT OUR PERMISSION. IT REMAINS THE PROPERTY OF MARA ELECTRICAL AND MUST BE RETURNED ON REQUEST.

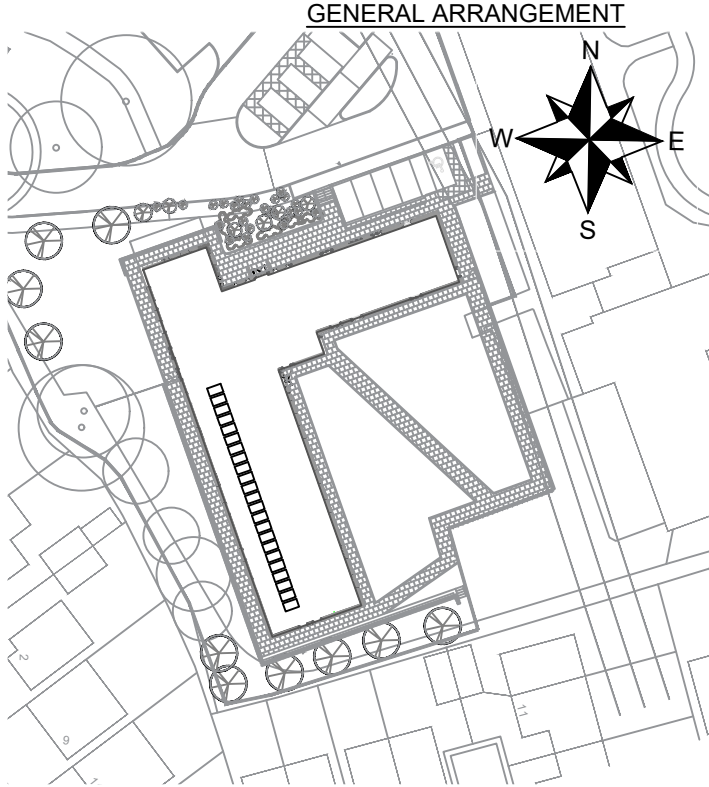

REV	REVISION COMMENTS	DATE	CHK/APP
MARA ELECTRICAL Unit 8, Expressway Business Pk, Station Rd, Deeside, CH52TF Tel: 01244 470223, Fax: 01244 470222 Email: info@maraelectrical.co.uk Website: Maraelectrical.co.uk Company Registration Number: 7336537			
PROJECT TITLE Acorn Lodge		SIZE A3	
JOB NUMBER TBC		SCALE NTS	
DRAWING TITLE Acorn Lodge PV Install General Arrangement		DRAWN GP CHECKED SM DATE 12.08.19	
DRAWING NUMBER M-01		REVISION P	

ALL DIMENSIONS ARE IN MILLIMETRES UNLESS OTHERWISE SPECIFIED.