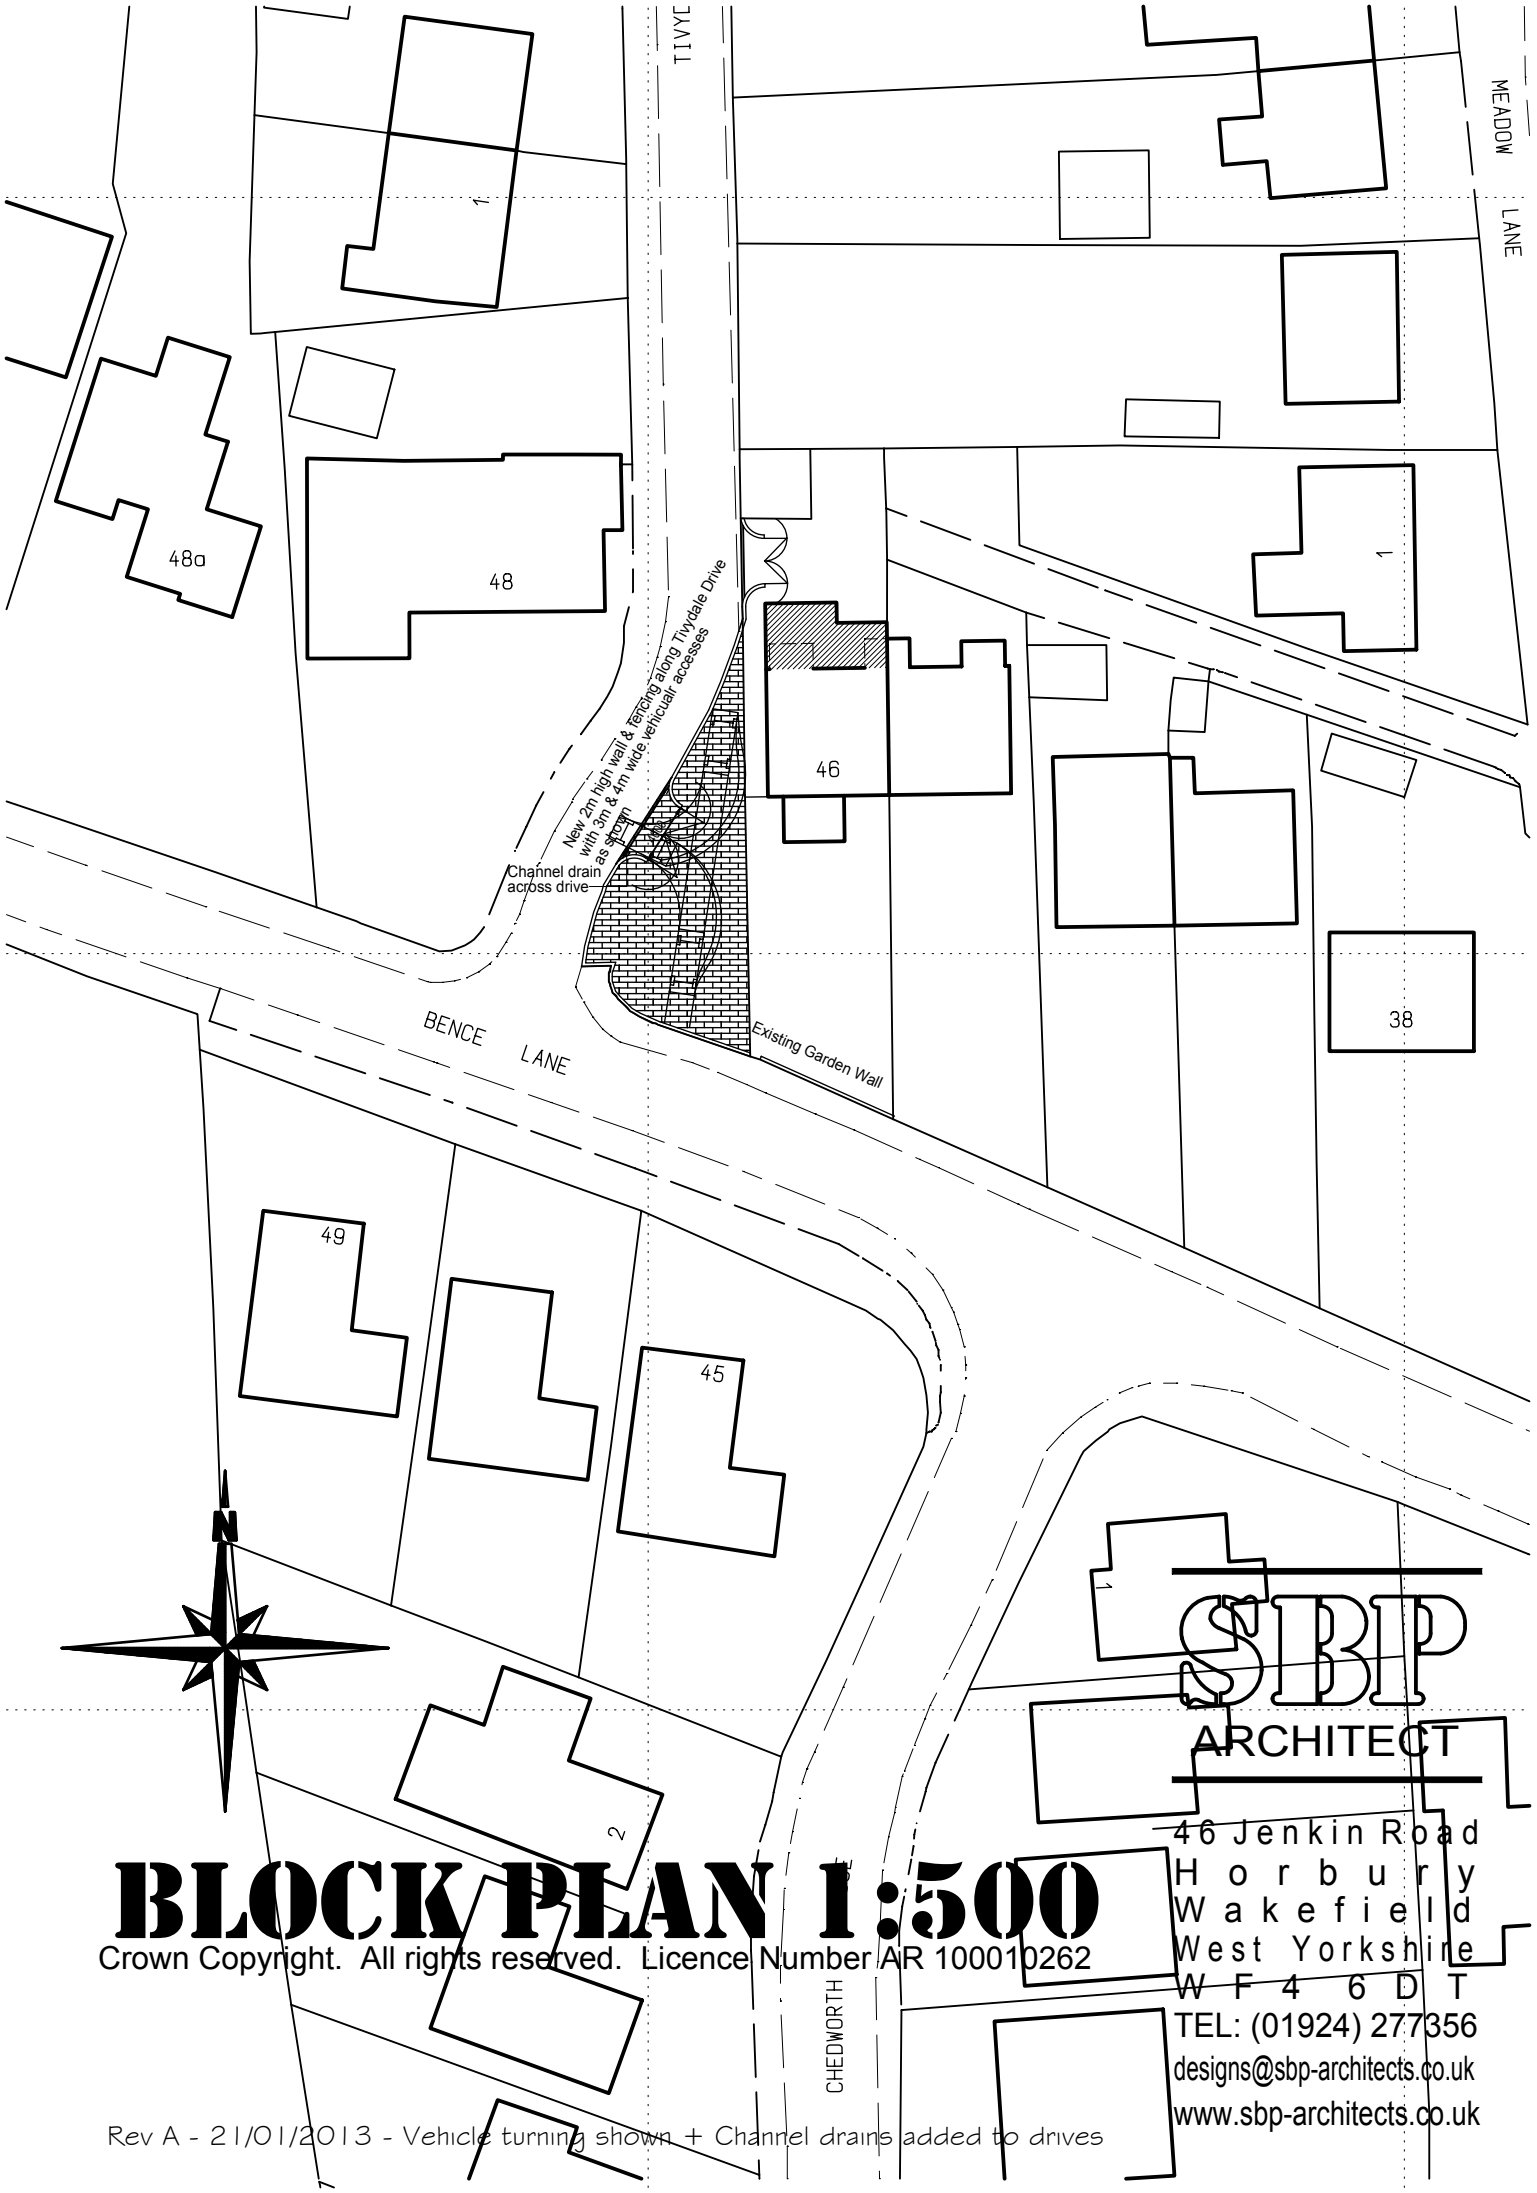



# BLOCK PLAN 1:500

Crown Copyright. All rights reserved. Licence Number AR 100010262

Rev A - 21/01/2013 - Vehicle turning shown + Channel drains added to drives

SBP
ARCHITECT
46 Jenkin Road
Horbury
Wakefield
West Yorkshire
WF4 6DT
TEL: (01924) 277356
designs@sbp-architects.co.uk
www.sbp-architects.co.uk