


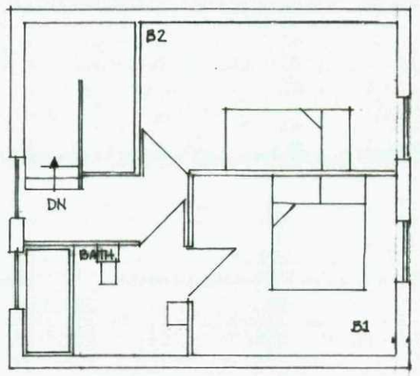


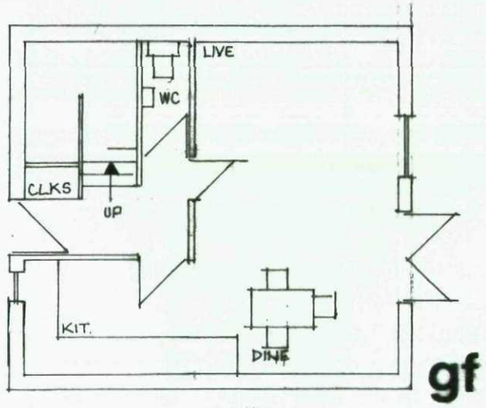

gf

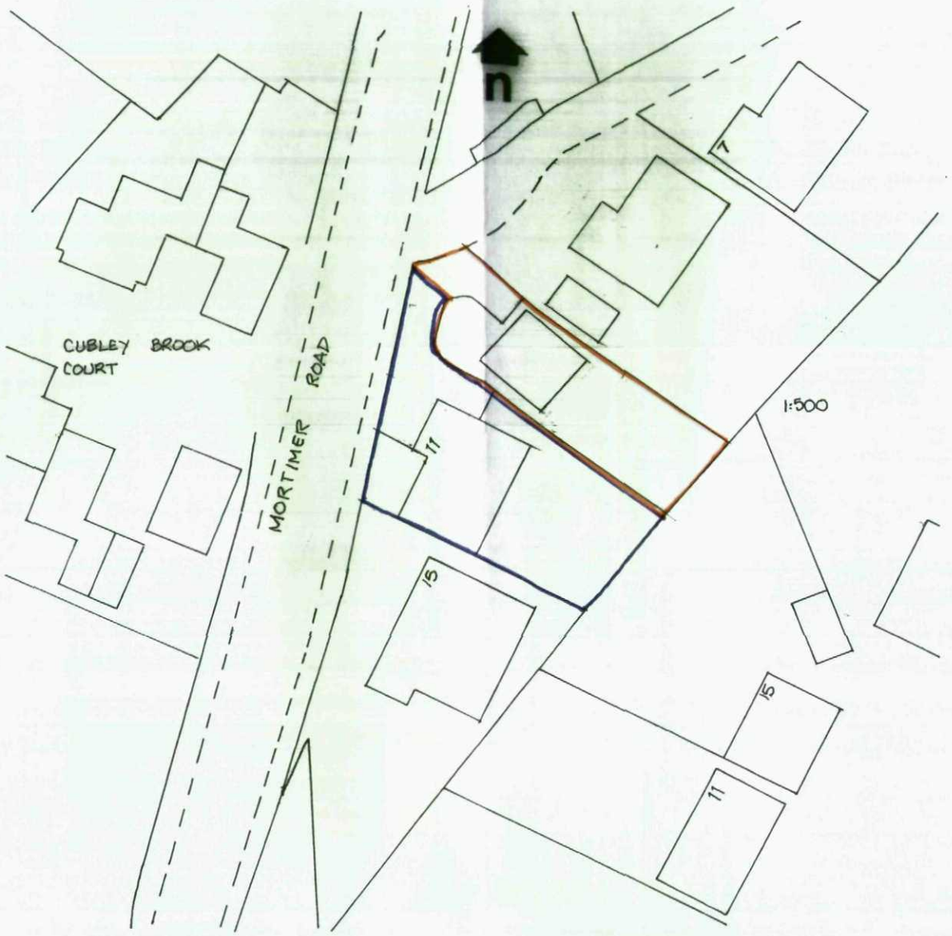

site

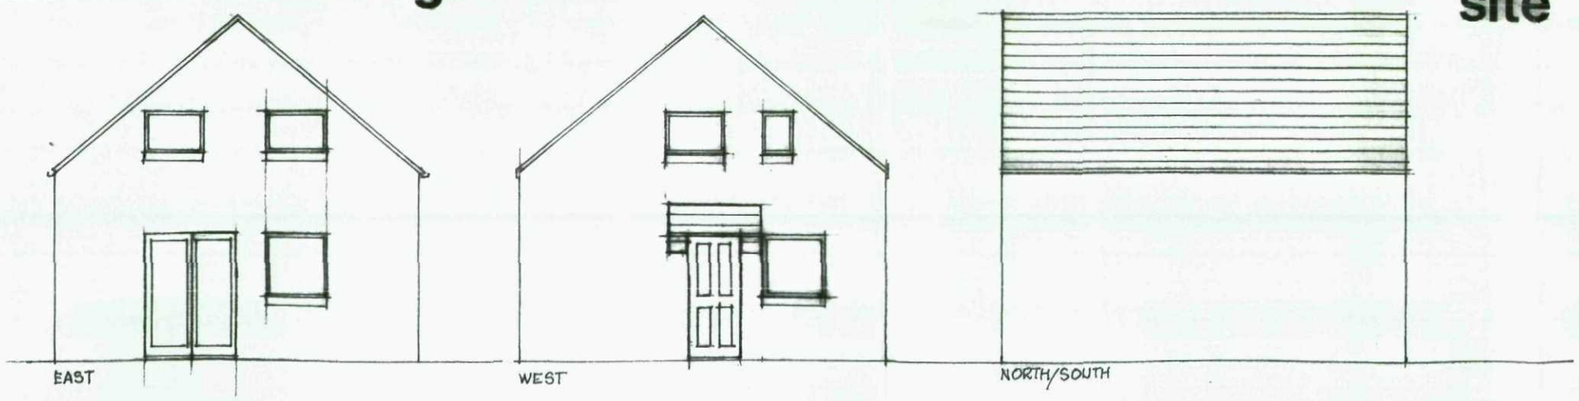

MICHAEL A CLYNCH
Dip. Arch. Dip. T. P. A.R.I.B.A.
Architect & Town Planner
14 Huddersfield Road, Ingbirchworth
Sheffield S36 7GF Tel: 01226 766308

BUNGALOW AT MORTIMER ROAD CUBLEY PLANS AND ELEVATIONS, SITE LAYOUT 1:100 1:500 DRG A1 2/2013