



NOTES

- 1 ALL WORK TO BE CARRIED OUT IN ACCORDANCE WITH THE BUILDING REGULATIONS AND THE REQUIREMENTS OF THE LOCAL AUTHORITY.
- 2 NO DIMENSIONS TO BE SCALED FROM THIS DRAWING.
- 3 THE CONTRACTOR SHALL VERIFY ALL LEVELS AND DIMENSIONS ON SITE BEFORE COMMENCEMENT OF WORK.
- 4 ON SITE ALTERATIONS TO THE CONSTRUCTION OR FINISHES SHOWN OR IMPLIED ON THIS DRAWING MUST BE DRAWN TO THE ATTENTION OF THE ARCHITECT BEFORE SUCH WORK IS IMPLEMENTED.
- 5 ALL TIMBERS REQUIRE PRESERVATIVE TREATMENT

© COPYRIGHT RESERVED

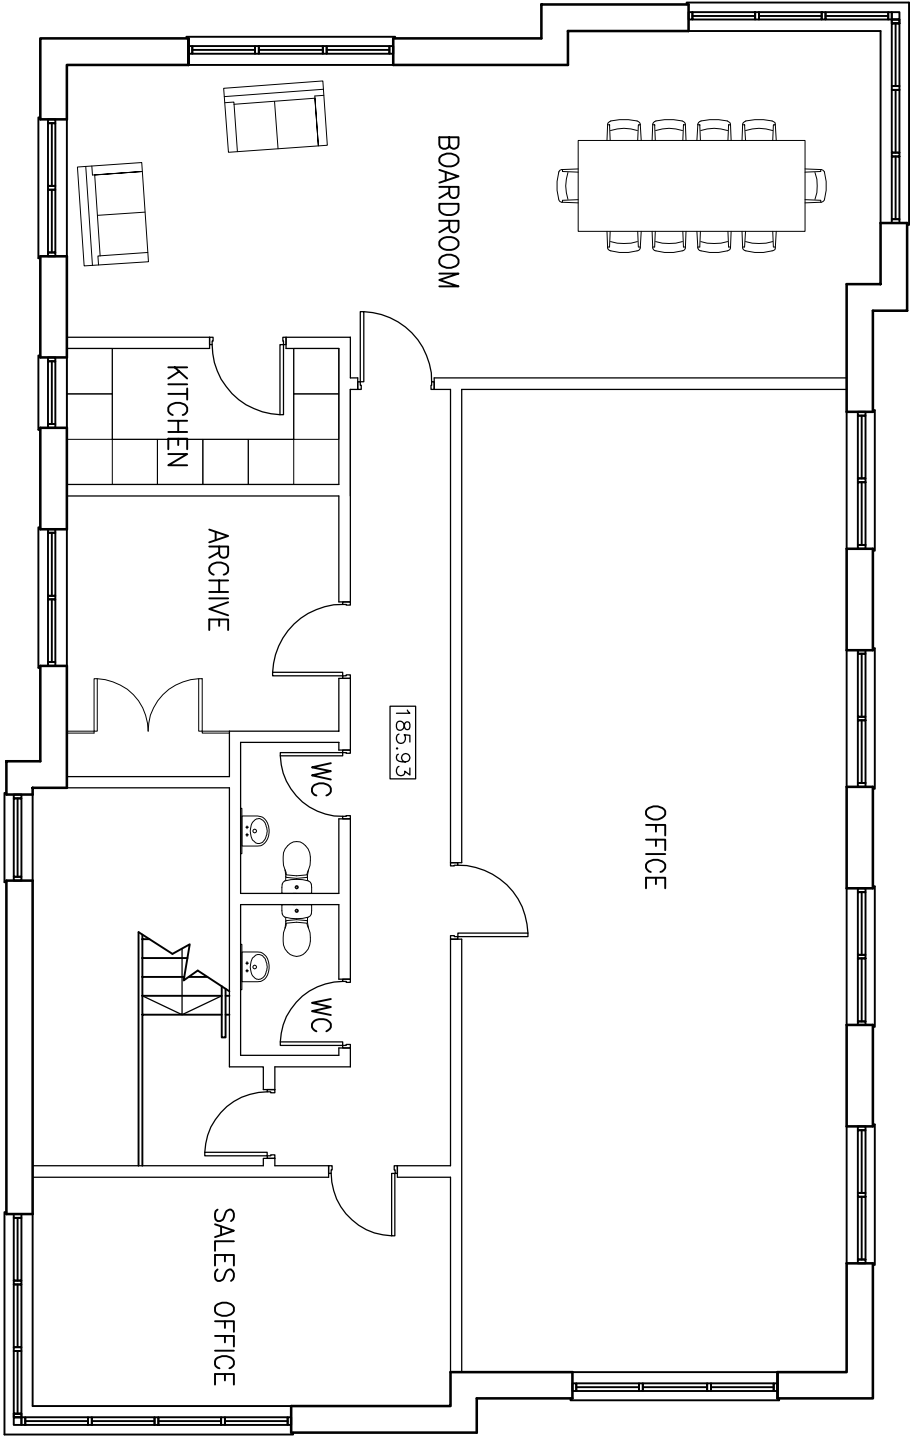

FIRST FLOOR LAYOUT

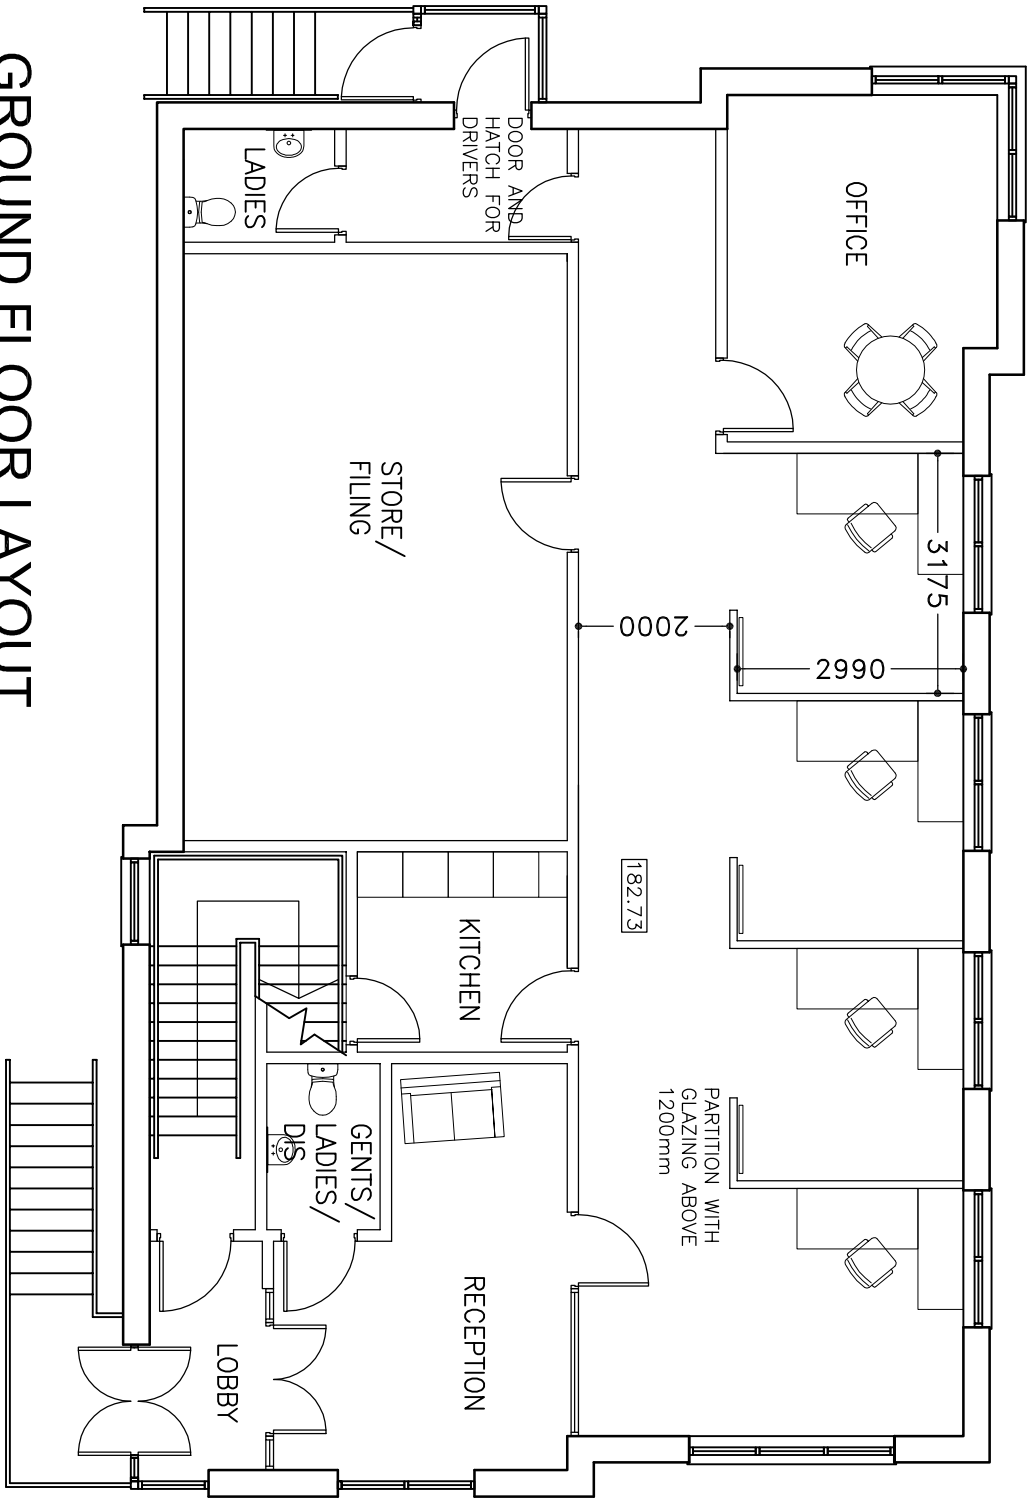

GROUND FLOOR LAYOUT

Drawing Status:			
PRELIMINARY			
Progressive Design & Build 			
The Office, Marston Gate Farm, HX4 4JD Tel: 01801 422 416/07		11 Wygandish Hall Road, Wygandish, Wolverhampton West Midlands, WV6 8BL Tel: 01922 544/20	
Client: Peter and Deborah Robinson			
Site: D.R. Beiling Wire Manufacturers, Oxspring Wire Works, Oxspring, Penistone S36 8YW			
Drawing Title: Layouts			
Project Number:	Drawing Number:	Revision:	
P441	06	01	
Date:	Scale:	Drawn:	
06.11.12	1:100	JWW	