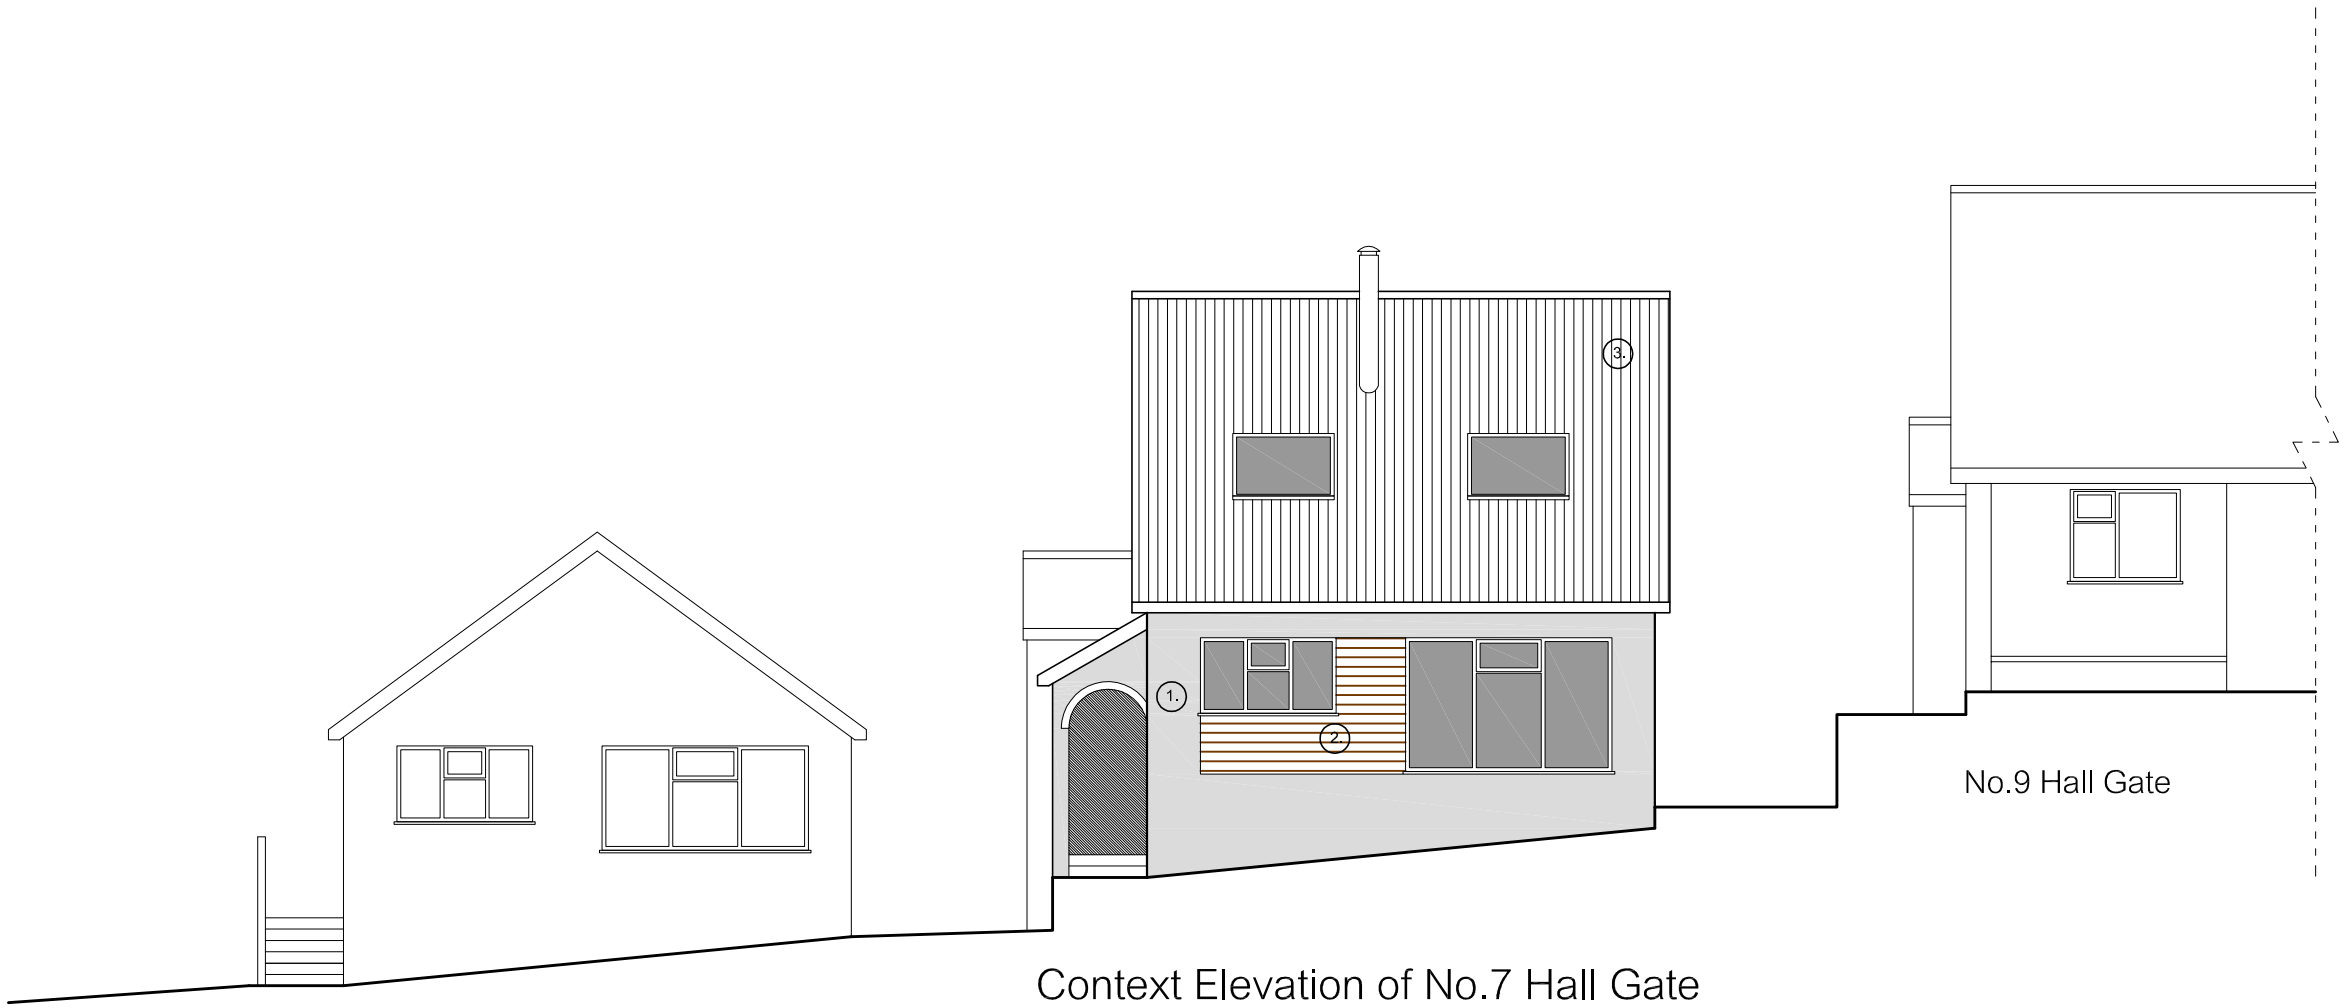


Context Elevation of No.7 Hall Gate

Scale 1:100

Whitshaw Builders Ltd.

JOB	7 Hall Gate Penistone Sheffield S36 6BP
DATE	11-2017
DWG	248-005
SCALE	AS SHOWN @ A3