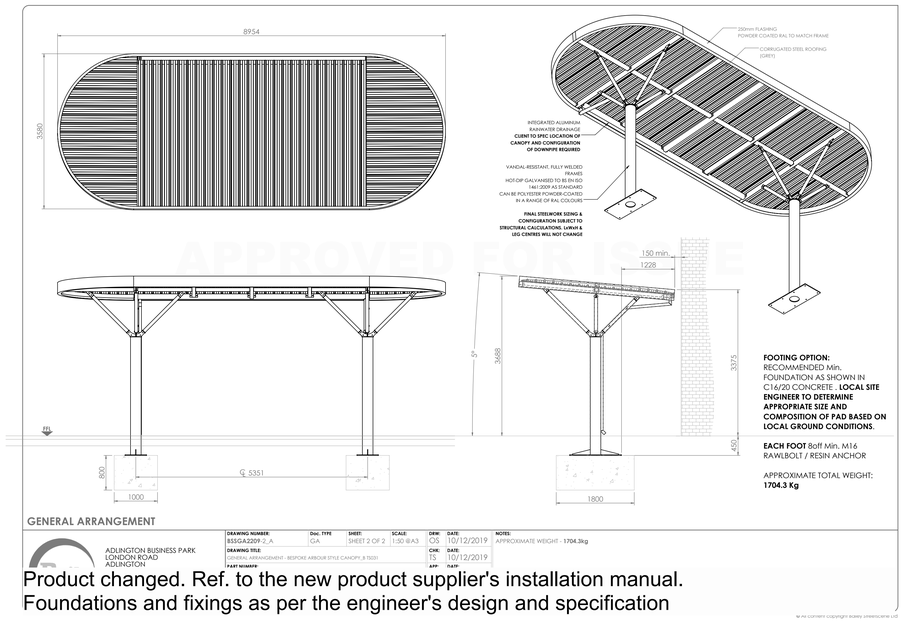

APPROVED FOR ISSUE

Product changed. Ref. to the new product supplier's installation manual.
Foundations and fixings as per the engineer's design and specification

© All content copyright Bond Bryan Architects Ltd

Detail 9. Steel canopy. Type SC
1:50

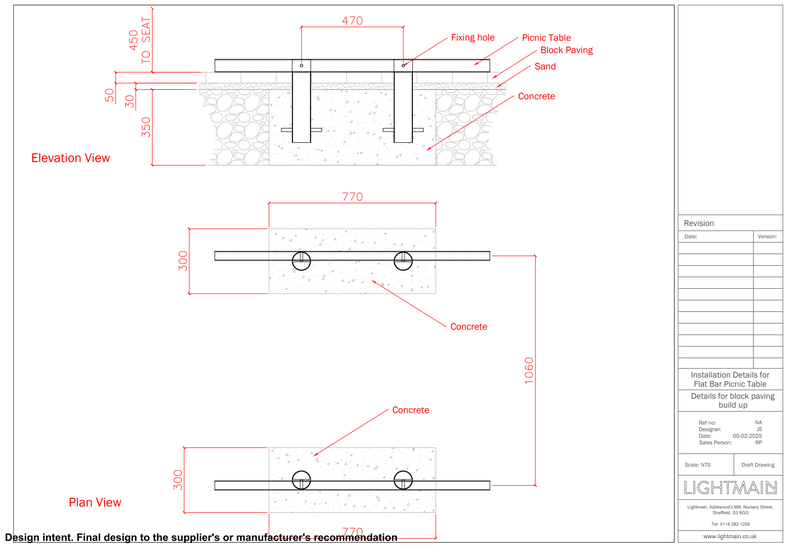

Design intent. Final design to the supplier's or manufacturer's recommendation

Detail 10. Flat Bar Picnic Tabe Installtion. Type PS
1:10

Revision

Date:	Version:

Installation Details for Flat Bar Picnic Table
Details for block paving build up

Ref no: NA
Designer: JS
Date: 05-02-2025
Sales Person: RP

Scale: NTS | Draft Drawing

LIGHTMAIN

Lightmain, Aizlewood's Mill, Nursery Street, Sheffield, S3 8GG

Tel: 0114 282 1259

www.lightmain.co.uk

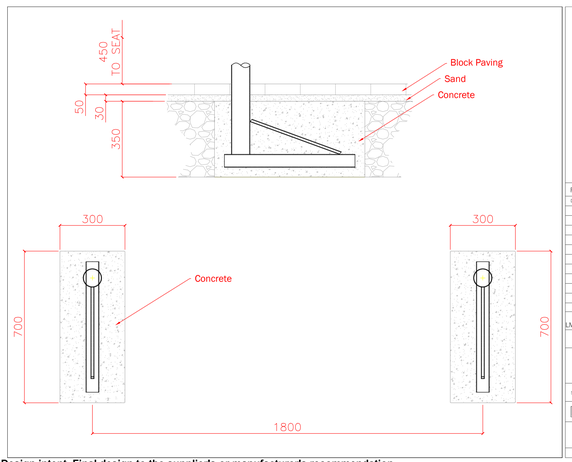

Design intent. Final design to the supplier's or manufacturer's recommendation

Detail 11. Round Bar Seat Installtion. Type S01
1:10

Revision

Date:	Version:

Installation Details for LMRBS201 - Round Bar Seat
Details for block paving build up

Ref no: NA
Designer: JS
Date: January 2025
Sales Person: RP

Scale: NTS | Draft Drawing

LIGHTMAIN

Lightmain, Aizlewood's Mill, Nursery Street, Sheffield, S3 8GG

Tel: 0114 282 1259

www.lightmain.co.uk

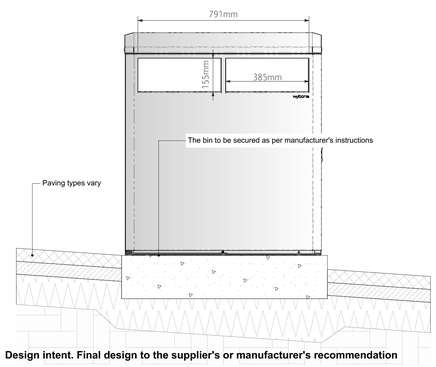

Design intent. Final design to the supplier's or manufacturer's recommendation

Detail 12. Litter bin installation detils. Type LB
1:10

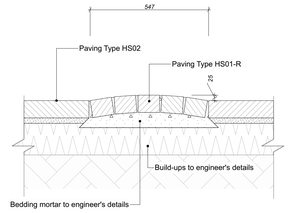

Detail 15. Paving Type HS01-R (Raised). Longitudinal section
1:10

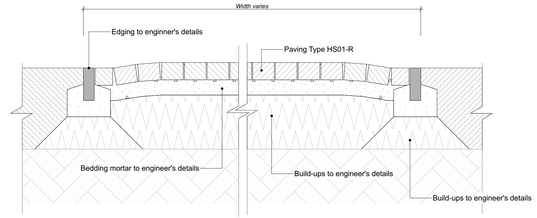

Detail 16. Paving Type HS01-R (Raised). Cross section
1:10

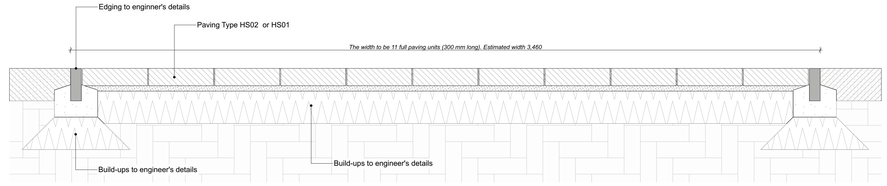

Detail 17. Paving Types HS01-R (Raised), HS01 and HS02. Typical cross-section
1:10

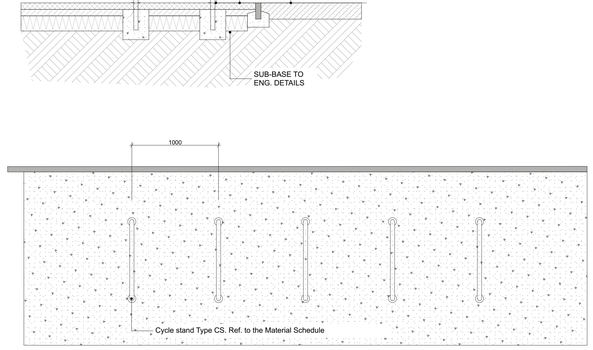

Design intent. Final design to the supplier's or manufacturer's recommendation

Detail 13. Cycle stand installation detilas. Type CS
1:20

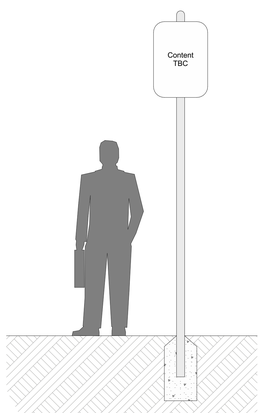

Design intent. Final design to the supplier's or manufacturer's recommendation

Detail 14. Typical Entrance Sign. Type ES
1:20

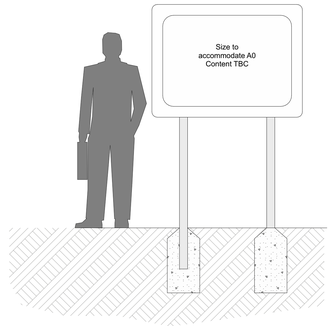

Design intent. Final design to the supplier's or manufacturer's recommendation

Detail 18. Typical Interpretation Board Type IB. Final design and installation per contractor's proposals
1:20

This document is © Bond Bryan Architects Ltd.
If in doubt ASK. Drawing measurements shall not be obtained by scaling. Verify all dimensions prior to construction.
Immediately report any discrepancies on this document to the Originator. This document shall be read in conjunction with associated models, specifications and related consultants' documents.

Key plan | **North** N

0 10 20 30m
1:500

Rev	Description	Drawn	Checked	Date
C01	Issued for construction, Details 15-17 added	AF	JP	13/10/2025
P01	First issue, Stage 4 issue	AF	SR	10/02/2025

BOND BRYAN
e info@bondbryan.co.uk
w www.bondbryan.co.uk

Barnsley Metropolitan Borough Council

BARNSLEY Metropolitan Borough Council | Currie & Brown

Barnsley Levelling Up Fund
Youth Zone Activity Park

Landscape details. Hard

Originator project ref: **23048**
Purpose of Issue: **For information**
Scale(s): **1:50, 1:10, 1:20**
Paper size: **A0**
Revision description: **Preliminary**

project originator volume level type role number: **BALU-BBA-YAP-XX-DR-L-7002**
revision: **C01**

Name model: 23048-YouthZoneActivityPark