

COMPOSITE MANUFACTURED SHEETING

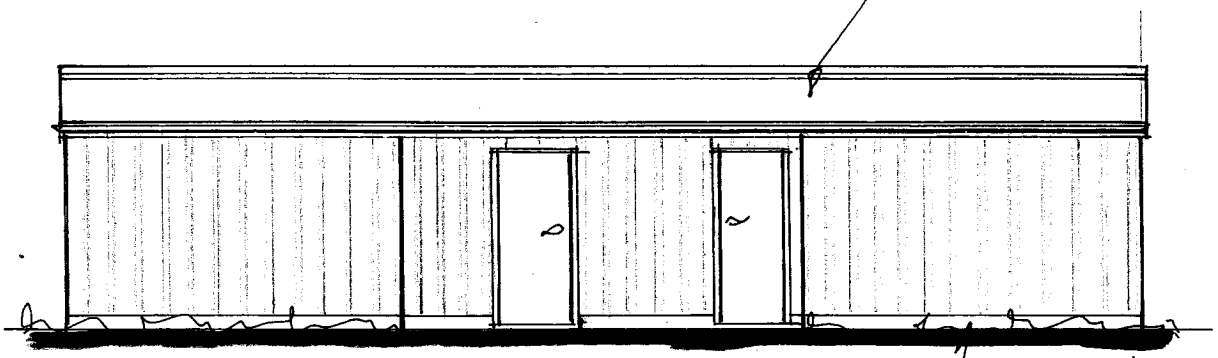

Front


BLOCK WORK BELOW D.P.C.

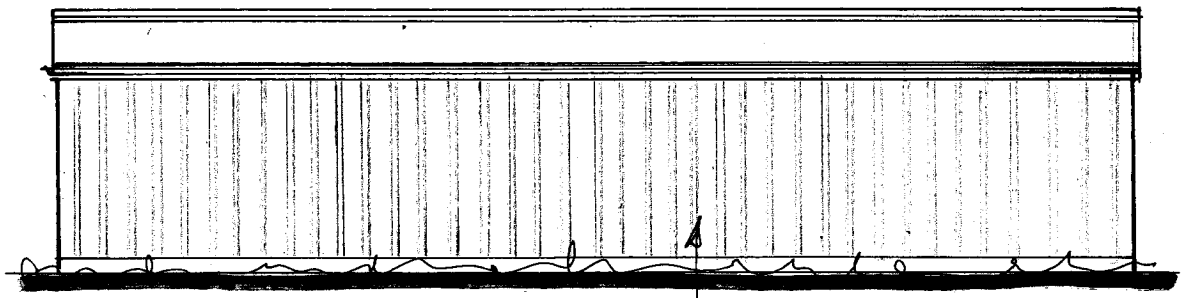


Rear

UNDERDRAWN WITH MATCHING BOARDING

UPVC GREY COLOURED TIMBER EFFECT COMPOSITE VERTICAL BOARDING

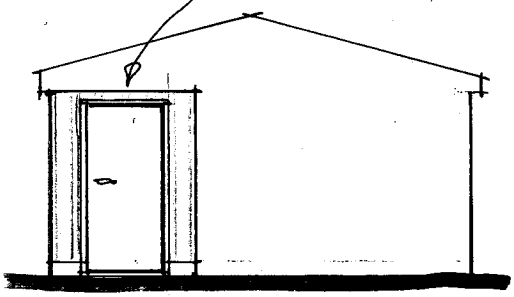

Central

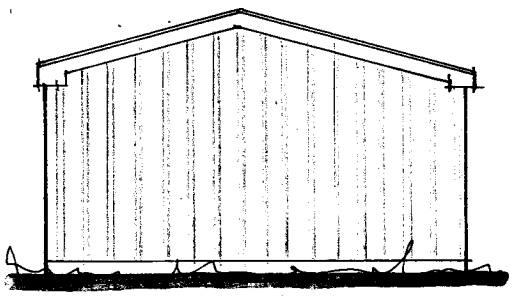


Side

Rev	Notes	Date

Garry Greetham Associates
Residential Design Consultant
Westwood House
18 Carr Lane
Tankersley
Barnsley S75 3BE
Tel(01226)746573

PROJECT	Stable Block
CLIENT	Mr. & Mrs. A. Oliver
TITLE	Elevations
ADDRESS	1–3 Moor End Cottages, Moor End Lane, Silkstone Common, Barnsley.S75 4RW
DRAWN BY	ggg
SCALE	scale @ A4
DATE	Jul 22
DRAWING No	925–11
REV	

Member of the Chartered Institute of Architectural Technologists

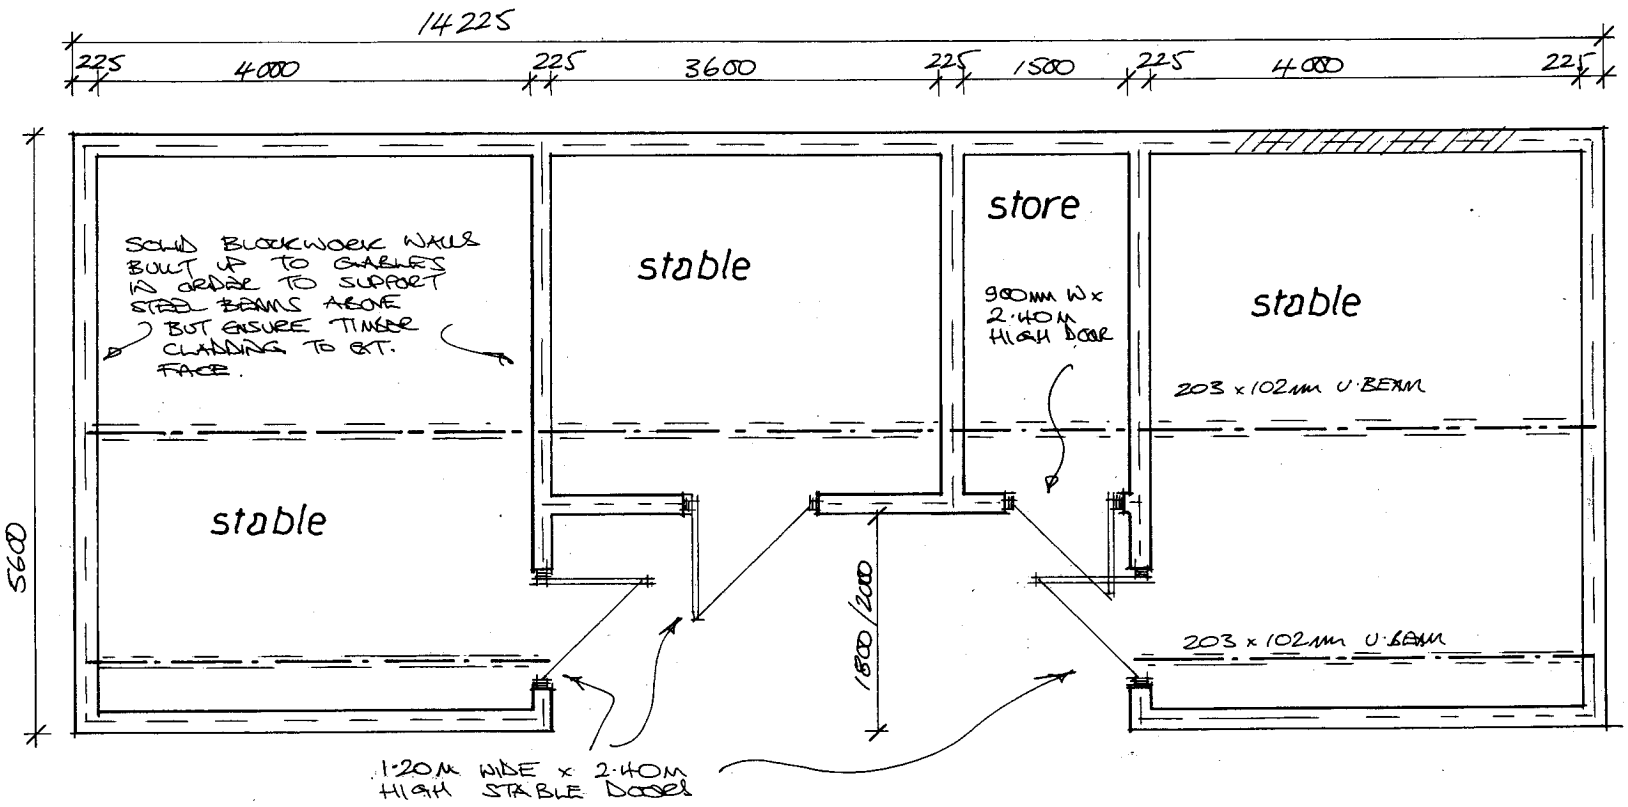

Layout 1:50


Rev	Notes	Date

Garry Greetham Associates
Residential Design Consultant
Westwood House
18 Carr Lane
Tankersley
Barnsley S75 3BE
Tel(01226)746573

PROJECT	Stable Block
CLIENT	Mr. & Mrs. A. Oliver
TITLE	Layout
ADDRESS	1-3 Moor End Cottages, Moor End Lane, Silkstone Common, Barnsley.S75 4RW
DRAWN BY	ggg
SCALE	scale @ A3
DATE	Jul 22
DRAWING No	925-12
REV	

Member of the Chartered Institute of Architecturol Technologists

* PROVIDE VENTILATION TO END GABLES WITH MESH SCREENING TO INTERNAL LEAF TO PREVENT INGRESS OF INSECTS.

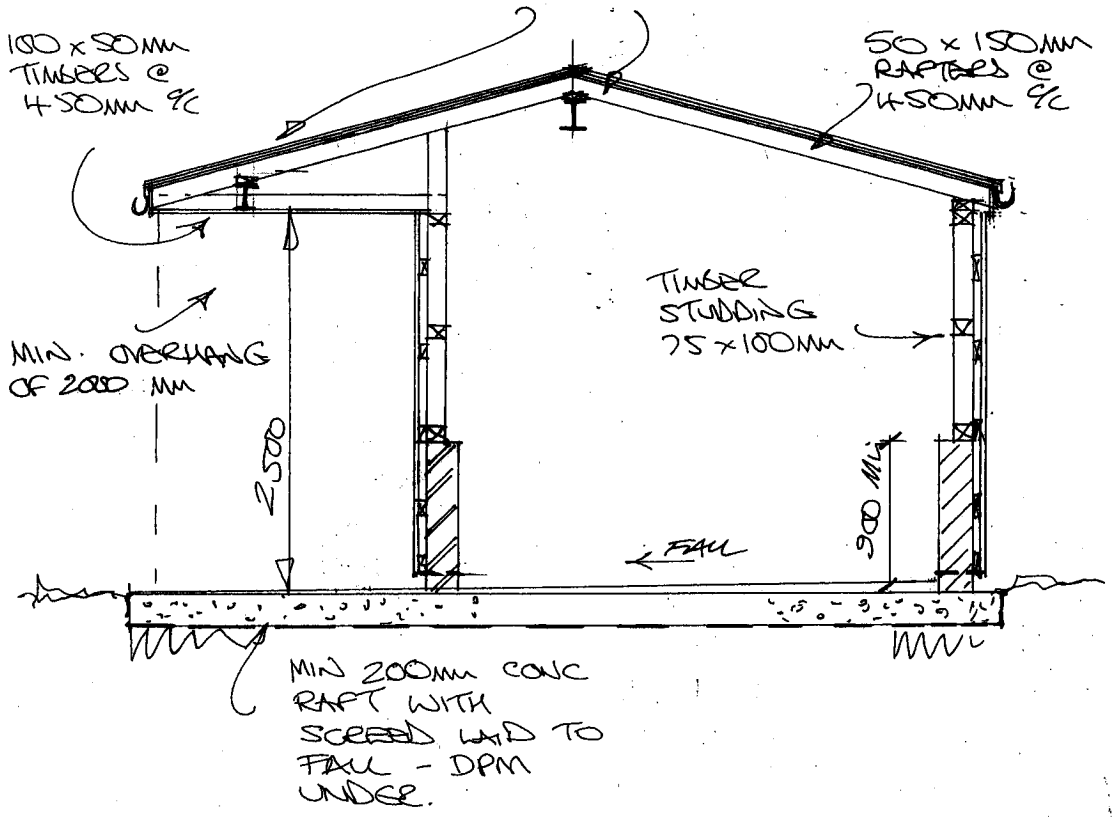

Section 1:50

Rev	Notes	Date

Garry Greetham Associates
Residential Design Consultant
Westwood House
18 Carr Lane
Tankersley
Barnsley S75 3BE
Tel(01226)746573

PROJECT	Stable Block
CLIENT	Mr. & Mrs. A. Oliver
TITLE	Typical Section
ADDRESS	1-3 Moor End Cottages, Moor End Lane, Silkstone Common, Barnsley.S75 4RW
DRAWN BY	ggg
SCALE	scale @ A4
DATE	Jul 22
DRAWING No	925-13
REV	

Member of the Chartered Institute of Architectural Technologists