


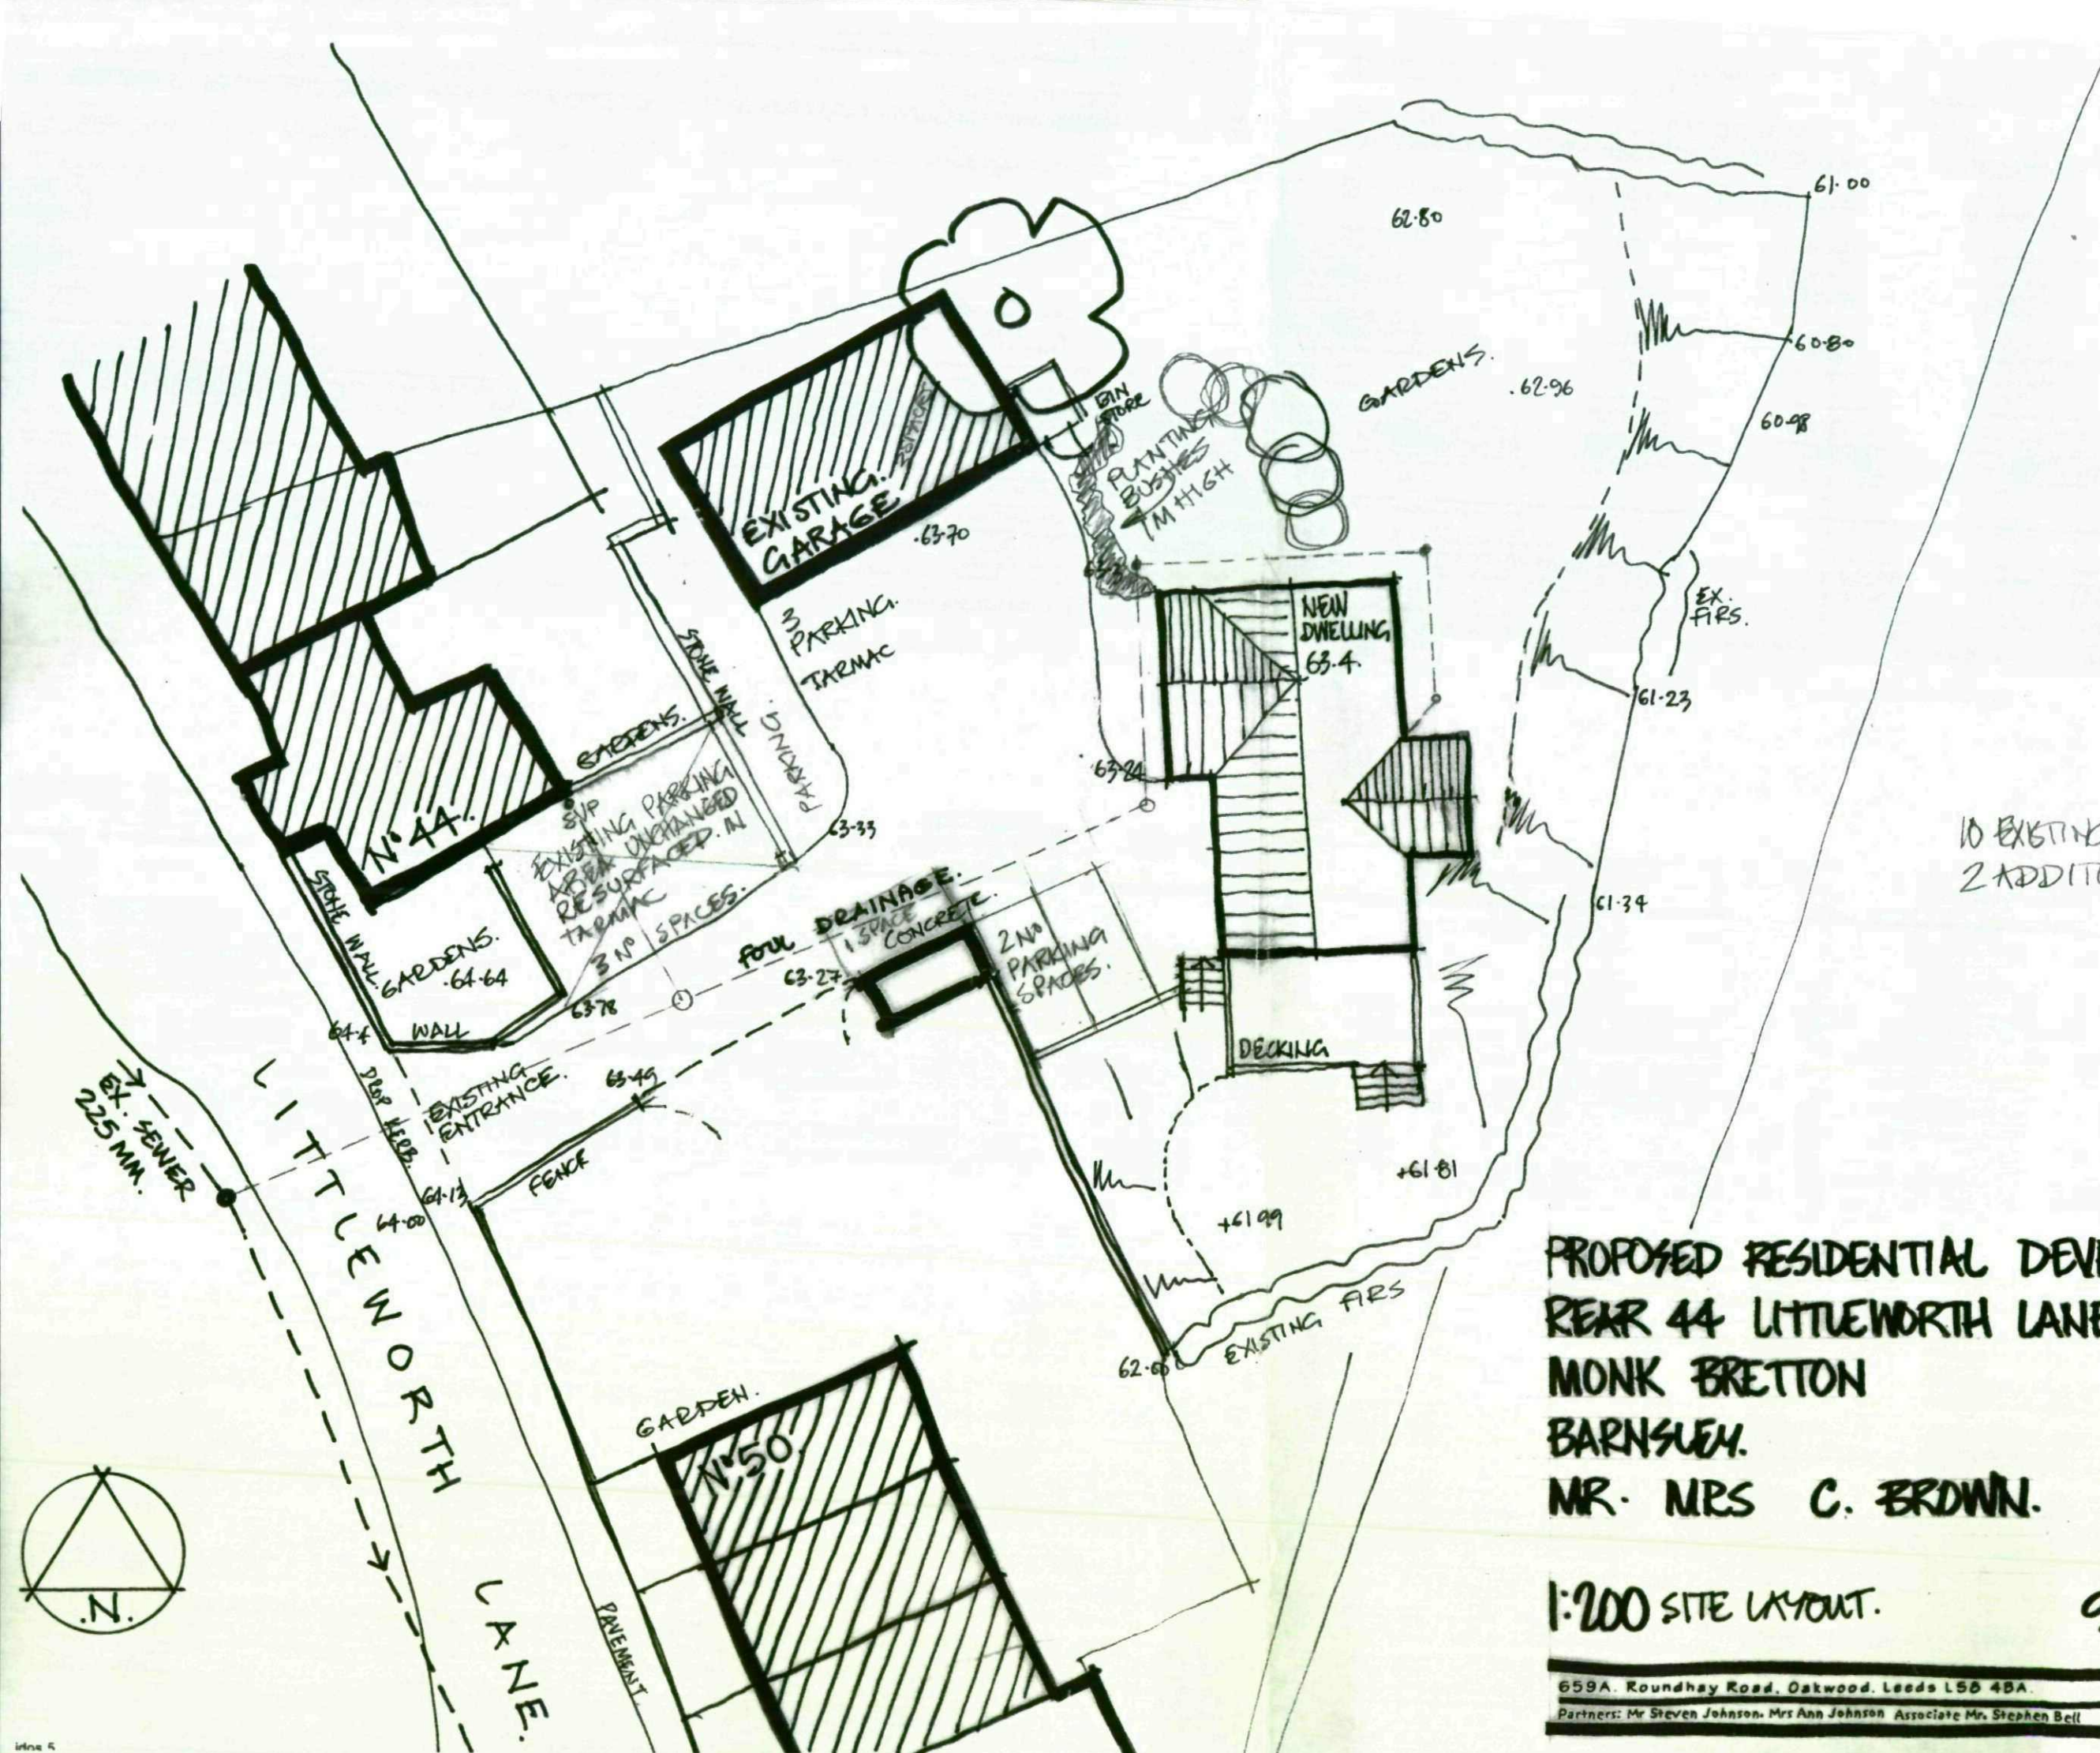

10 EXISTING SPACES
2 ADDITIONAL

PROPOSED RESIDENTIAL DEVELOPMENT
 REAR 44 LITTENORTH LANE
 MONK BRETTON
 BARNSLEY.
 MR. MRS C. BROWN.

1:200 SITE LAYOUT.

973.2D



659A, Roundhay Road, Oakwood, Leeds LS6 4BA.

Tel 0113 2400012 Fax 2492766

Partners: Mr Steven Johnson, Mrs Ann Johnson Associate Mr Stephen Bell

Reg. No. 4784561

VAT No 613 1979 41


NOTES

1. THE DRAWING AND DESIGNS ARE COPYRIGHT OF THE PRACTICE UNLESS SPECIFIC CONSENT IN WRITING IS GIVEN.
2. ALL WORKS ARISING FROM THE INFORMATION CONTAINED ON THE DRAWINGS ARE TO BE IN ACCORDANCE WITH THE STATUTORY APPROVALS - PLANNING, BUILDING CONTROL AND RELEVANT CODES OF PRACTICE AND/OR BRITISH STANDARDS UNLESS SPECIFIC DIRECTION GIVEN.
3. ALL CONSTRUCTIONAL DIMENSIONS CONTAINED SHOULD BE CHECKED ON SITE, DISCREPANCIES ARE TO BE NOTIFIED TO THE PRACTICE WITHOUT DELAY.
4. ALL WORKS ARE TO BE CARRIED OUT IN ACCORDANCE WITH C.D.M. REGULATIONS FOR HEALTH AND SAFETY UNLESS EXEMPTION IS SPECIFICALLY GIVEN.

Barnsley Metropolitan
Borough Council

12 DEC 2006

Corporate Mail Room

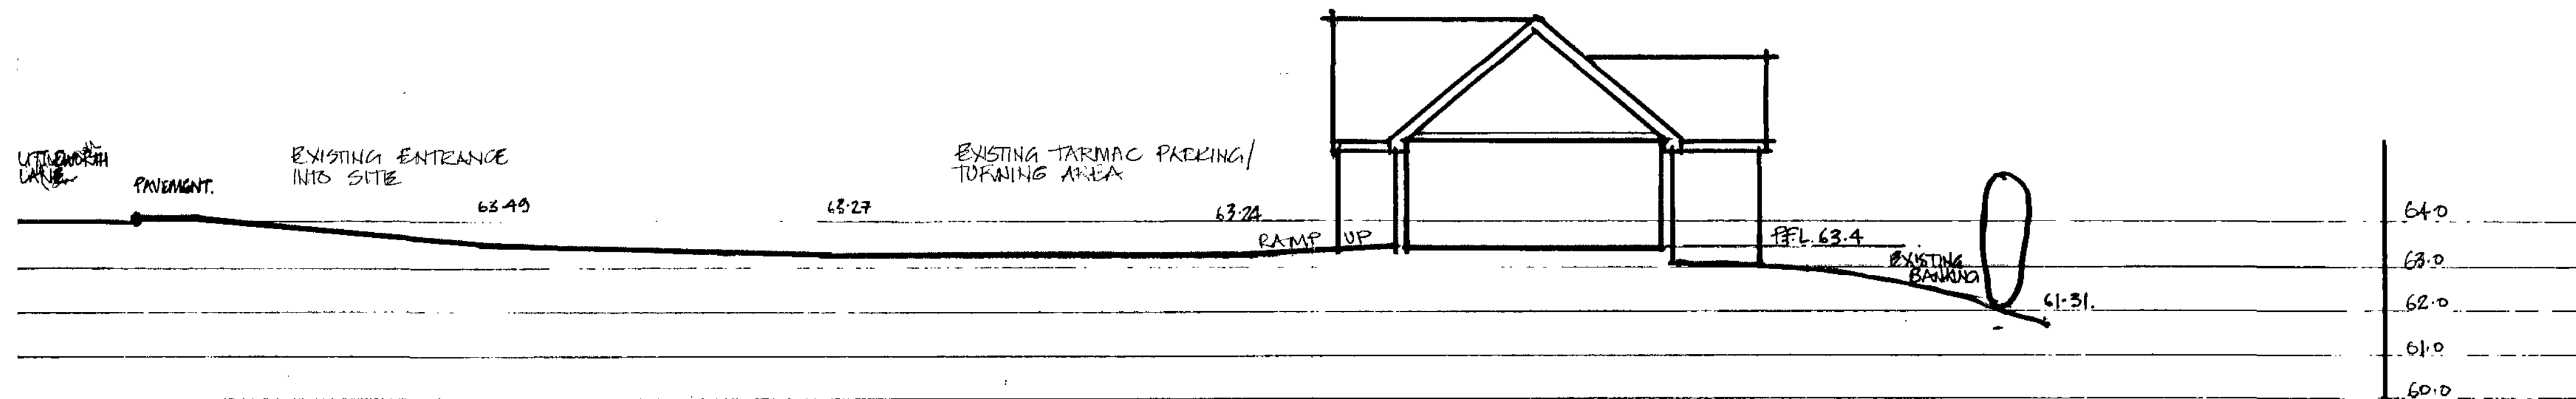

RESIDENTIAL DEVELOPMENT
REAR 44 LITTLEWORTH LANE
MONK BRETTON
BARNSLY


MR. MRS C. BROWN.

659A, Roundhay Road, Oakwood Leeds LS8 4BA

Tel 0113 2400012 Fax 2402766

Partners: Mr Steven Johnson, Mr Robert Thicketts, Mrs Ann Johnson

VAT No 811 1979 61

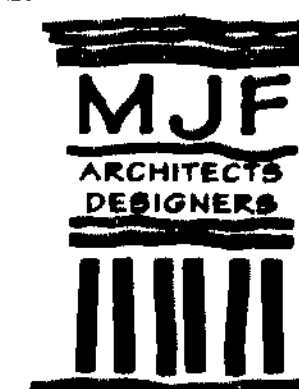

DATE	SCALE
REVISIONS	1:200
	DRAWN

DRWG No.
973.4