


31 HIGH ST N. BRETTON

PROPOSED FRONT VIEW OF BUNGALOW

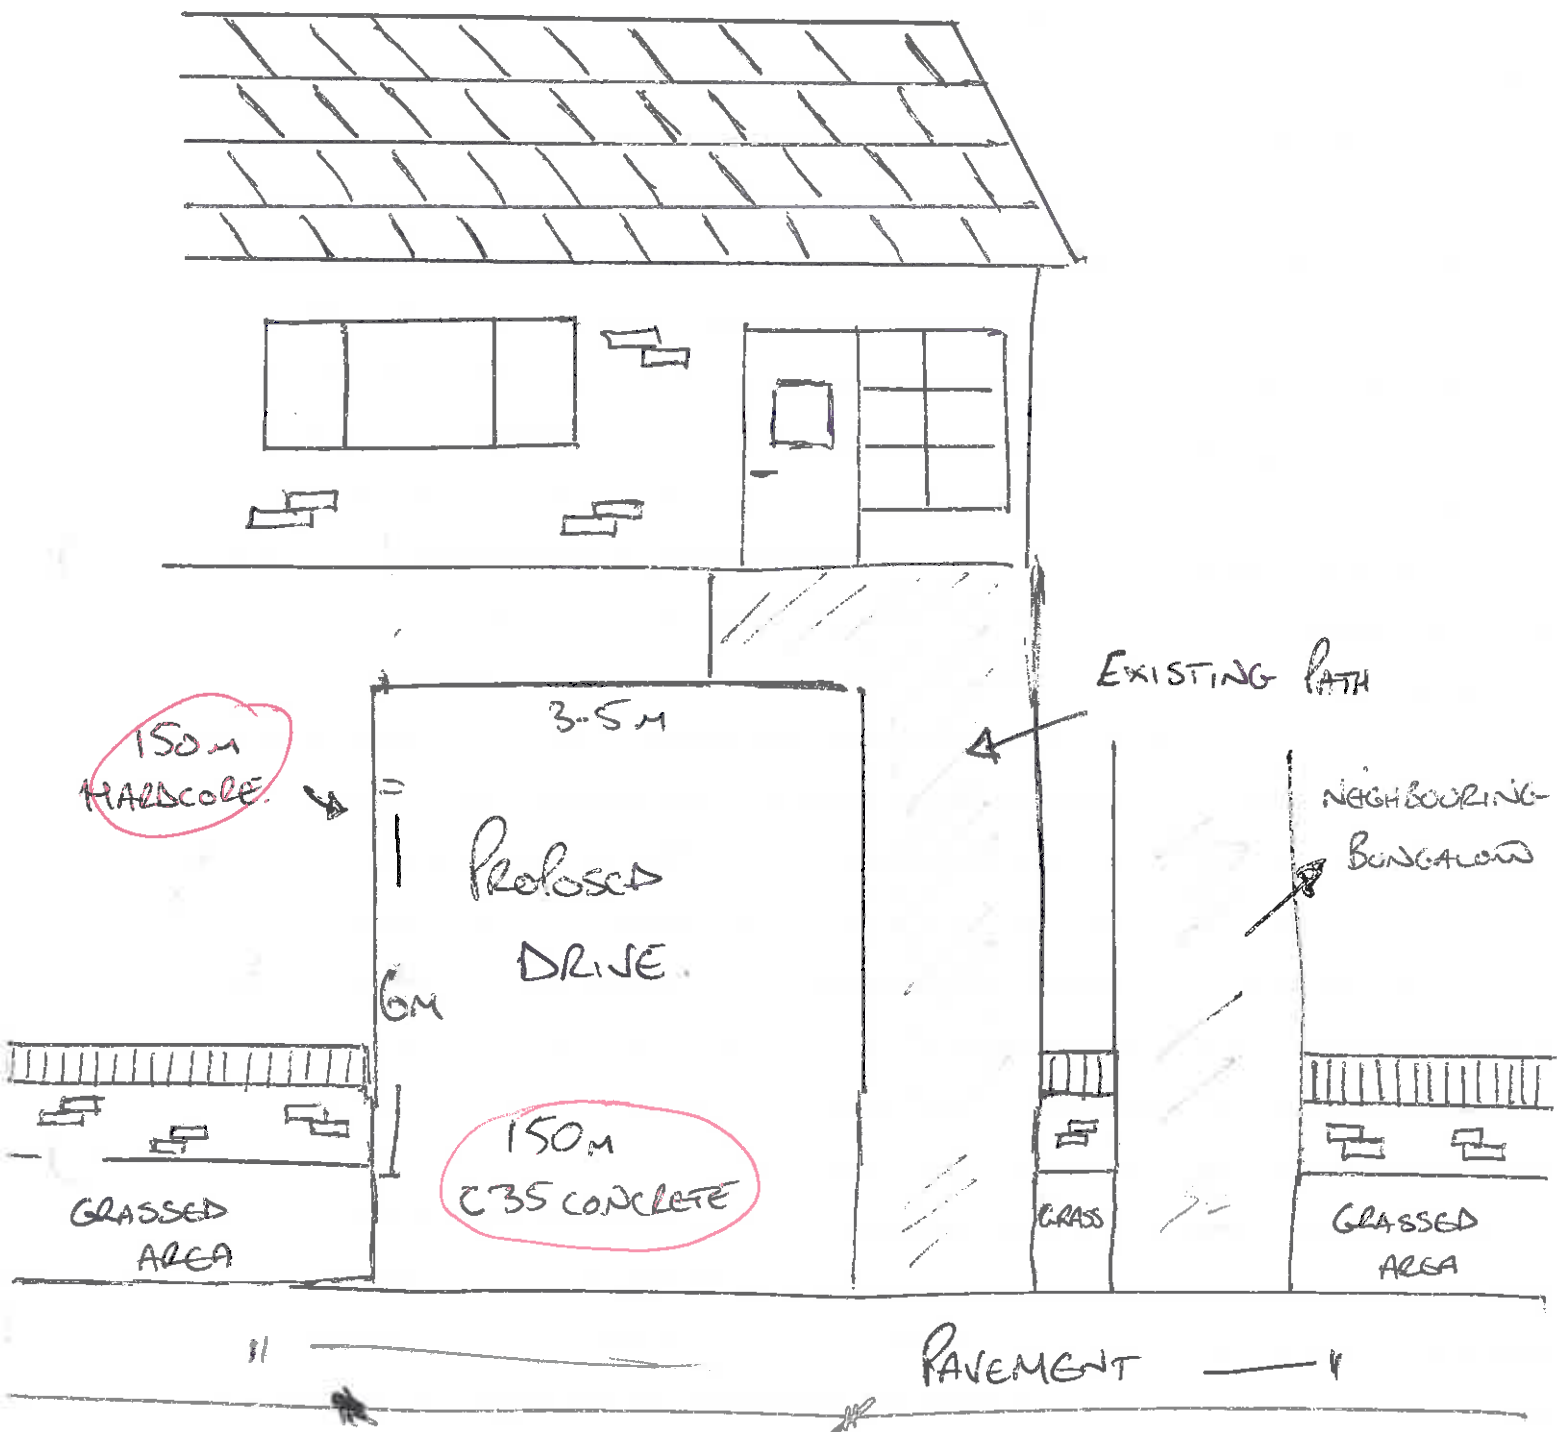

DROP KERBS TO BE CARRIED OUT BY BMBC HIGHWAYS, SUBJECT TO PLANNING. EXCAVATE FOR PROPOSED NEW DRIVE + DISPOSE, TAKE DOWN PART OF FRONT WALL AND MAKE GOOD 150MM TYPE 1 HARDSCAPE TO BE LAID AND COMPACTED. SHUTTERING TO SIDES OF PROPOSED DRIVE C35 CONCRETE TO BE LAID INCLUDING 12MM RE-INFORCING FINISHED WITH A TROWELLED EDGE + FLOAT EDGES. AT A DEPTH OF 150MM. SITE LEFT CLEAN + TIDY.