



NOTES
The contractor is to check and verify all building and site dimensions, levels and sewer invert levels at connection points before tendering and work commences.
This drawing must read with and checked against any structural or other specialist drawings provided.
The contractor is to comply in all respects with the current building regulations whether specifically stated on these drawings or not. Internal dimensions exclude plaster thickness.
Do not scale off this drawing



PROPOSED SIDE ELEVATION.

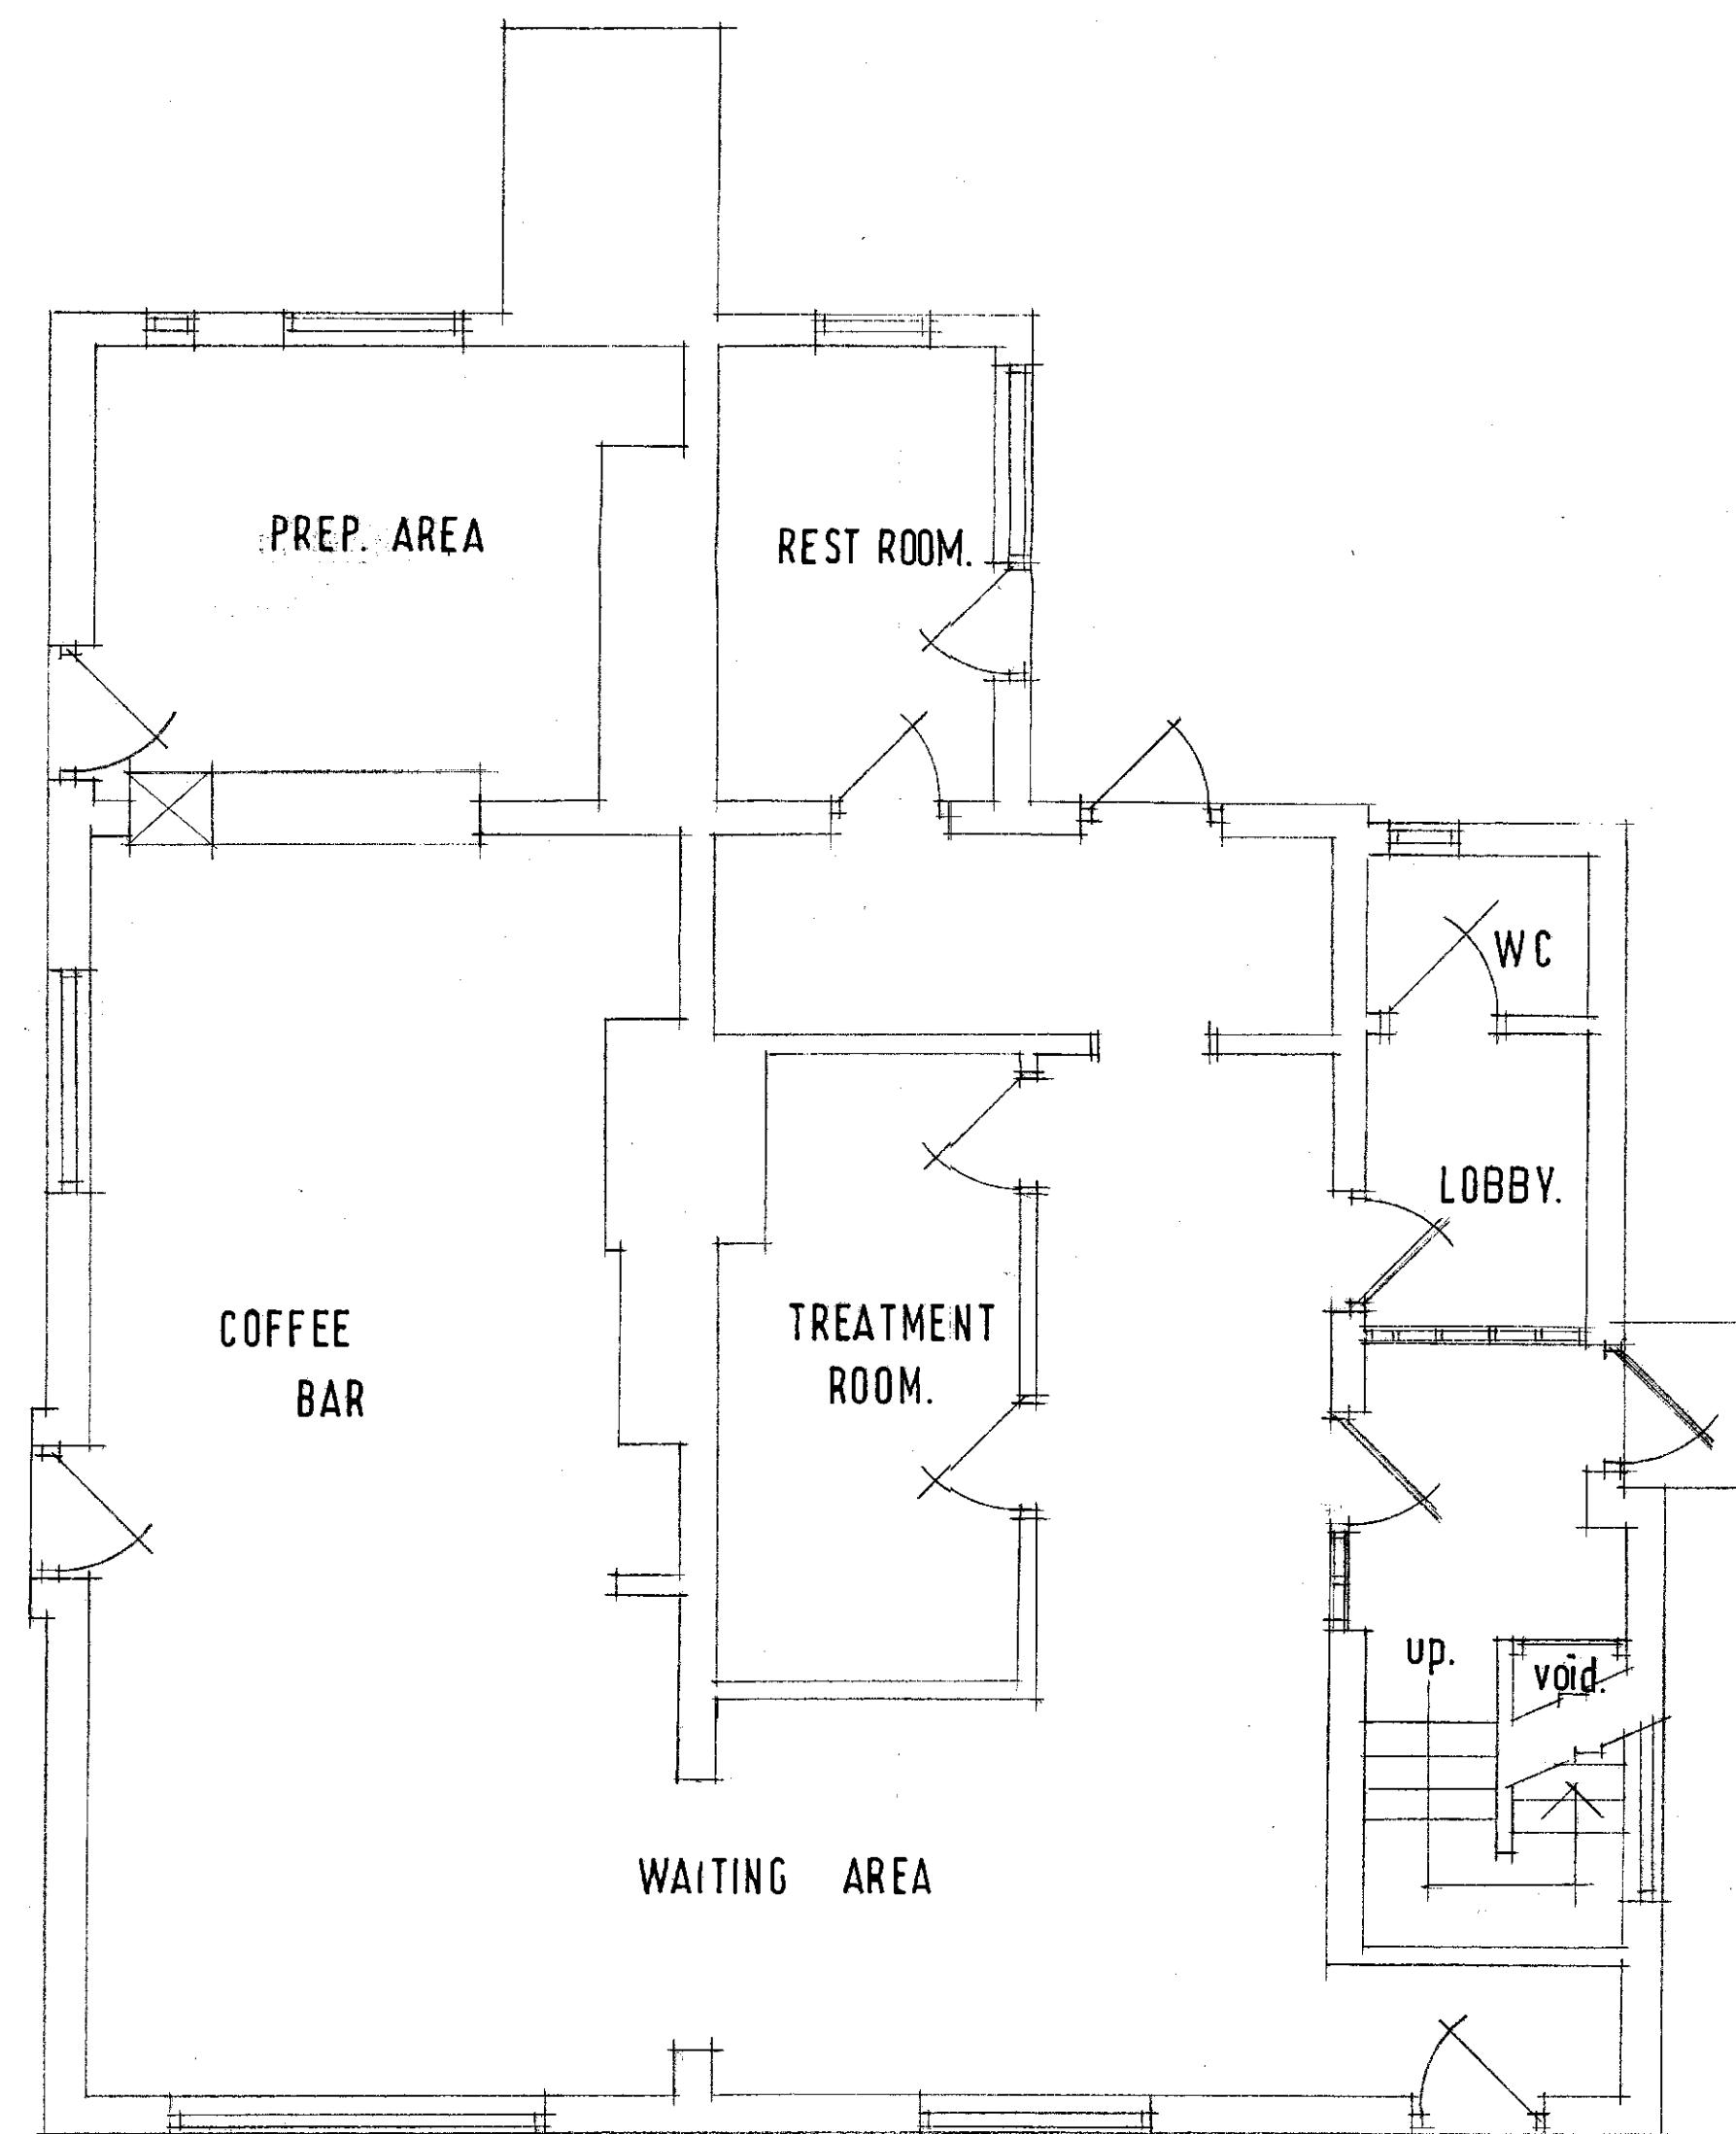

PROPOSED GROUND FLOOR LAYOUT.

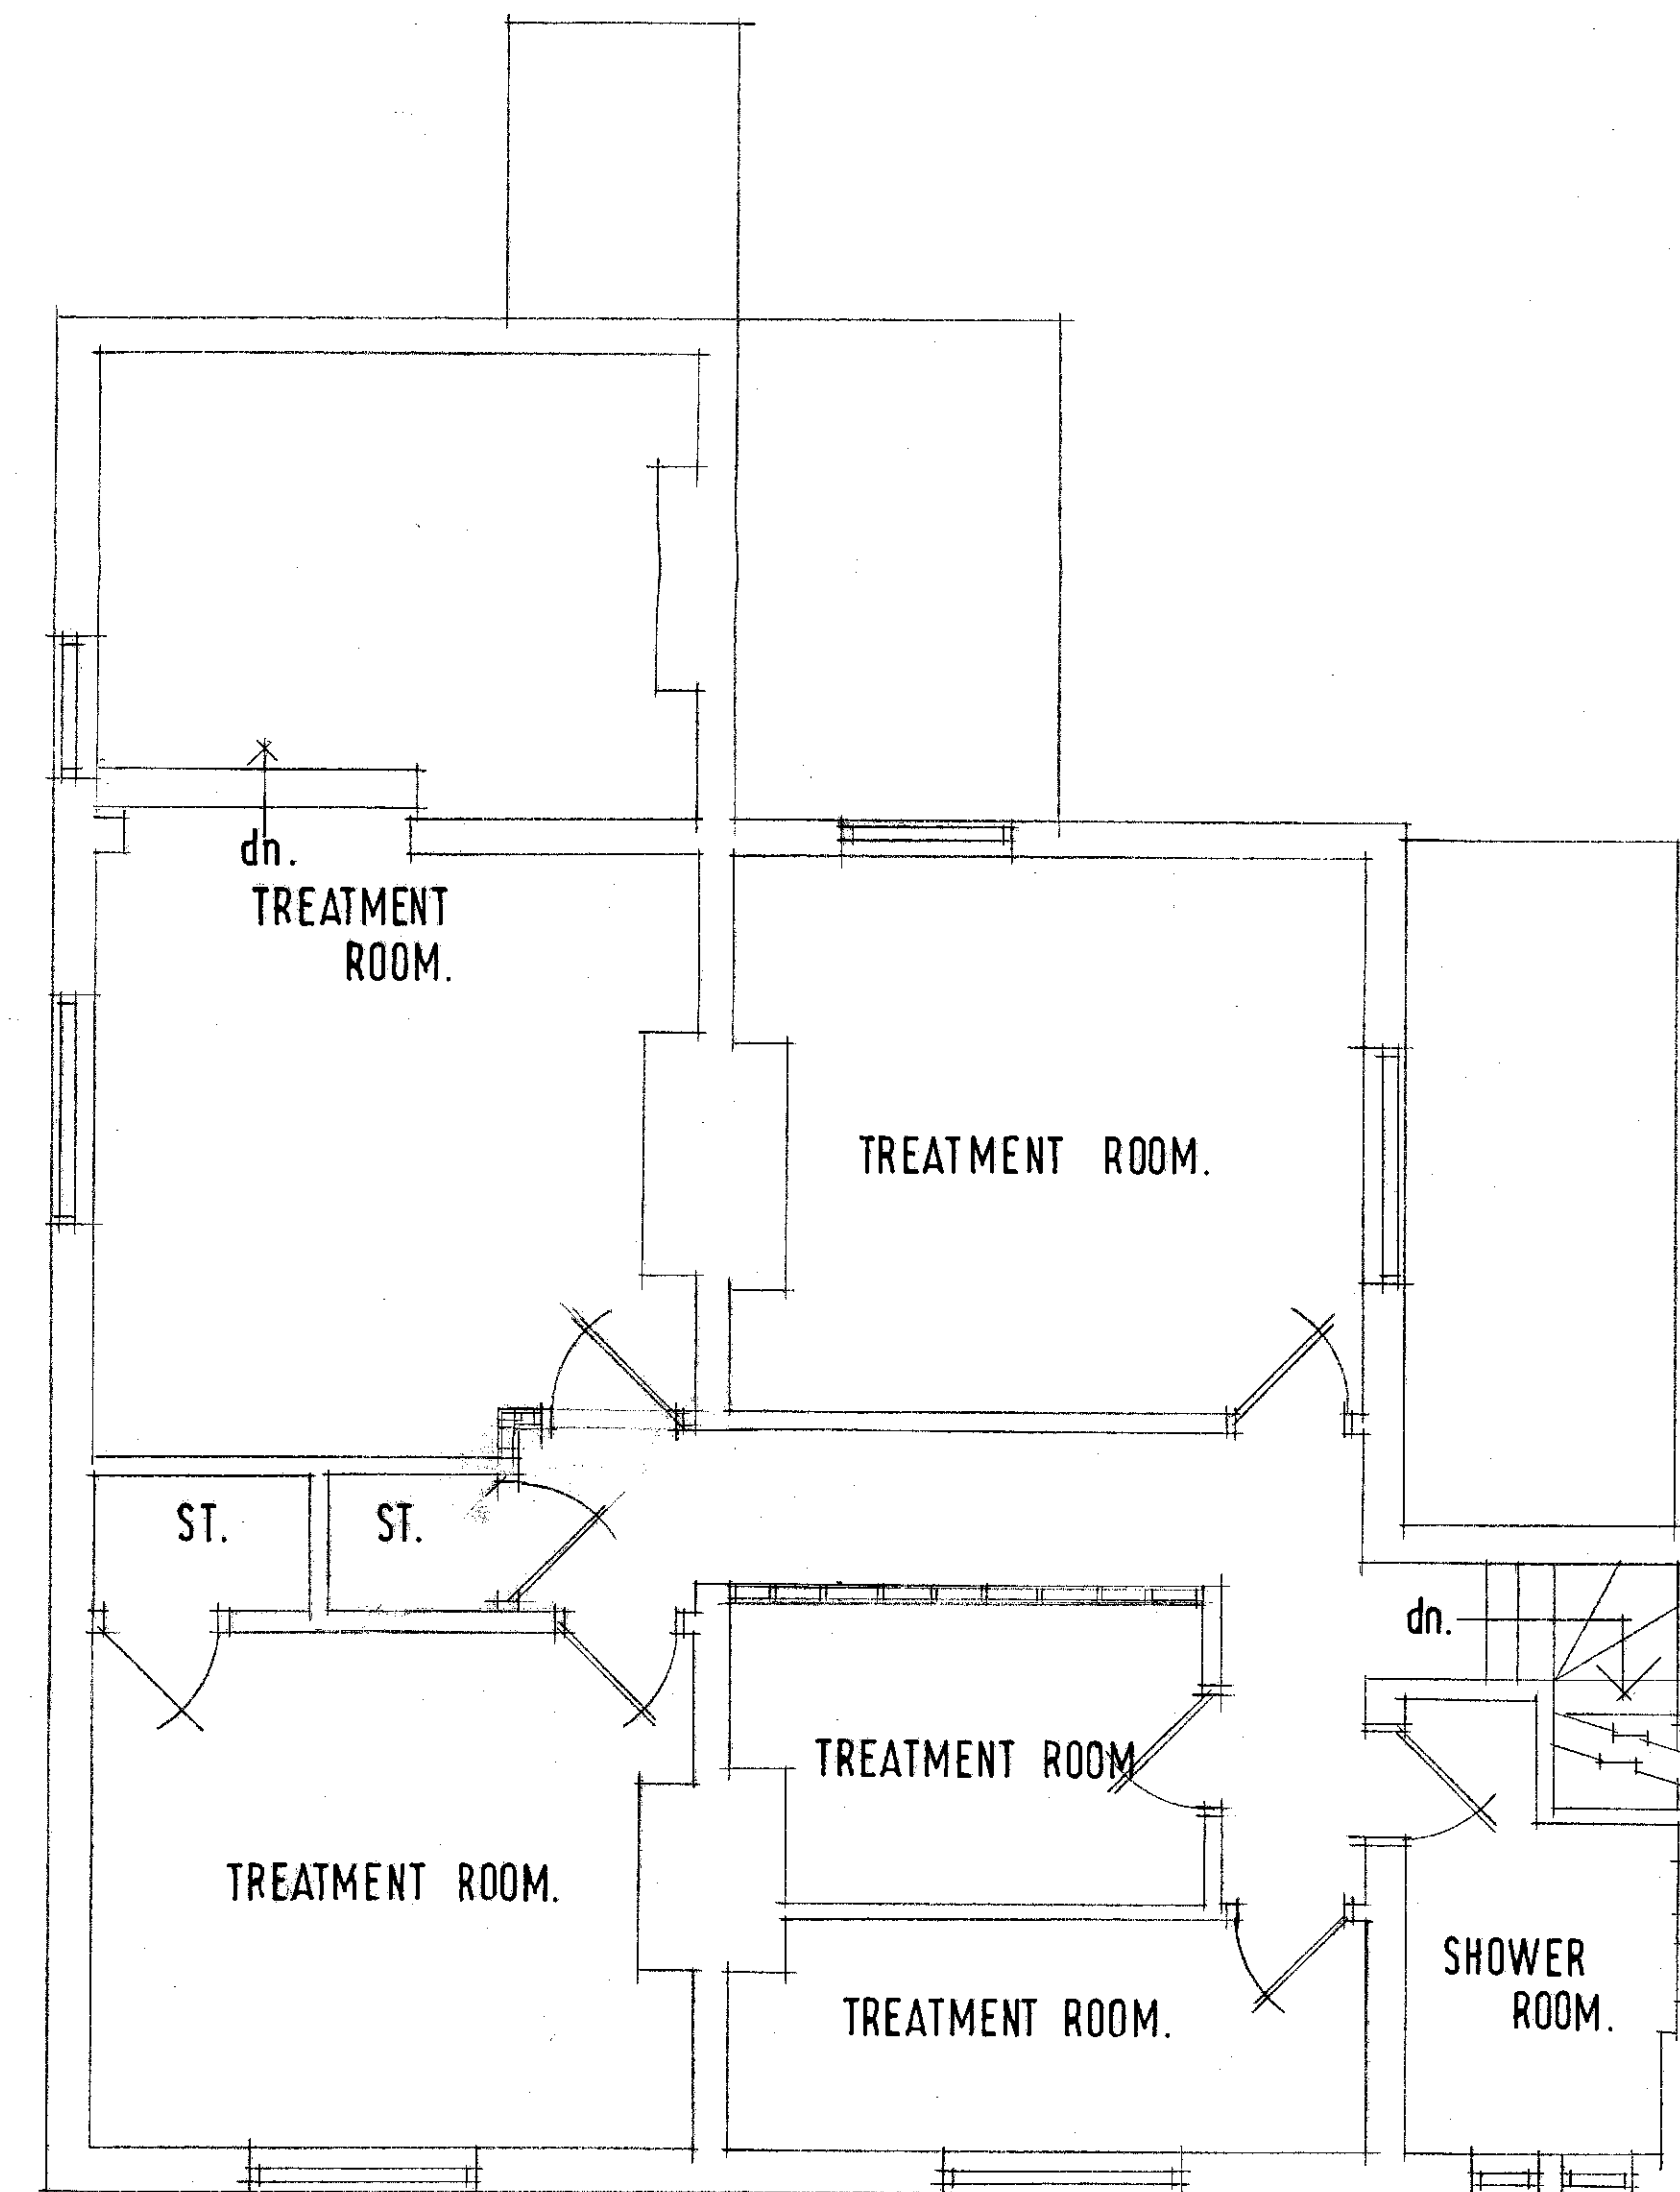

PROPOSED FIRST FLOOR LAYOUT.


© Copyright

Job Title	ALTERATIONS		
Client	SKIN AND TONIC.		
Drawing Title	PROPOSED LAYOUTS.		
Drawn By	Date	Scale	
I.W.	JUNE 15	1:50 1:100	


IAN WILLIAMS
DESIGN AND BUILD
FAIRFIELDS, CHURCH ROAD,
ALTOFTS, W. YORKS WF6 2NU
Telephone: 01924 893311

DRG. No. 52. 02. 06. 15.


NOTES
The contractor is to check and verify all building and site dimensions, levels and sewer invert levels at connection points before tendering and work commences.
This drawing must read with and checked against any structural or other specialist drawings provided. The contractor is to comply in all respects with the current building regulations whether specifically stated on these drawings or not. Internal dimensions exclude plaster thickness.
Do not scale off this drawing.

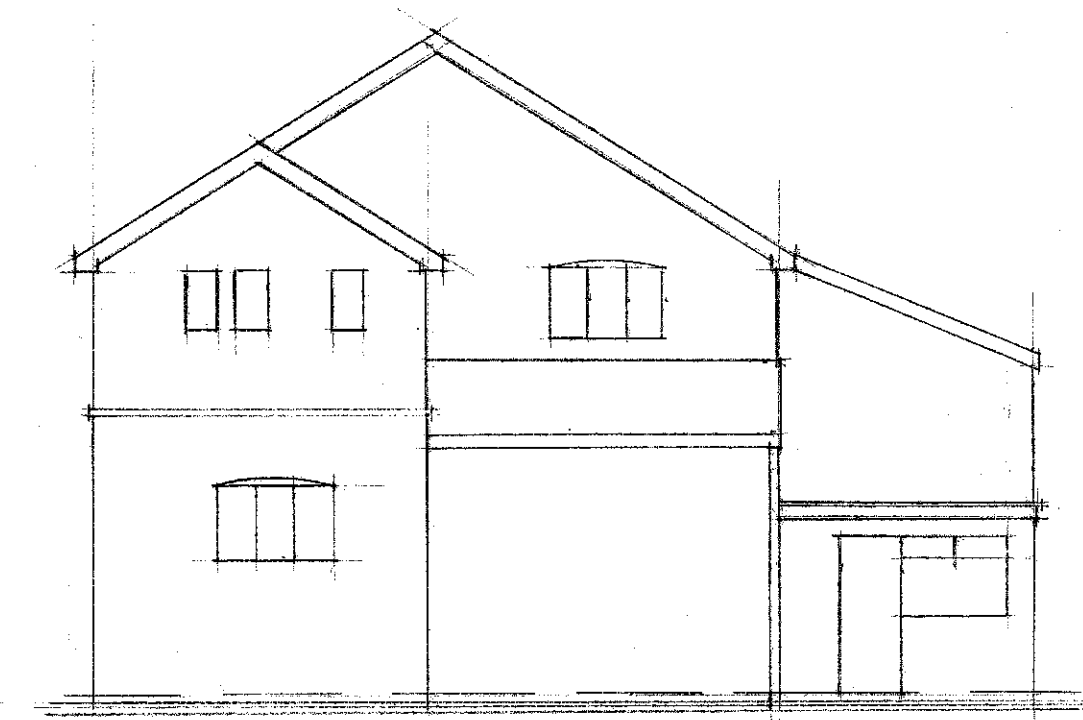


EXISTING SIDE ELEVATION.

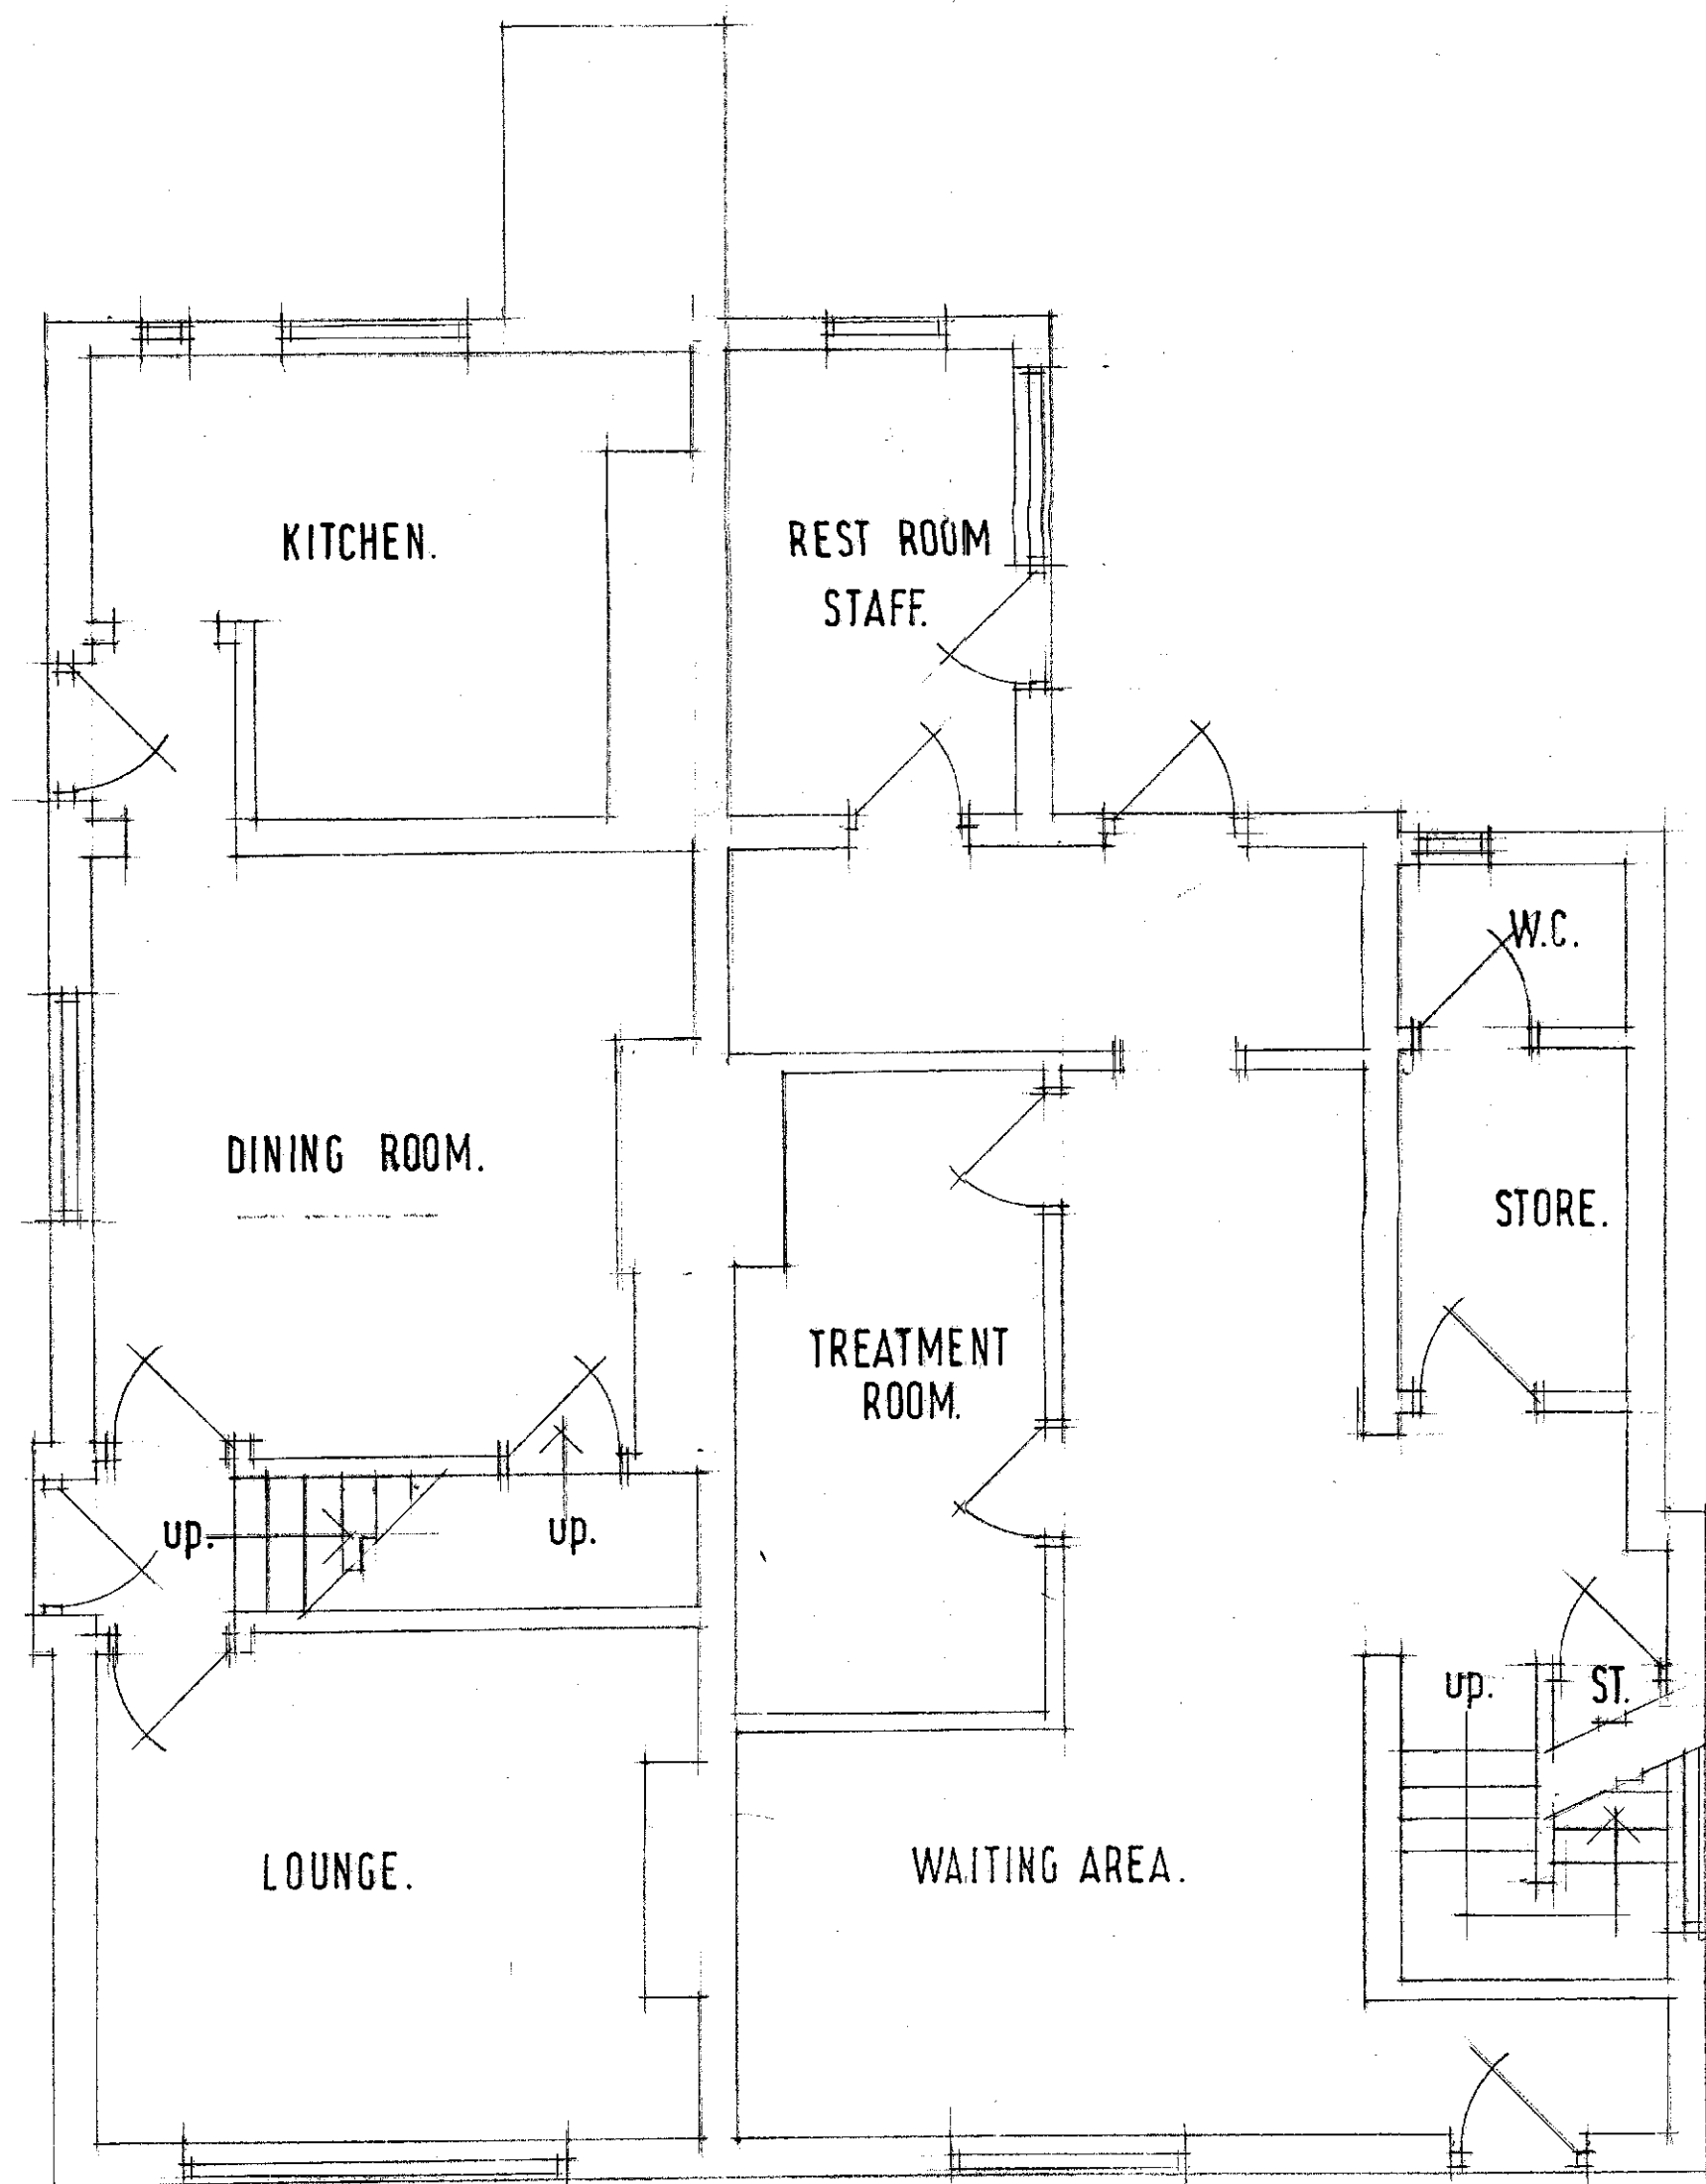

EXISTING GROUND FLOOR LAYOUT.

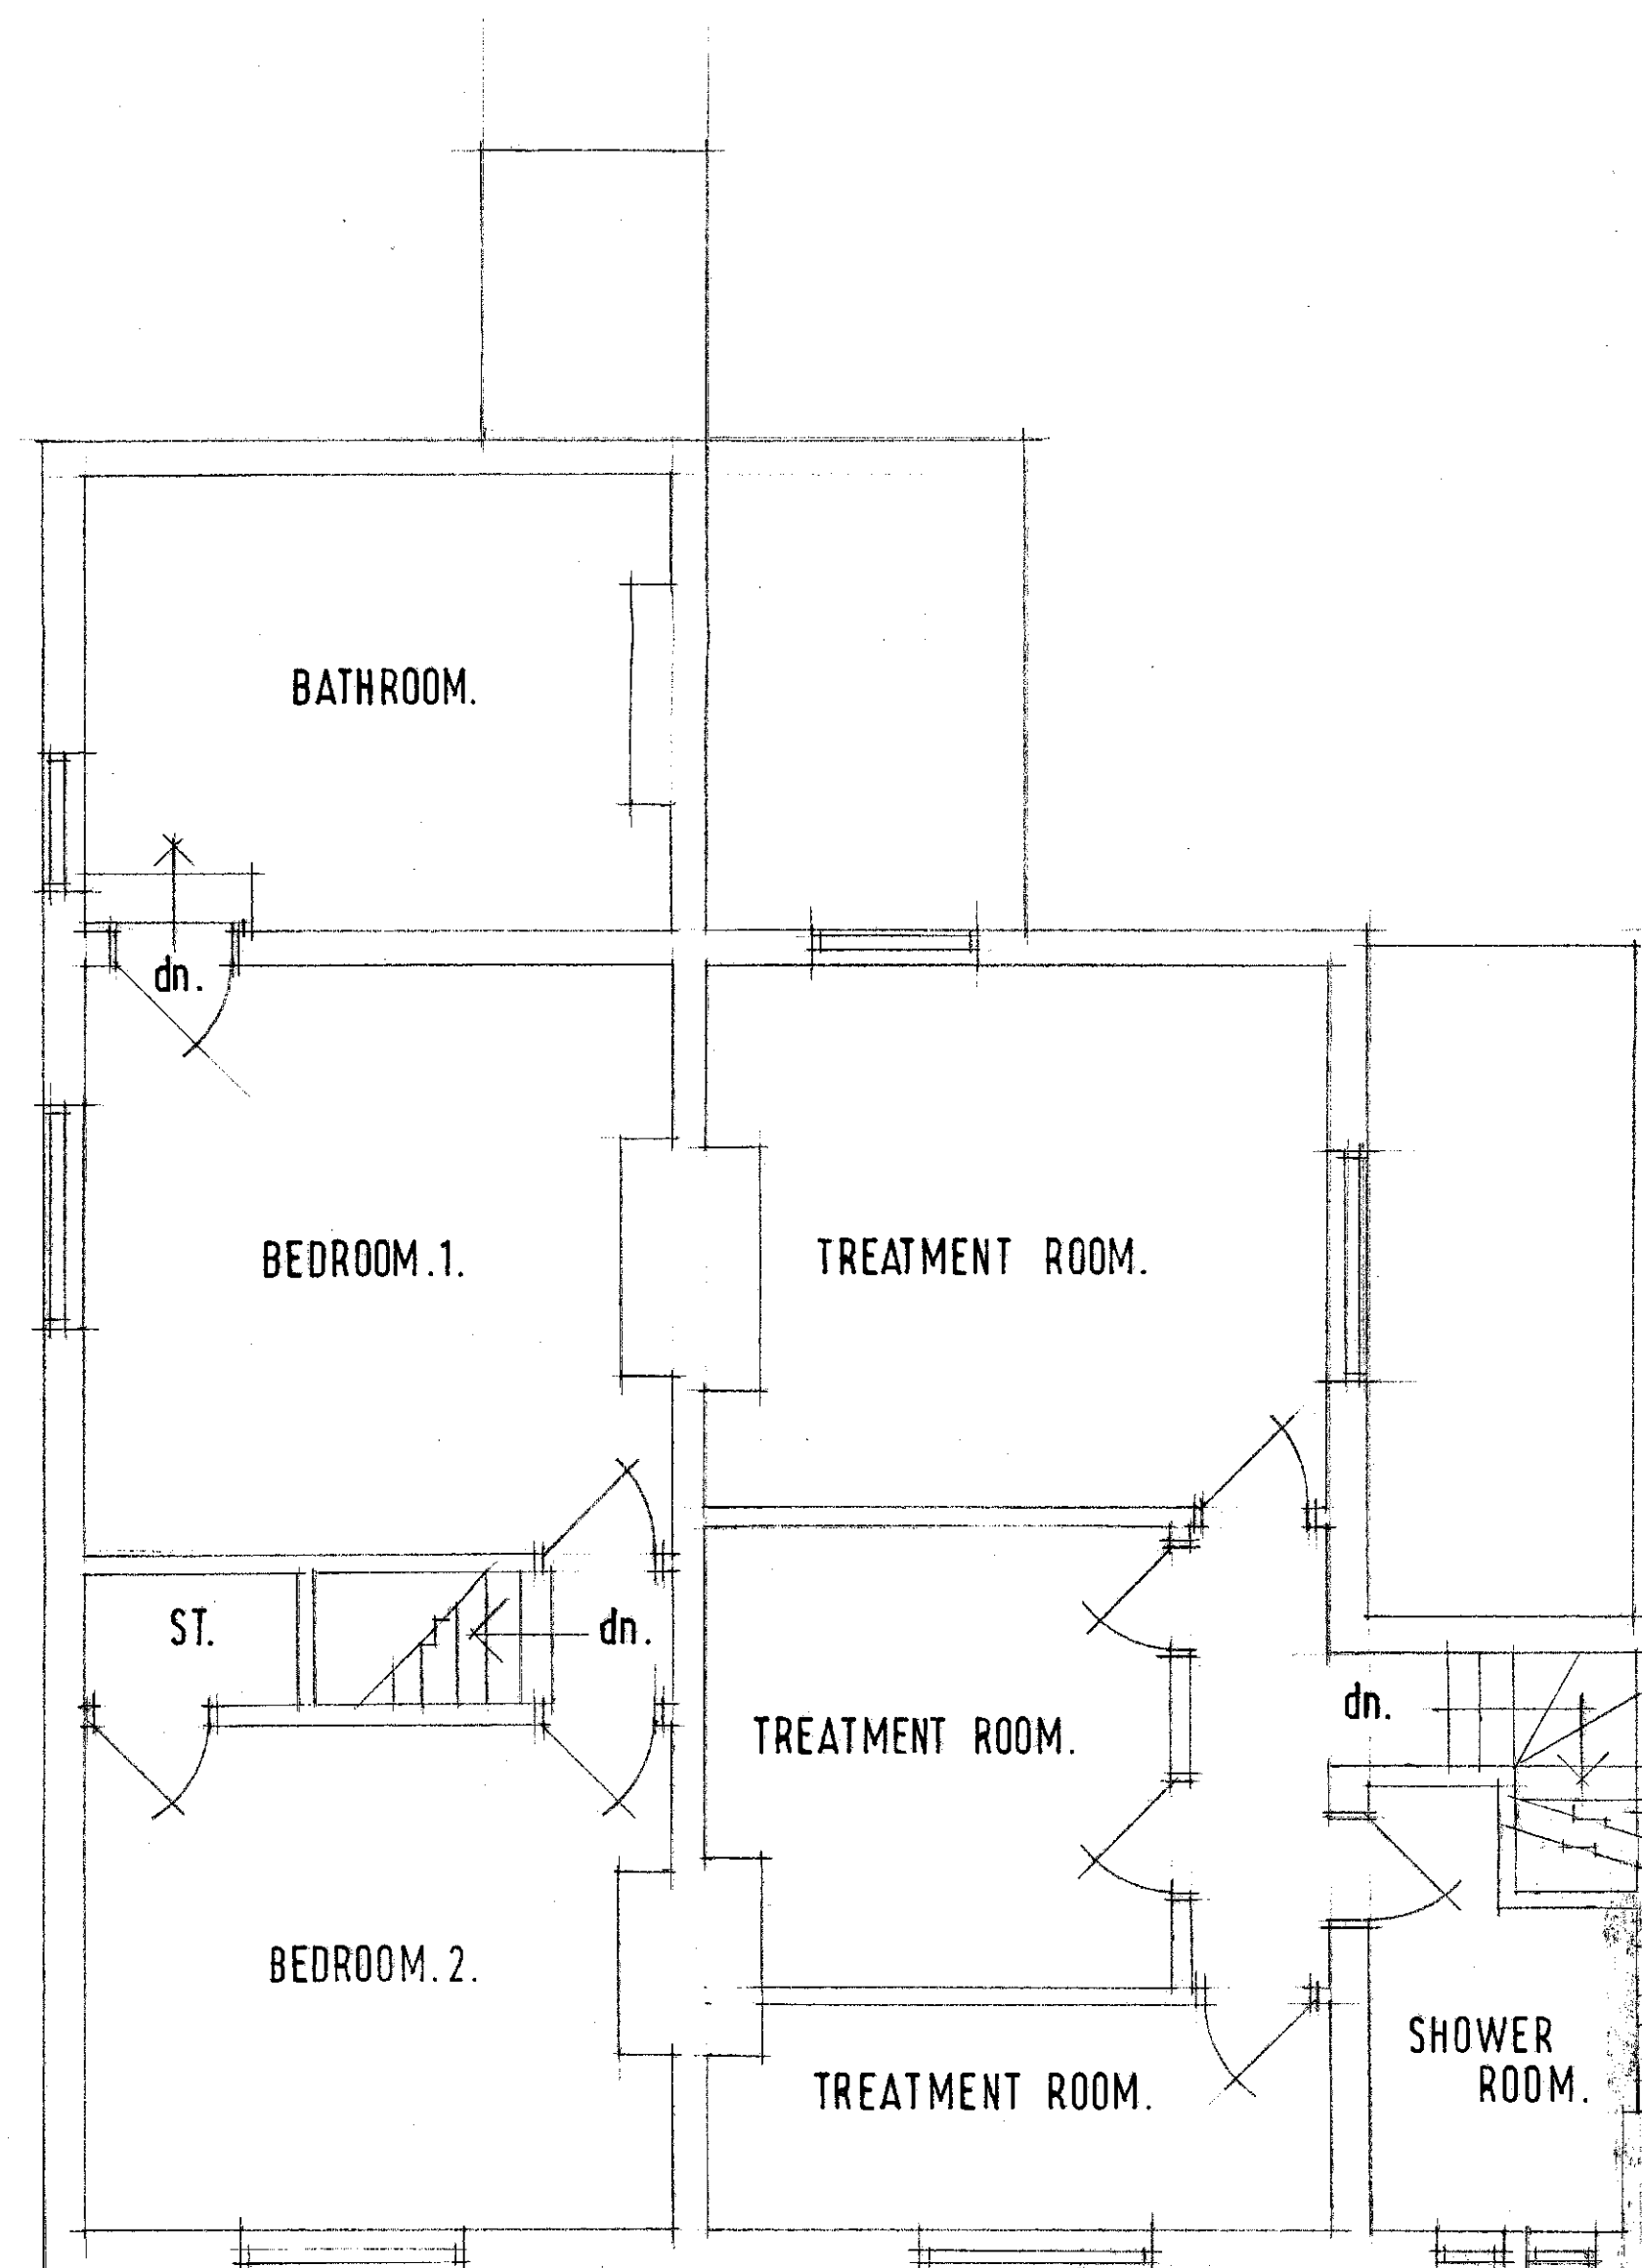

EXISTING FIRST FLOOR LAYOUT.

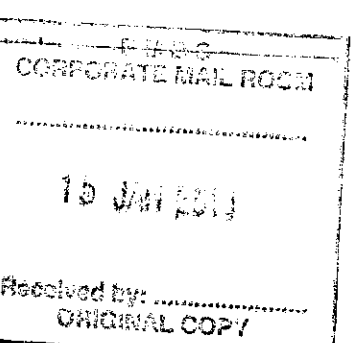

© Copyright

Job Title	ALTERATIONS.	
Client	SKIN AND TONIC.	
Drawing Title	EXISTING LAYOUTS.	
Drawn By	Date	Scale
I.W.	JUNE 15	1:50 1:100

IAN WILLIAMS
DESIGN AND BUILD
FAIRFIELDS, CHURCH ROAD,
ALTOFTS, W. YORKS WF6 2NU
Telephone: 01924 893311