
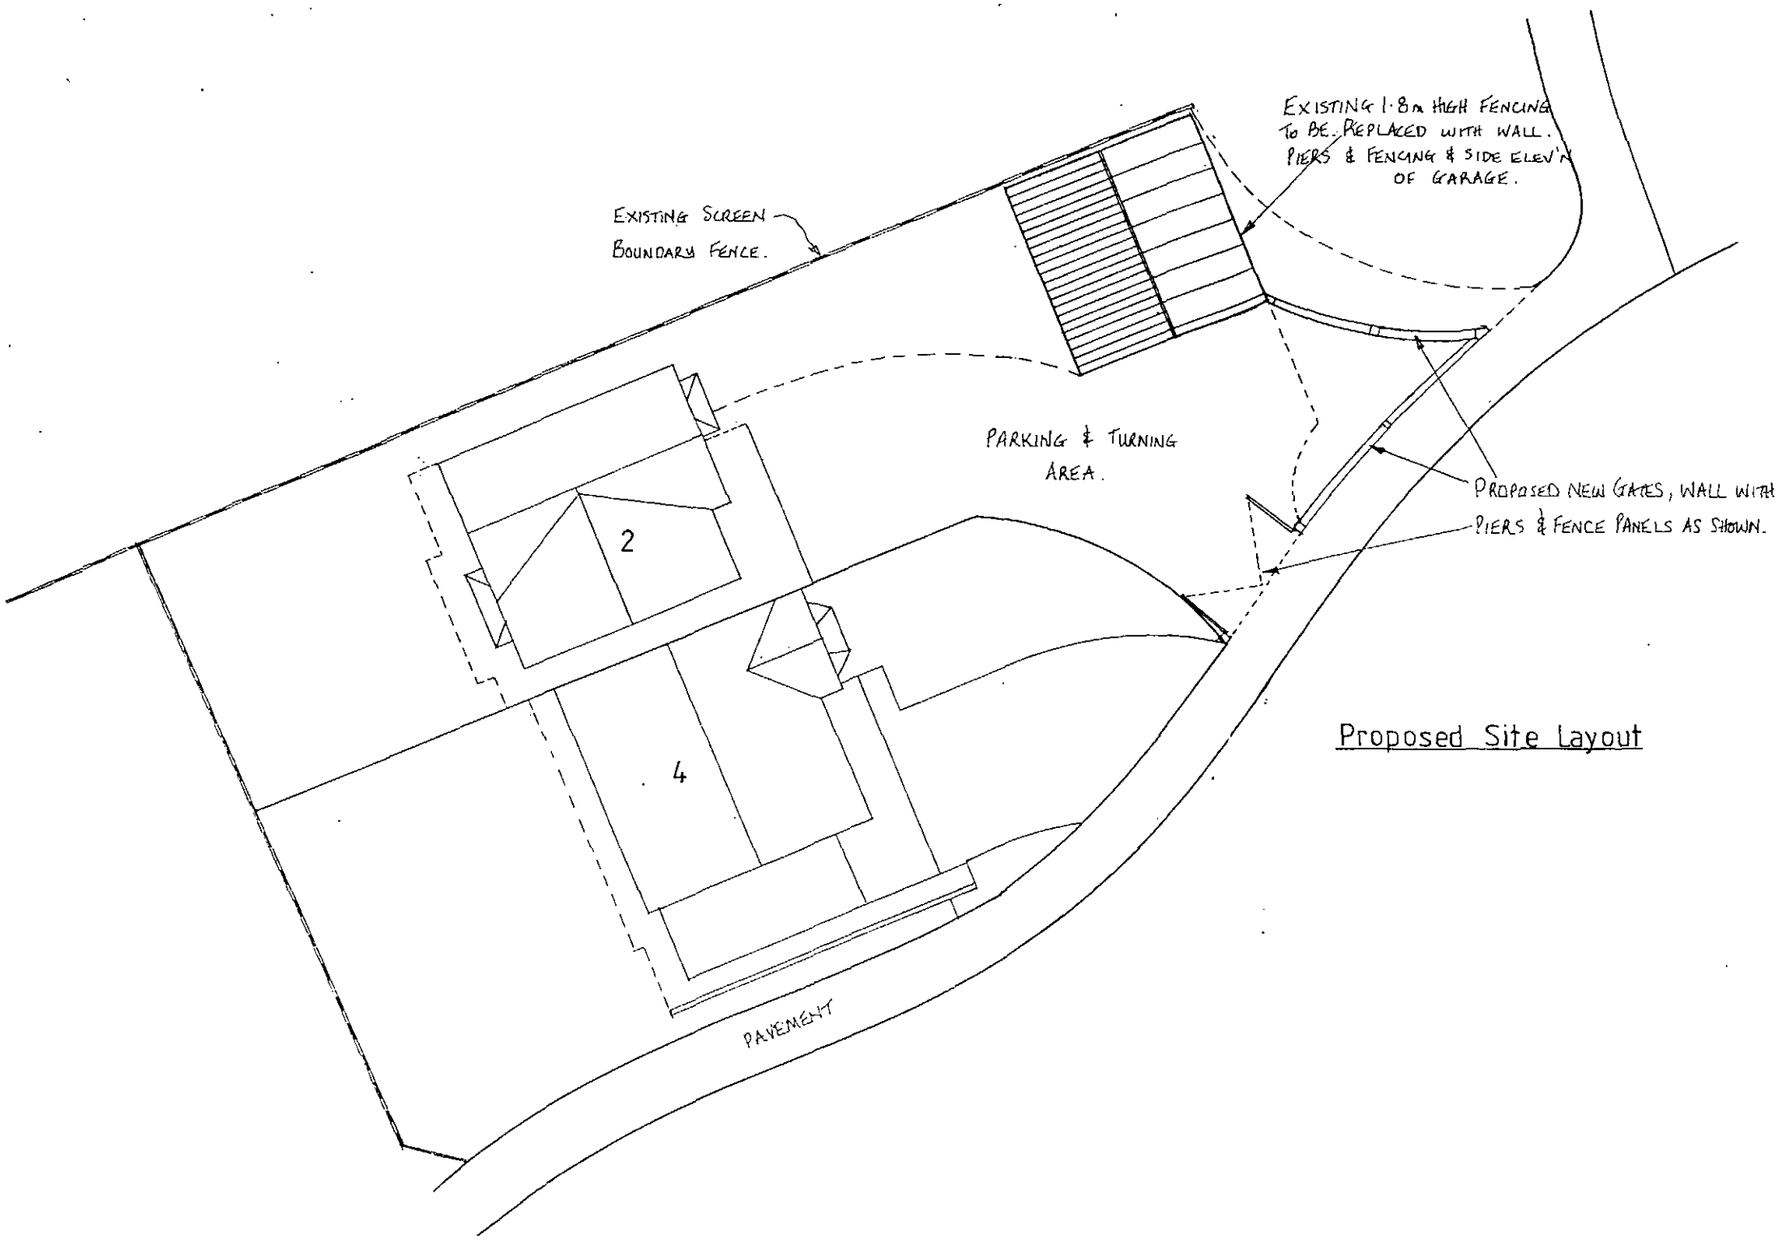


Proposed Site Layout

View of Gates & Wall from Ladymead – Scale 1:50

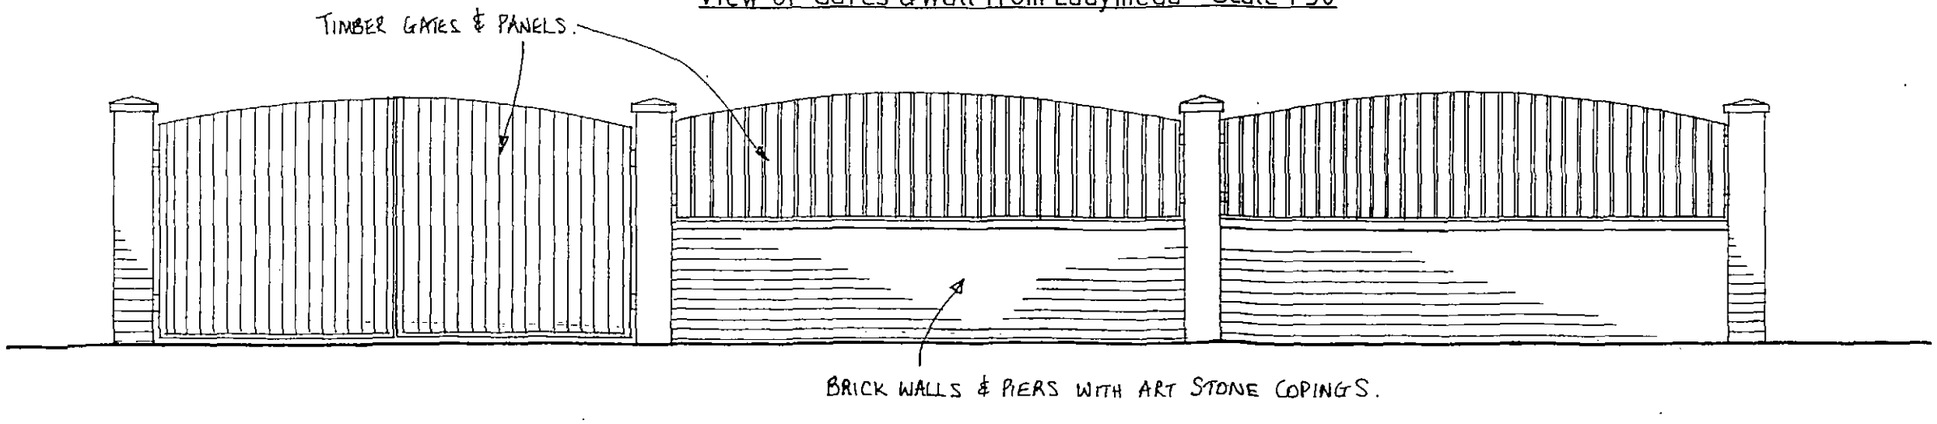

S.E.A. Planning Limited

Planning & Development Consultants

5A, Hall Annex, Newton Chambers Road,
Thorncliffe Park, Chapeltown, Sheffield
S35 2PH.

Telephone: 0114-2203758

Client(s)	MR & MRS T. BRUCE.
Title:	2, LADYMEAD, MONK BRETTON. PROPOSED GARAGE & OFFICE OVER & NEW GATES & BOUNDARY WALL/FENCE.
Drawn By	SME
Plan Scale:	1:50 & 1:200
Date:	SEPT 2011
Drawing No.	SEA/677/002
Revisions:	