

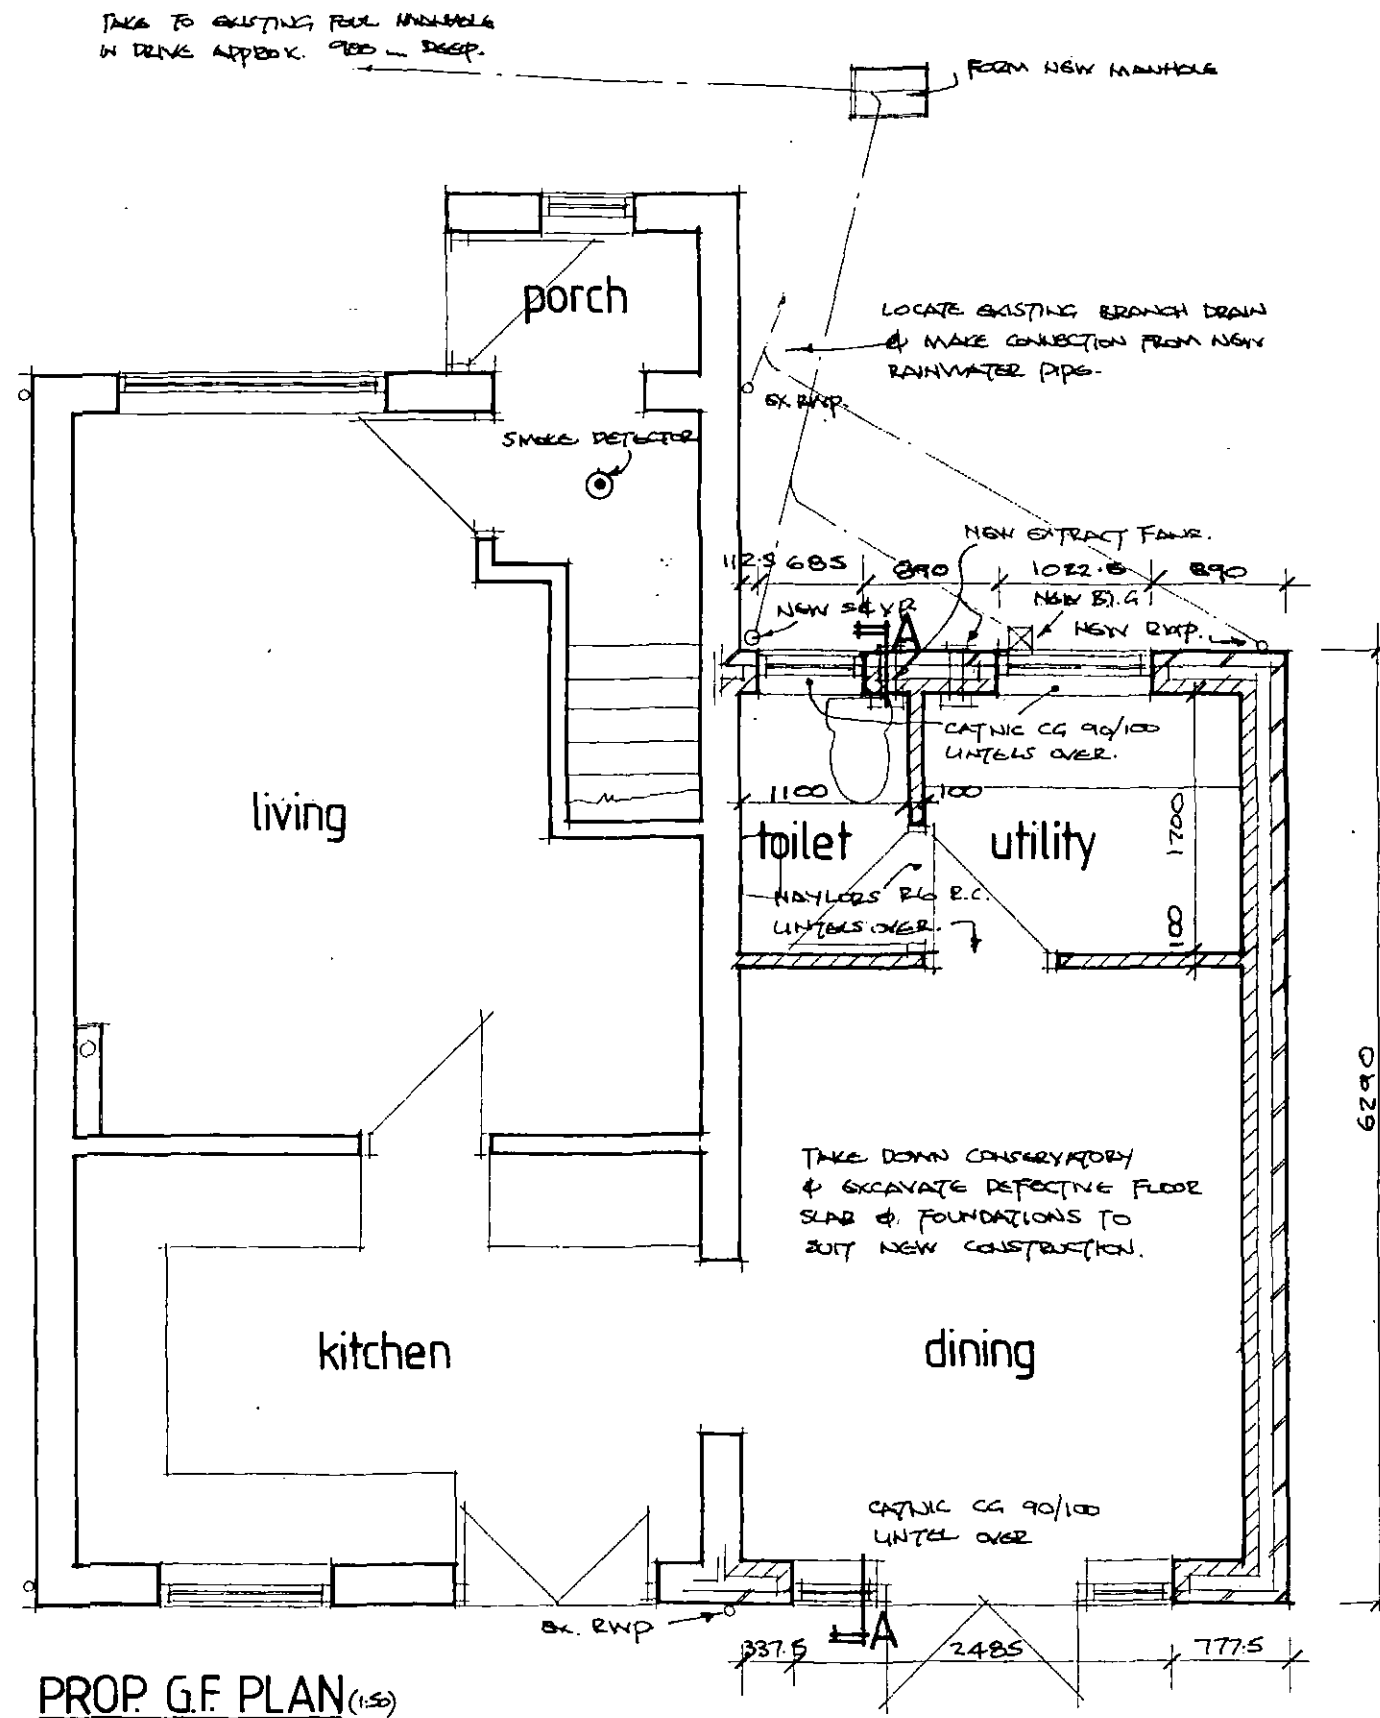


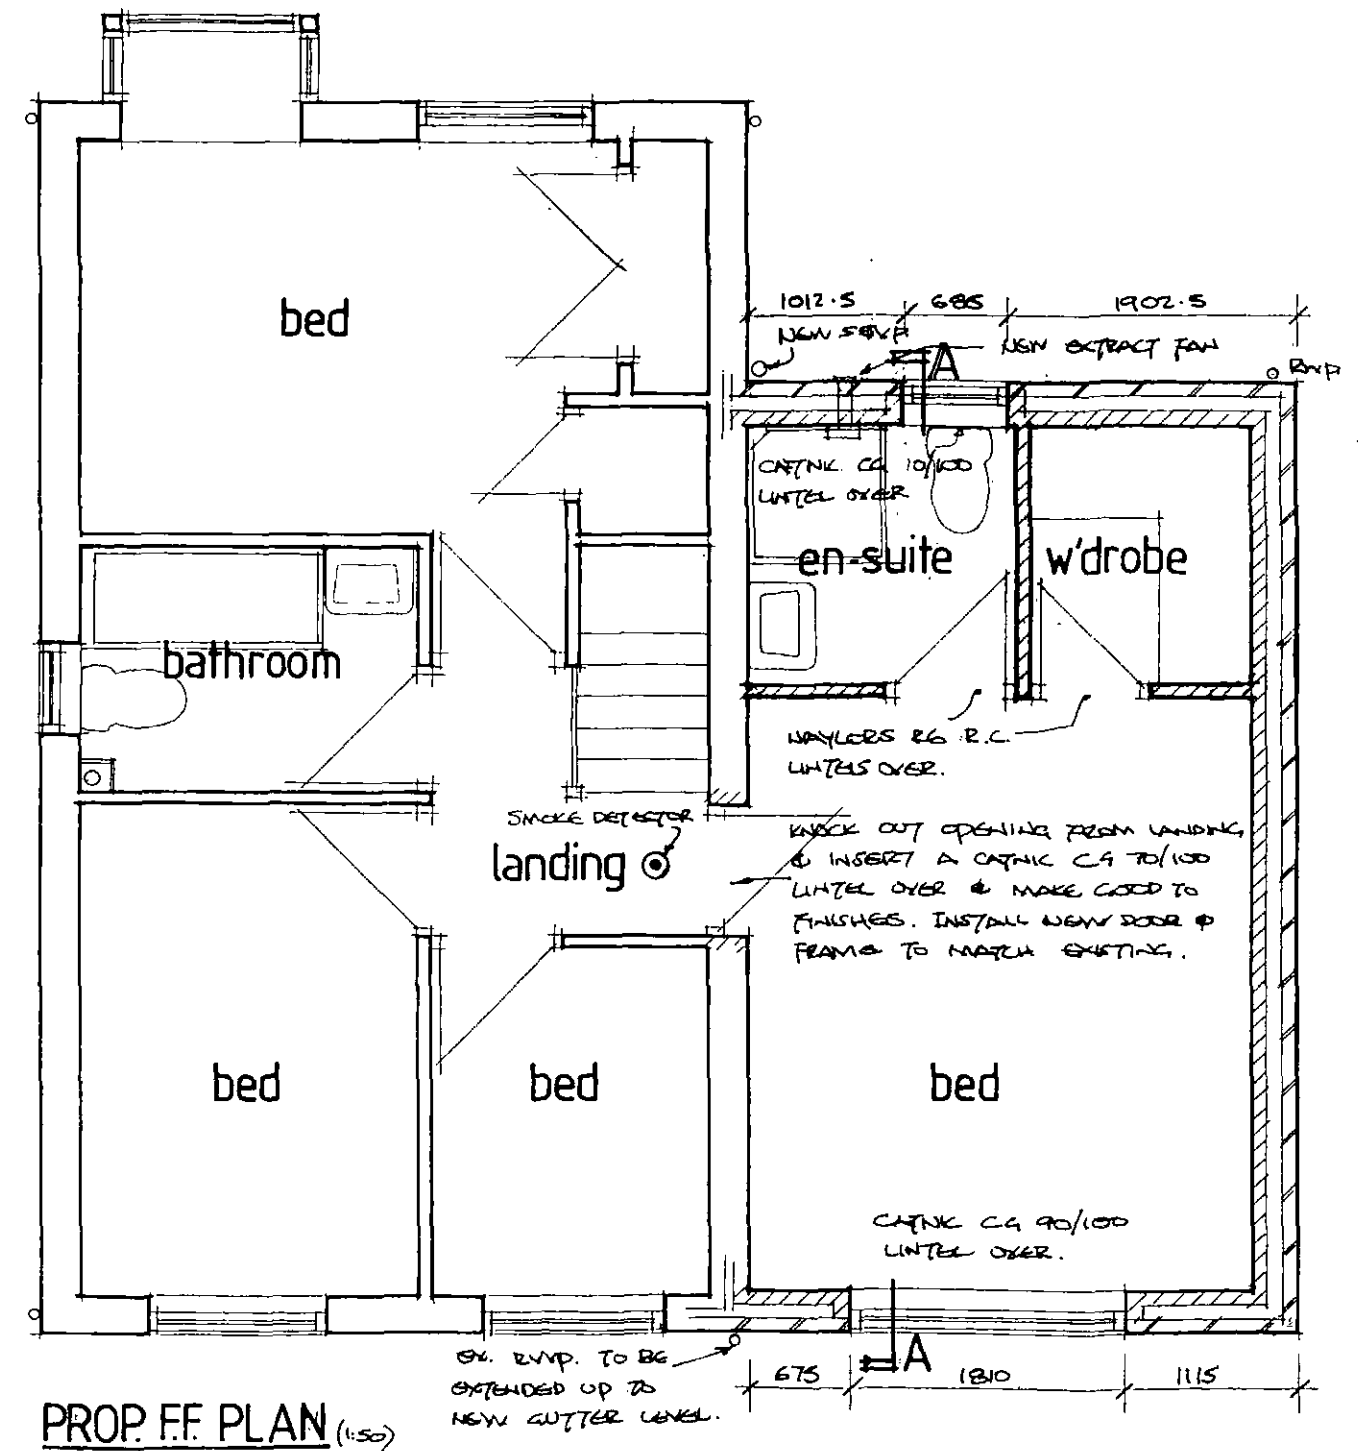


* AMENDED 1/3/12 TO MEET PLANNING REQUIREMENTS

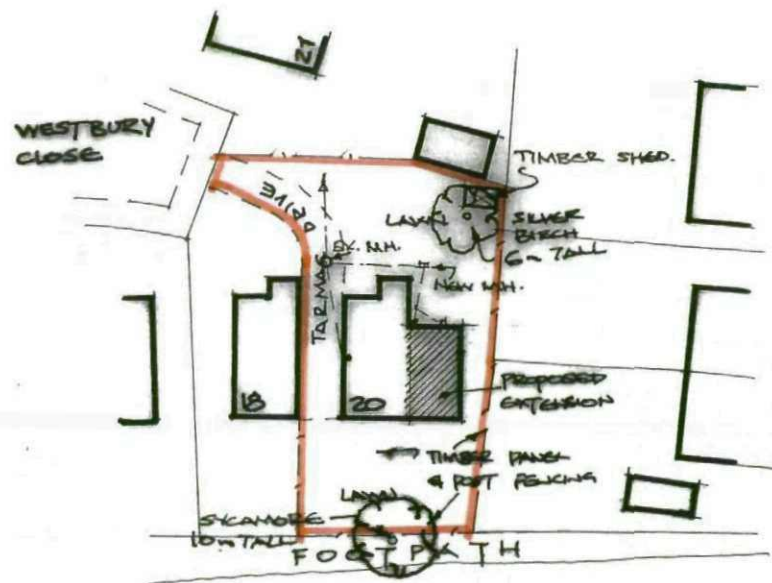


BLOCK PLAN 1/500 approx.

* AMENDED 1/3/12 TO MEET PLANNING REQUIREMENTS.

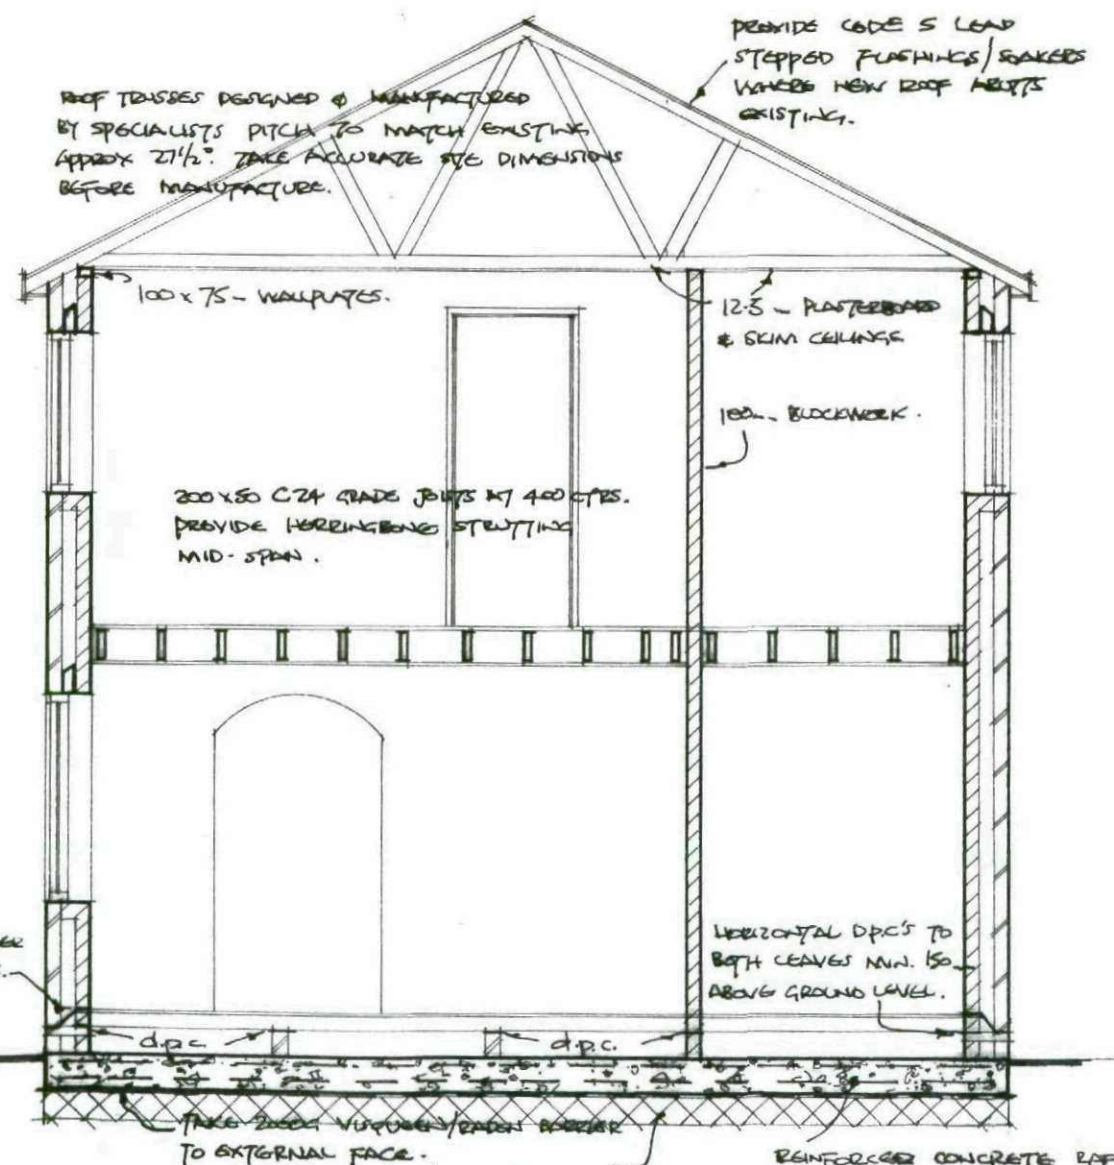


SECTION A-A (1:50)

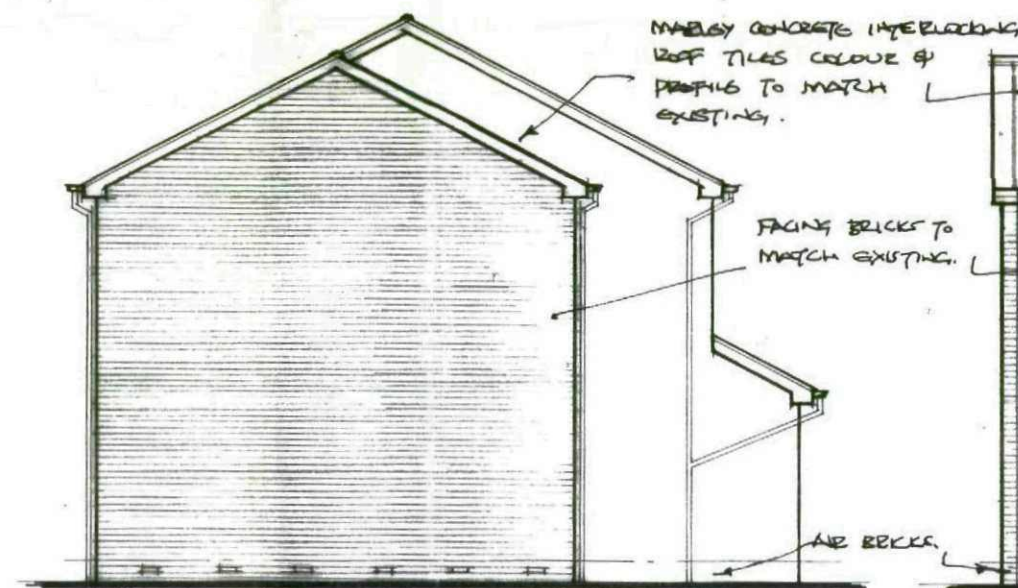

PROP. SIDE ELEVATION (1:100)



PROP. FRONT ELEVATION (1:100)

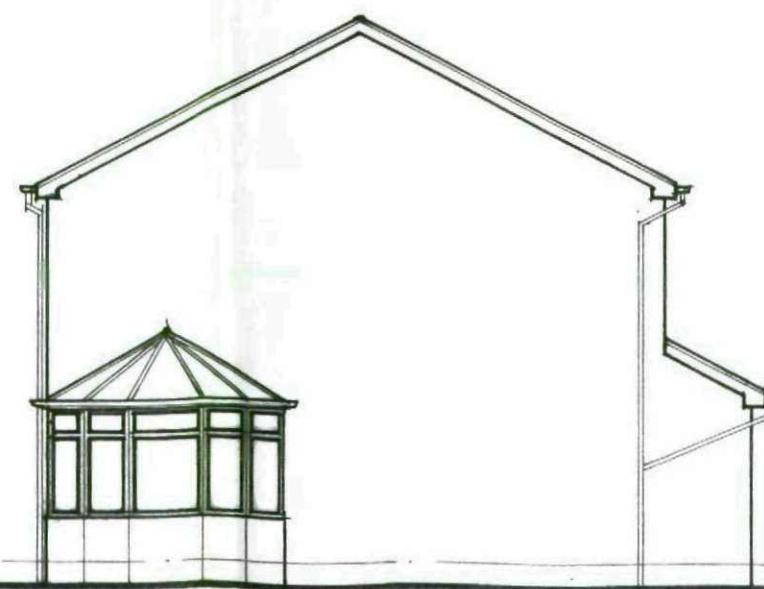

EX. SIDE ELEVATION (1:100)



PROP. SIDE ELEVATION (1:100)