LEGEND

Planning Application Boundary

EXISTING HARD SURFACES

Existing paving retained: Market Gate Car Park
- Marshalls La Linia Grey Flags

Existing paving retained: Peel Square
- Kellen paving

Existing paving retained: Eldon Street, Market Hill
- Yorkstone paving

Existing paving bands retained: Eldon Street
- Natural stone setts

Existing tactile paving retained

Existing pedestrian tarmac retained

EXISTING KERBS

EK1 Kerb Type 1

EK2 Kerb Type 2

EK3 Kerb Type 3

EK4 Kerb Type 4

EK5 Kerb Type 5

PROPOSED HARD SURFACES

P1 Paving Type 1: Tactile Hazard Warning Corduroy Flags -
Q25 / 320A

P2 Paving Type 2: Tactile Blister Flags
Q25 / 320

P3 Paving Type 3: Natural Coated Concrete Setts
Q25 / 335

P4 Paving Type 4: Natural Coated Concrete Flags
Q25 / 315

P5 Paving Type 5: Yorkstone Flags
Q25 / 310

P6 Paving Type 6: Granite Setts
Q25 / 330

P7 Paving Type 7: Granite Flags
Q25 / 310A

P8 Paving Type 8: Cambrian Sandstone Flags
Q25 / 310B

P9 Paving Type 9: Granite Flags to base of Weir Feature
- see detail drawing BBTC-IBI-N1-L-G700-DT-00-26 and NBS Q25 / 310G

P10 Paving Type 10: Granite textured flags to base of Water Rill 1
- see detail drawing BBTC-IBI-N1-L-G700-DT-00-27 and NBS Q25 / 310I

P11 Paving Type 11: Granite Flags to sides and base of Water Rills
Q25 / 310C

P12 Paving Type 12: Natural Coated Concrete Flags
Q25 / 315A

P13 Paving Type 13: Hot Rolled Asphalt with Chippings
Q22 / 140 & to engineers details

P14 Paving Type 14: Fan Pattern Granite setts
Q25 / 330A

P15 Paving Type 15: Parking Layby -
To match existing - Yorkstone setts Q25 / 330B

P16 Paving Type 16: Vehicular Grade Asphalt
Q22 / 110 & to engineers details

P17 Paving Type 17: Yorkstone Setts
- Q25 / 310E

P18 Paving Type 18: Stepping Stones
- see detail drawing BBTC-IBI-N1-L-G700-DT-00-25 and Q25 / 310F

P19 Paving Type 19: Natural Coated Concrete Flags
To match existing - Two colours of grey PCC flags Q25 / 315B

P20 Paving Type 20: Granite Slabs
- Q25 / 310H

P21 Paving Type 21: Stainless Steel Corduroy Hazard Warning Strips
- N91 / 330

P22 Paving Type 22: Pedestrian Grade Asphalt
- Q22 / 110A & to engineers details

P23 Paving Type 23: PCC Paving slabs
- Q25/315C

P24 Paving Type 24: Concrete Pathway
- to engineers details

P25 Paving Type 25: Concrete Road Surface
- to engineers details

PROPOSED WALLS

W1 Wall Type 1: Solid Granite Seating Walls
- Q50 / 220A

W1 Wall Type 1 [Individual Units]: Solid Granite Walls
- Q50 / 220A

W2 Wall Type 2: Clad Granite Walls
- Height Varies, Grey Colour, Cropped Finish F10 / 110A

W3 Wall Type 3: Clad Granite Walls F10/110E
- Height varies, Grey Colour, Flamed Finish
Coping to Q10/120P

GBA Balustrade: Glass Balustrade
- 900mm (fixed to W2 & W3 Wall)
- L37 / 150

F1 Fence Type 1: *Metal Profile clad Fencing*
- 2100mm high fence to match bridge stair enclosure

F2 Fence Type 2: *Decorative Metal Screen*
- 2100mm high fence to match market stalls

F3 Fence Type 3: *Metal Profile clad Fencing*
- 2100mm high fence to match bridge stair enclosure

PROPOSED KERBS & EDGES

S1 Step Type 1: Solid Granite Steps
Q25 / 310D

K1 Kerb Type 1: 300mm wide Flush Granite Kerb
Q10 / 120

K2 Kerb Type 2: 300mm wide, 125mm Upstand Granite Kerb
Q10 / 120A

K3 Kerb Type 3: 300mm wide, 150mm Upstand Granite Kerb
Q10 / 120B

K4 Kerb Type 4: 300mm wide, 50mm Upstand Granite Kerb
Q10 / 120C

K5 Kerb Type 5: 350mm wide, Flush Yorkstone trim
Q10 / 120D

K6 Kerb Type 6: 125mm wide, 125mm upstand Concrete kerb
Q10 / 110 Half battered to match existing.

T1 Trim Type 1: 500mm wide *Flush Granite Trim*
Q10 / 120E

DK Kerb: *125mm wide, Concrete drop kerb [Right and Left hand sided]*
Q10 / 110

DK Kerb: *300mm wide, 100mm high - 6mm high, Concrete drop kerb [Left hand sided]*
Q10 / 120B

DK Kerb: *300mm wide, 100mm high - 6mm high, Concrete drop kerb [Right hand sided]*
Q10 / 120B

K7 Kerb Type 7: 300mm wide, Flush Granite Kerb, 6mm Upstand
Q10 / 120L

K8 Kerb Type 8: 300mm wide, Flush Granite Kerb, 25mm Upstand
Q10 / 120M

K9 Kerb Type 9: 125mm wide, flush Concrete kerb
Q10 / 110 Half battered to match existing.

K10 Kerb Type 10: 300mm wide, Granite Kerb to Rill 3
Q10 / 120Q

K10 Kerb Type 10: 300mm wide, Granite Kerb Upstand 400mm
Q10 / 120T

Pin Kerb: *50mm wide PCC Pin Kerb laid flush with adjacent hard standing*
Q10 / 110A

T2 Trim Type 2: Double row of Granite setts
Q10 / 120F

T3 Trim Type 3: Single row of Granite setts
Q10 / 120G

T4 Trim Type 4: 320mm wide Flush Yorkstone Trim
Q10 / 120H

T5 Trim Type 5: 425mm wide Flush Yorkstone Trim
Q10 / 120K

E1 Edging Type 1: Lawn Steel Edging
Q10 / 700

SOFT SURFACES

G1 Grass Type 1
Artificial: Q26 / 350A

PL1 Planting Type 1 - See Planting Plan: *Q31 + Q28*

TREES

Proposed Tree: *Q31 + Q28*

TPC - Tree pit Cells: Indicative position only. See Detail DT_00_03 for further tree pit detail information.

STREET FURNITURE

TG1 Tree Grille & Guard Type 1:
- Q50 / 262+260

HR1 Handrail Type 1
- L37 / 150

Be1 Bench Type 1
- Q50 / 220A

Be2e Bench Type 2a
Timber bench - Concave - Q50 / 220B

Be2b Bench Type 2b
Timber bench - Convex - Q50 / 220B

Se1 Seat Type 1
Timber & Steel Seat: Q50 / 225A

Se2 Seat Type 2
Timber & Steel Seat: Q50 / 225B

RPL1 Raised Planter Type 1
Steel Raised Planter with Artificial Plants: Q50 / 225C

LB1 Litter Bin Type 1
Q50 / 240A

LB2 Litter Bin Type 2
Q50 / 240B

B1 Bollard Type 1
Fixed Bollard: Q50 / 190

B2 Bollard Type 2
Removable Bollard: Q50 / 196A

CS1 Cycle Stand Type 1
Cycle Stand: Q50 / 210A

FP1 Finger Post Sign
Q50 / 320A (clause detail TBC)

Outdoor Dining Furniture - Indicative only

Existing Phone Booth re-positioned
- Indicative position only. Final details TBC on-site

Existing Phone Stand re-positioned
- Indicative position only. Final details TBC on-site

Existing CCTV position to be retained
- Position to be confirmed by contractor on-site

In-ground studs
- To demarcate extent of Highway. [TBC]

Existing Pay & Display Machine to be retained

Existing Bench position to be retained

Existing Bin position to be retained
- New positions to be confirmed by client if necessary

Existing Grit Bin position to be retained

Existing Timber Bollard position to be removed off-site
- to be re-used at client's discretion

Existing Guard Rail to be retained

GU1 Guard Rail Type 1 - to match existing
- Q41 / 130

GU2 Guard Rail Type 2
- Q41 / 135

GU3 Guard Rail Type 3
1100mm High Stainless Steel

Existing Sign to be retained
- Positions to be re-positioned as necessary. To be confirmed by contractor on-site.

Static Bollard Stainless Steel - BSI PAS 68:2013 or IWA 14-1:2013 in response to HVM measures. *NBS TBC*

Automatic Retractable Stainless Steel Bollard - BSI PAS 68:2013 or IWA 14-1:2013 in response to HVM measures. *NBS TBC*

Static Cast Iron Bollard - BSI PAS 68:2013 or IWA 14-1:2013 in response to HVM measures. *NBS TBC*

Automatic Cast Iron Retractable Bollard BSI PAS 68:2013 or IWA 14-1:2013 in response to HVM measures. *NBS TBC*

Proposed Indicative Drainage Line

Proposed Indicative Drainage Gulley

Inground water jet
To Water Feature Specialists details

LIGHTING


LC1 - Lighting Column 1
- V91 / 3456A and Lighting Engineers Details

ELC1 - Existing Lighting Column 1
- lighting columns mpositioned as necessary. Final details llocation / height TBC.
- see Lighting Engineers Details

OTHER

Floor Socket -
To M and E detail

Floor Socket - Outdoor Markets
To M and E detail

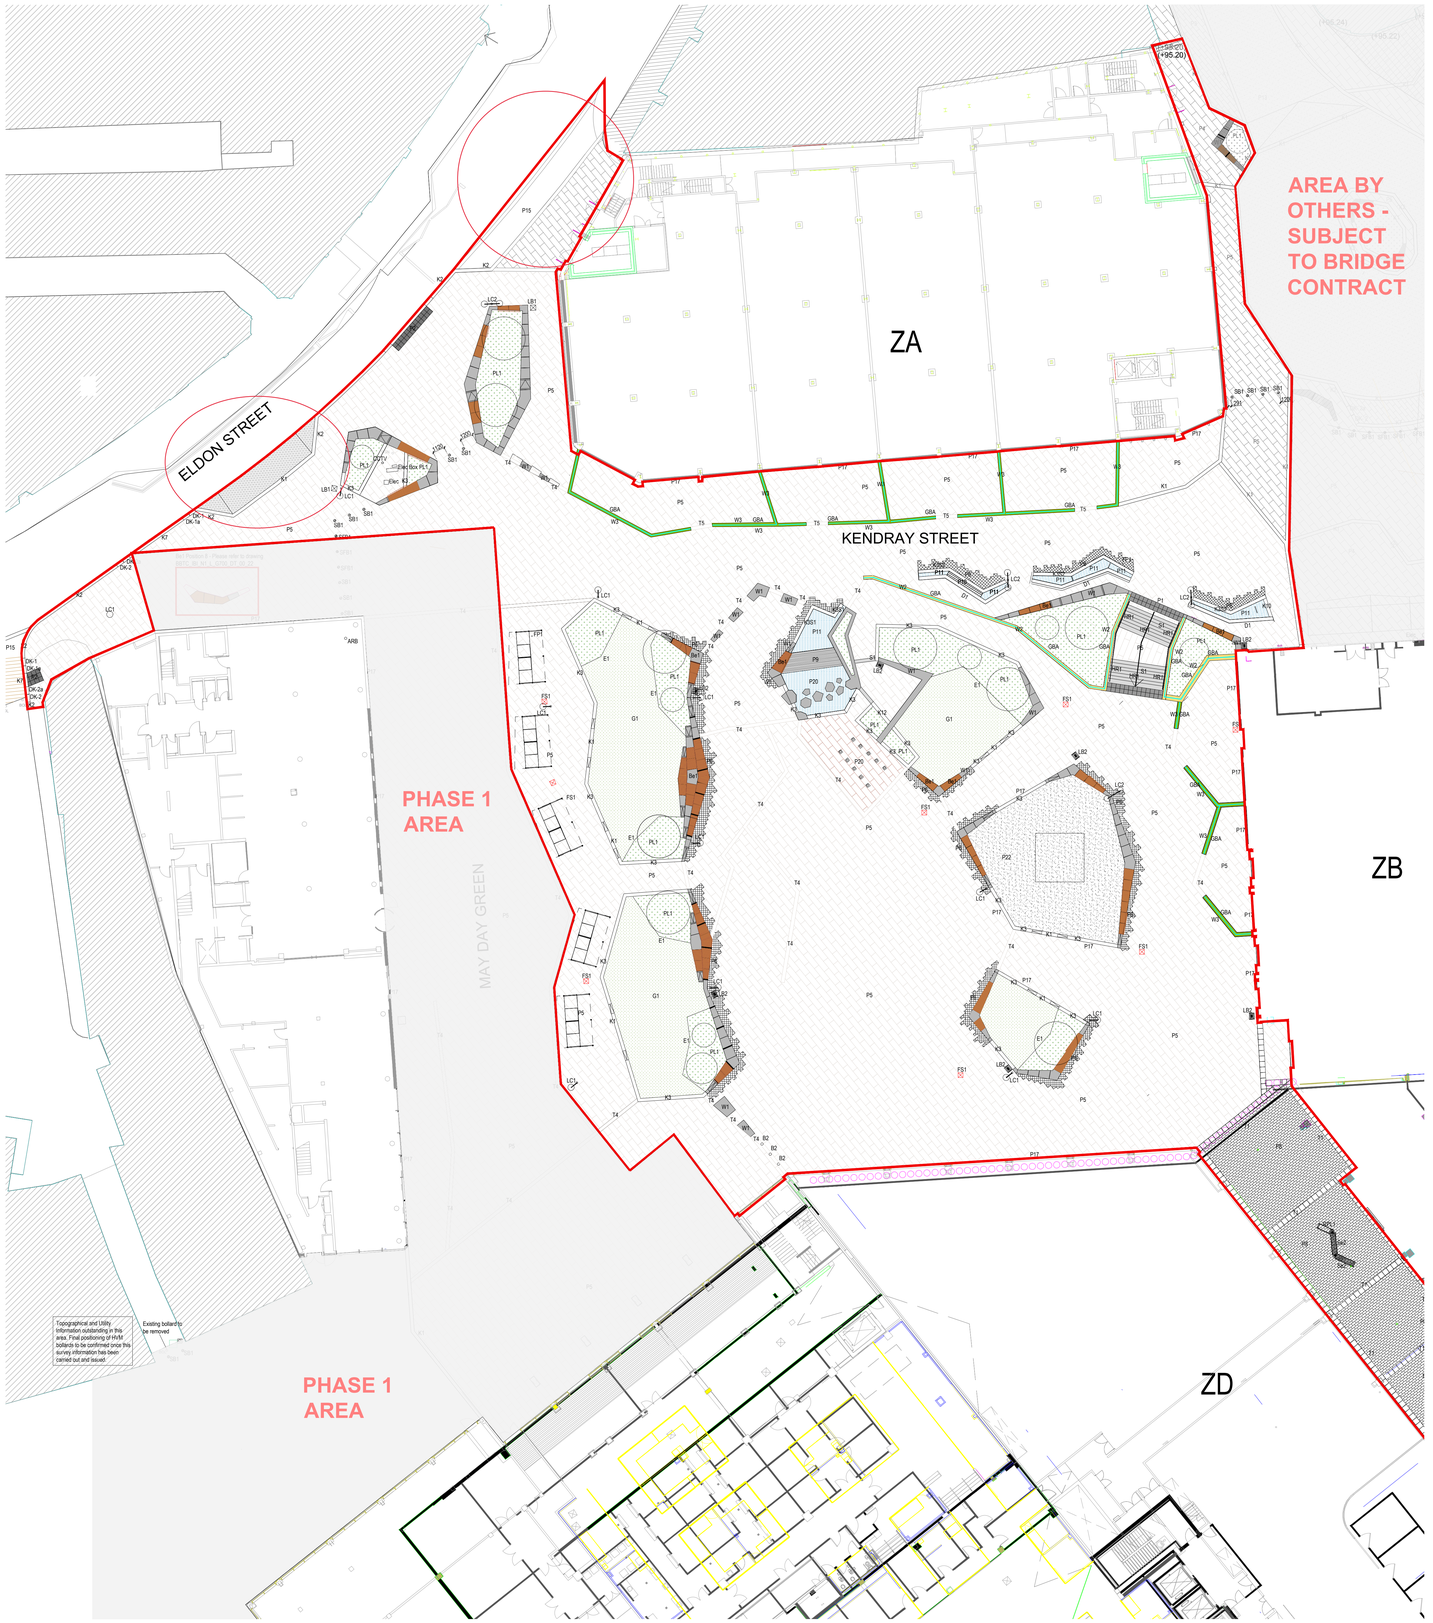



Notes:
- This drawing is copyright.
- Do not scale dimensions from this drawing.
- This drawing is to be read in conjunction with all other relevant drawings.
- All discrepancies on this drawing are to be reported to the architect.
- Do not modify any element of this drawing.
- Use drawing only for purpose(s) issued.

North Sign / Key Plan

The following external model files are included within this drawing:

Rev	Date	Revision Notes	Dn	Rv
S	02/12/20	Minor amendments to layout and key. Issued for Planning purposes.	DW	NV
R	19/10/20	Planting and tree positions amended to northern end of Planter 1	DW	RW
Q	10/09/20	Market stall positions amended. Floor socket positions to stalls amended.	DW	RW
P	27/08/20	Amendments to layout including:- Re alignment of ZA retaining wall to avoid services, change of wall to grey Granite cladding and kerb coping. Amends to glass balustrades to stainless steel posts, with glass panels and D clamps. Amends to balustrade to retainining wall adjacent steps and ramps to glass panel with stainless steel posts and D clamps. Paving alteration to tower pool. Temporary alteration to planter 4 due to pending Covid memorial. Other minor amendments to GA such as paving alignments. Submission to Planning Authority.	DW	NV
O	04/08/20	Indicative position of new ZA walls added in grey outline.	DW	CL
N	28/07/20	Minor amendments to layout, drainage to jet area. Lighting column positions shown.	DW	CL
M	26/05/20	Phase 2 work area amended to include Eldon Street triangles (EA3040) and define interface with Interchange Square	CL	CL
L	24/05/20	CCP rotating planters 1 & 2 to face into square, avoiding clash between seating and market stalls. Issued for INFORMATION.	CL	CL
K	11/03/20	Drawing issued for Construction	NV	CL
J	10/06/19	Minor amendments to layout. Issued for Planning purposes.	DW	RW
I	30/04/19	Revised Phase 2 building layout inserted and GA layout amended to suit.	DW	RW
H	18/02/19	Areas outside of Phase 2 boundary faded and marked "Area by Others"	DW	RW
G	14/12/18	Status amended to Comment and Approval. Minor amendments to layout. Additional tree positions shown. Studs to back of footpath amended.	DW	DM/K
F	19/10/18	General amends to layout and update to legend.	DW	DM/K
E	24/08/18	General amends to layout and key updated to suit.	DW	DM
D	26/06/18	General amends to layout and key. Update to Eldon Street triangle area. Highway demarcation around existing council building shown.	DW	DM
C	26/02/18	General amends to layout and key. Updates to water feature.	DW	DM
B	19/02/18	General amendments to layout and key.	DW	DM
A	26/01/18	General amendments made. Amendments made to three wall / seat units to eastern side of square [minus ramp and water feature wall].	DW	DM

Client / Contractor

IBI
Intelligence
Buildings
Infrastructure
www.ibigroup.com

Project
BETTER BARNSLEY TOWN CENTRE

Drawing Title
PUBLIC REALM
GENERAL ARRANGEMENT PLAN
- MAIN SQUARE

Job Number	Drawing Originated Date	PAS 1192 Status Code
50035	13/09/2017	-
Scale@A0	Purpose	
1:200	PLANNING	

Drawing Number
BBTC_IBI_N1_L_G700_PL_00_16

Revision
S