


PROPOSED WORK SHOWN IN RED

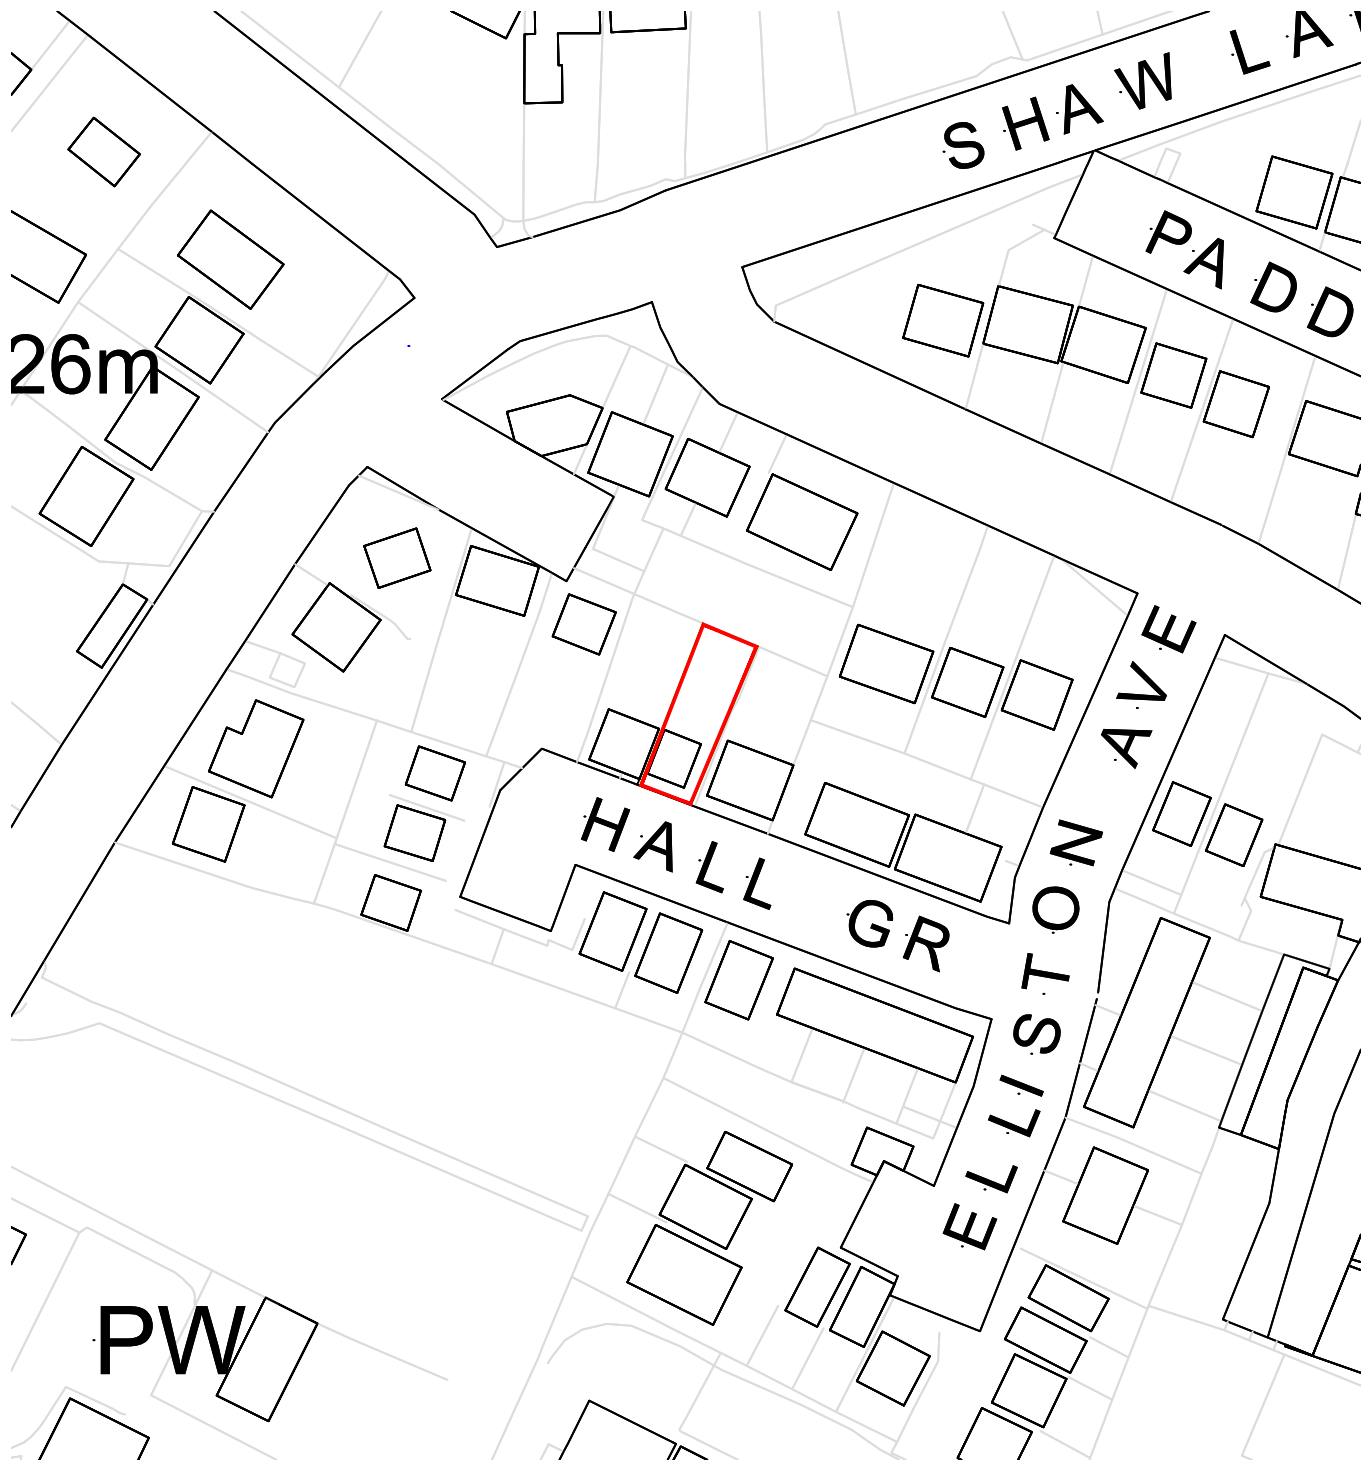

Address

12 Hall Grove,
Mapplewell,
Barnsley
S75 6LW

Plan No 056-1

Os. Ref. se3310

Date Aug '19

Drawn By TE

Scale 1:1250 @ A4

LOCATION PLAN

(for identification purposed only)