


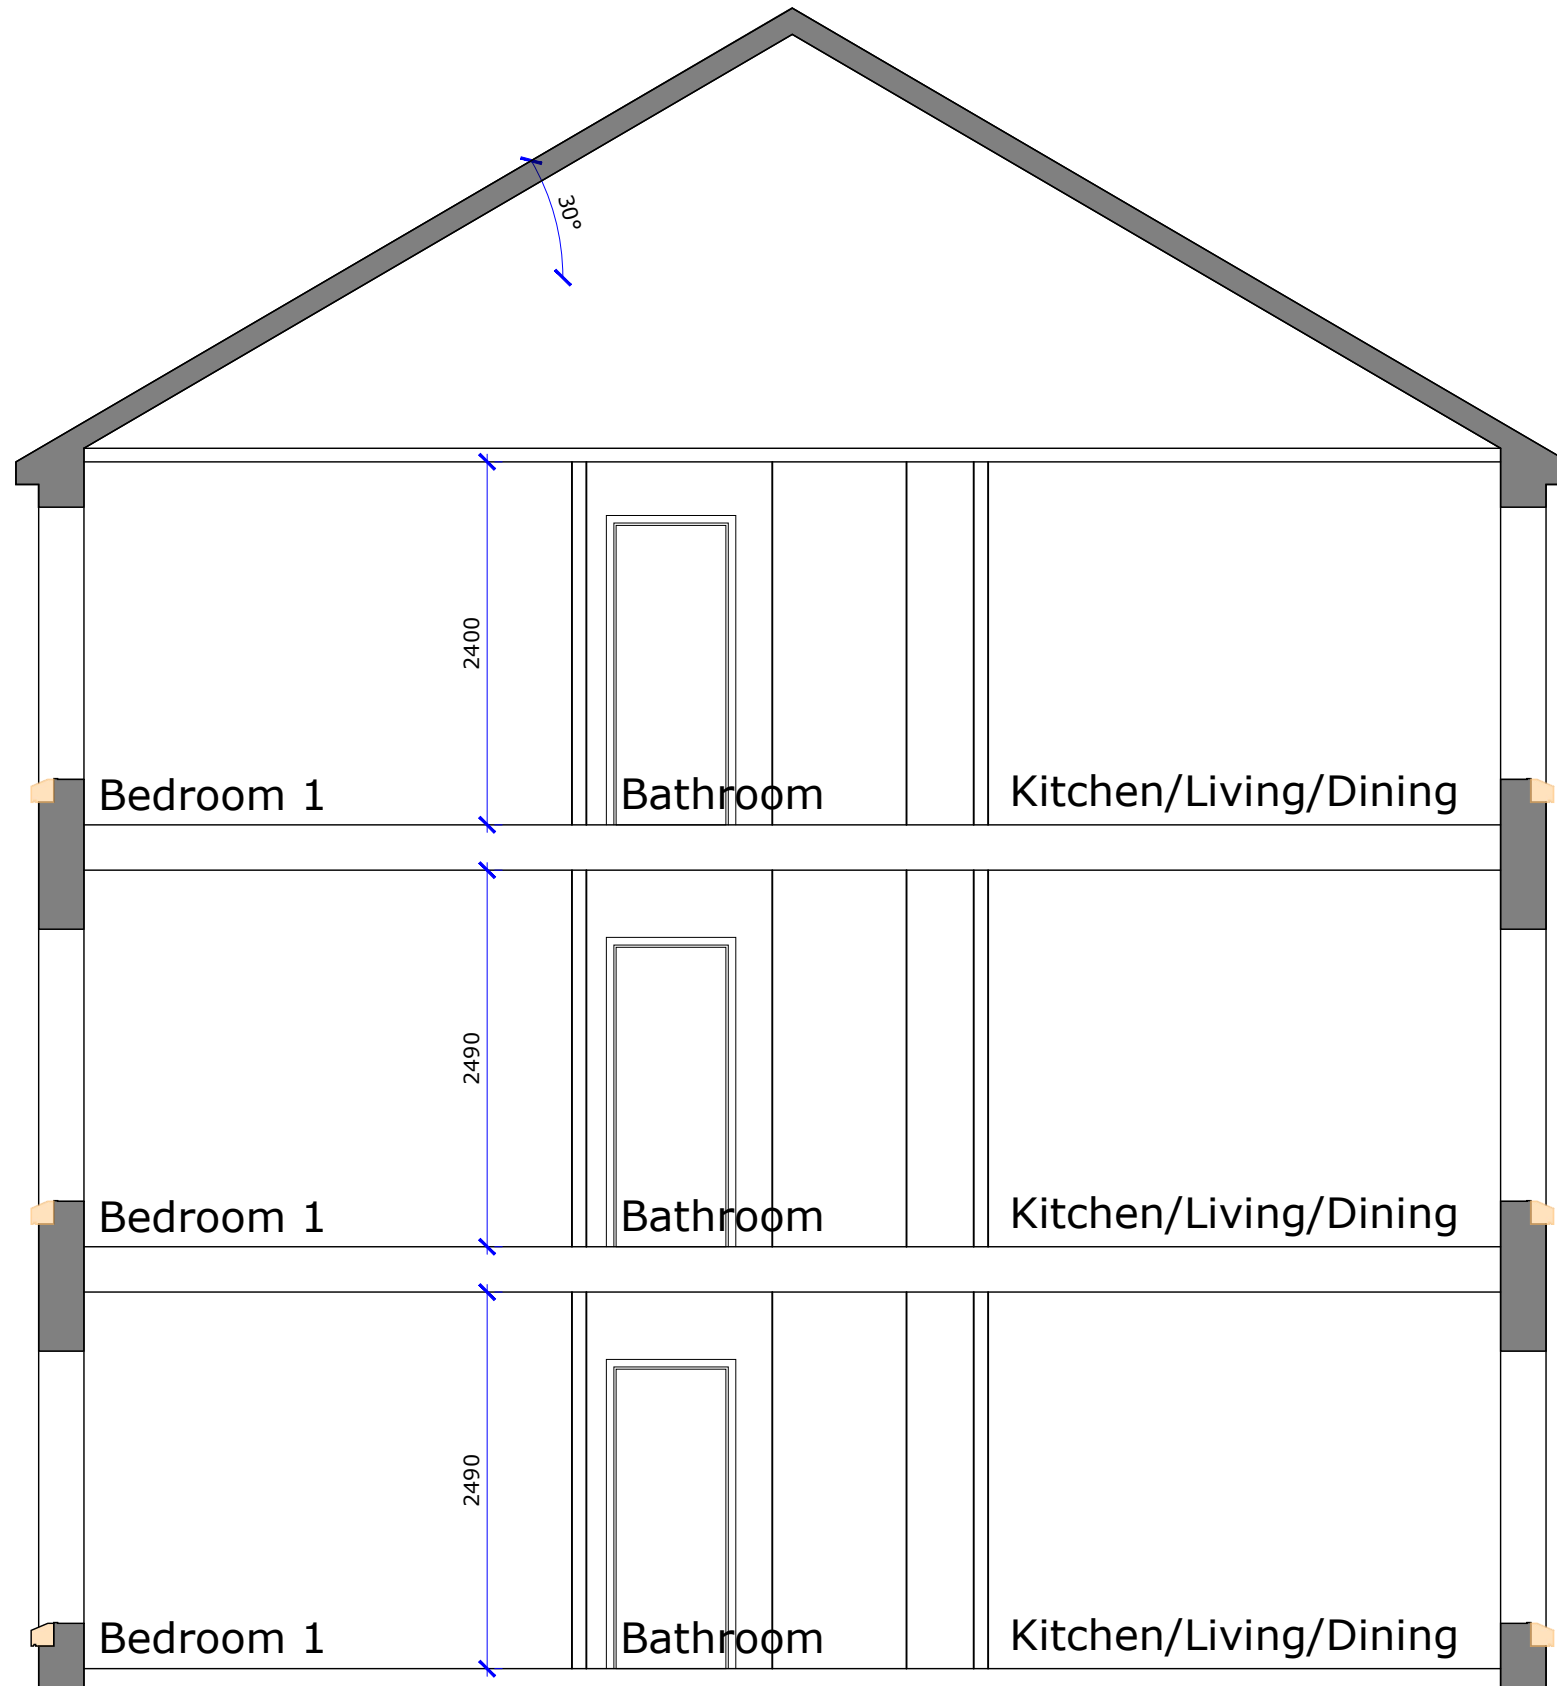

CLIENT DETAILS	PROJECT	TITLE		REV	DESCRIPTION	DATE	Residential S72 Ltd, 9 Malham Close, Shafton Barnsley, S72 8PE T 01226 717079 M 07920 724305	 Residential S72
BLACKSTONE DEVELOPMENTS	LAND OFF SANDYGATE LANE STAIRFOOT BARNSELY	PLOTS 13-27 SECTION						
HUNNINGLEY LA. STAIRFOOT BARNSELY	REFERENCE	SCALE	1:50 @ A3					
	19-01-023-903	DATE	NOV 2019					