




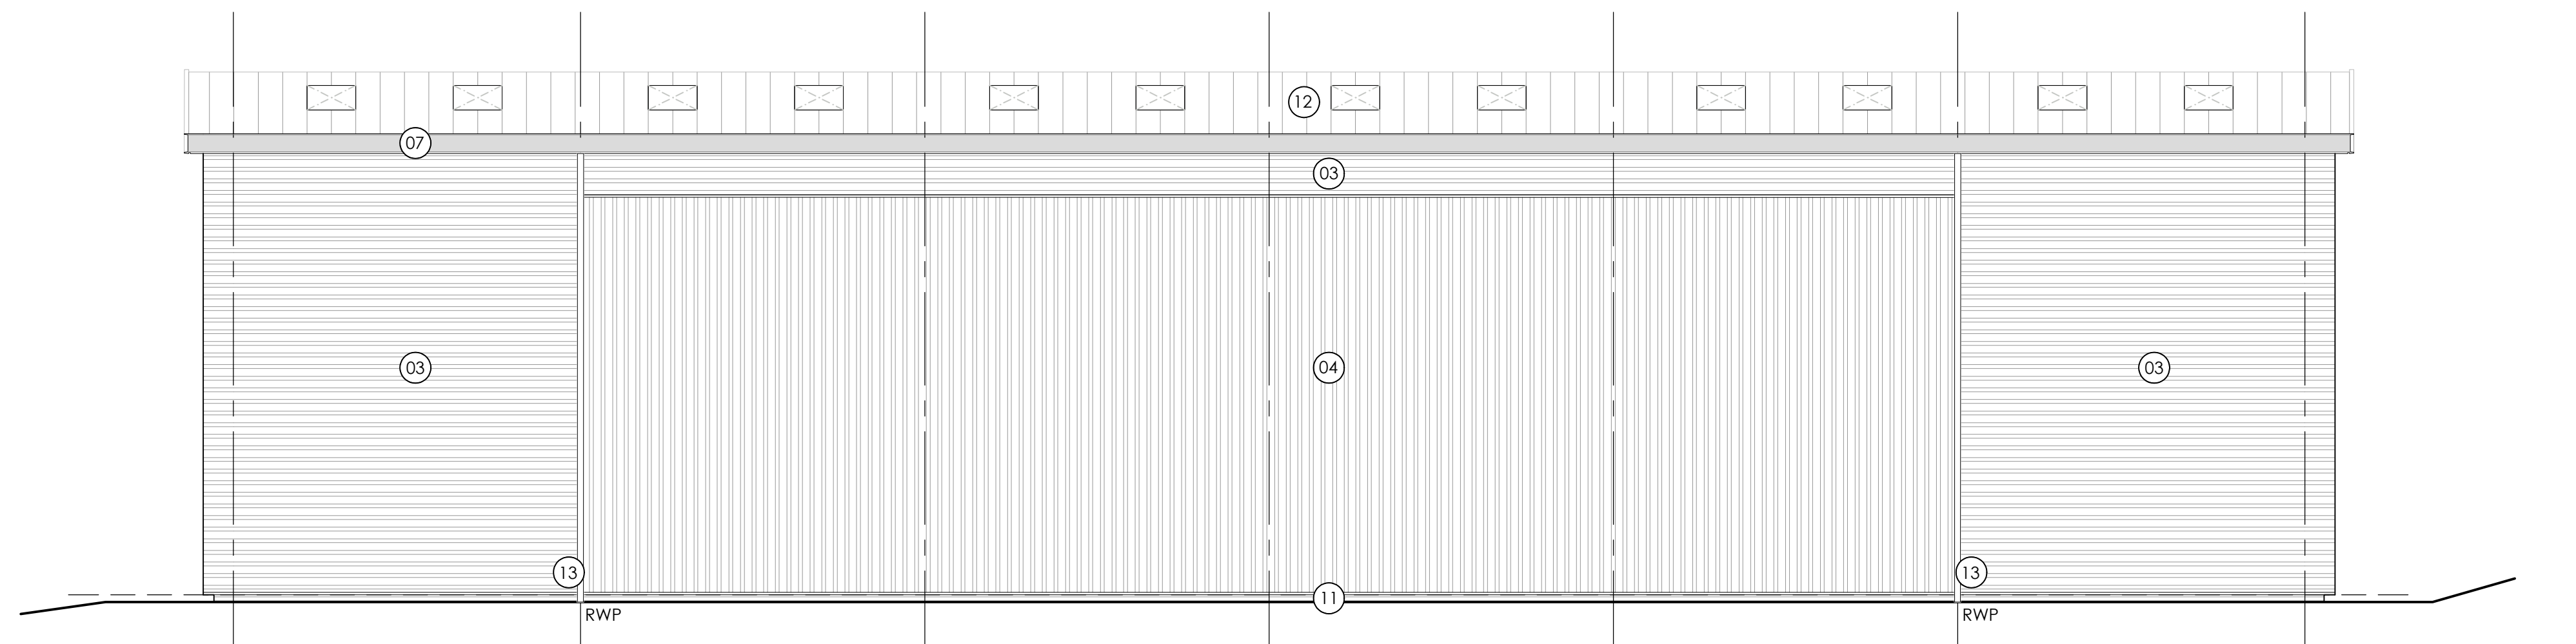


Elevation - 1

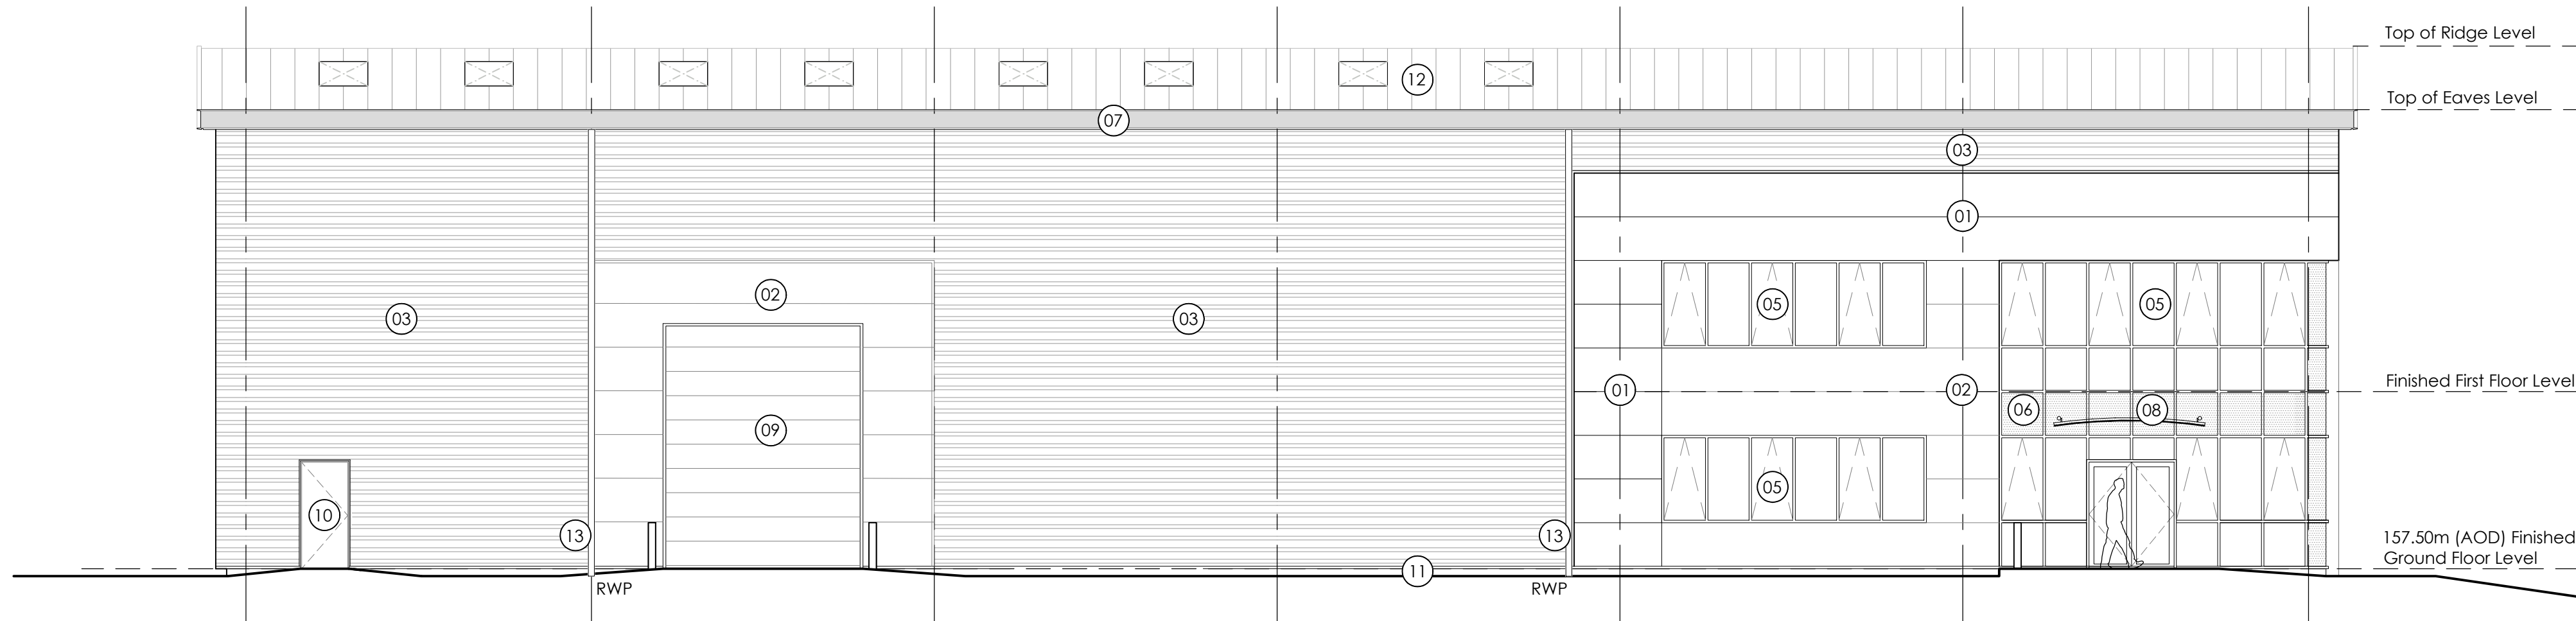


Elevation - 2

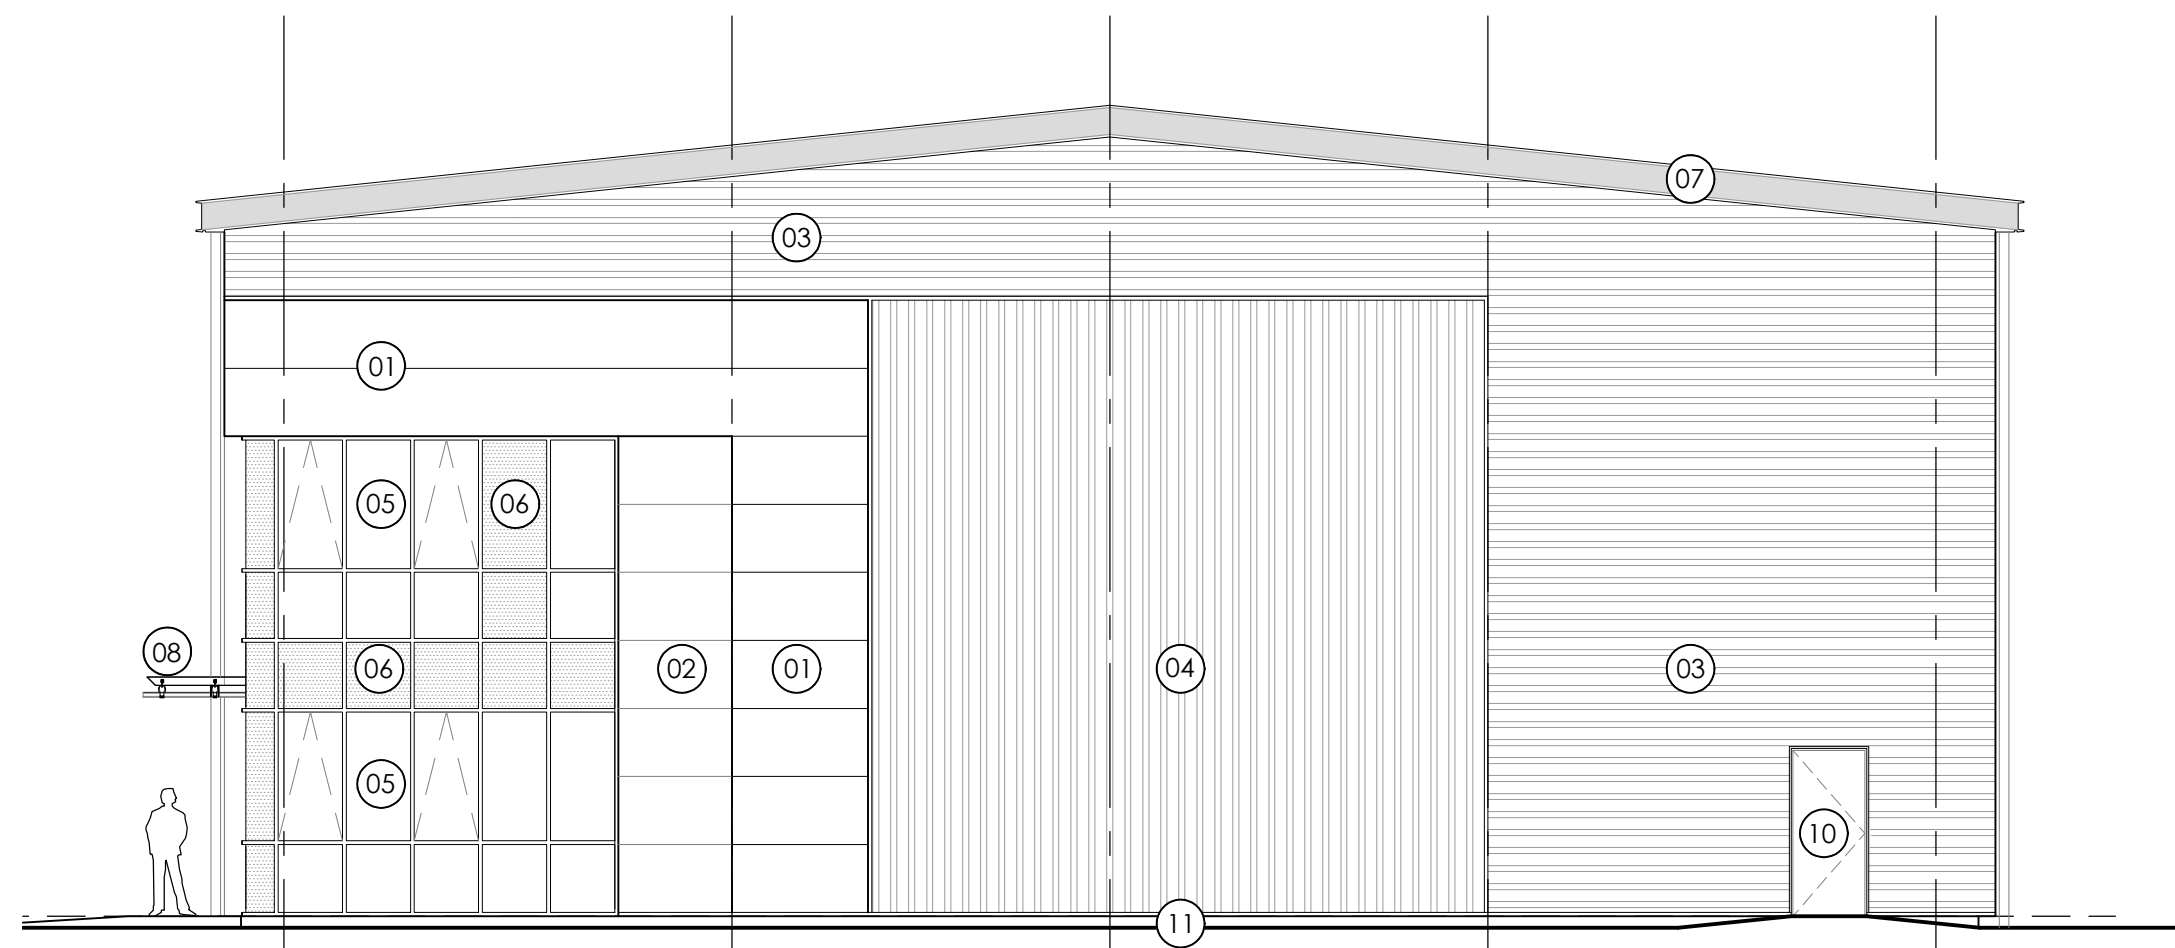

Elevation - 3

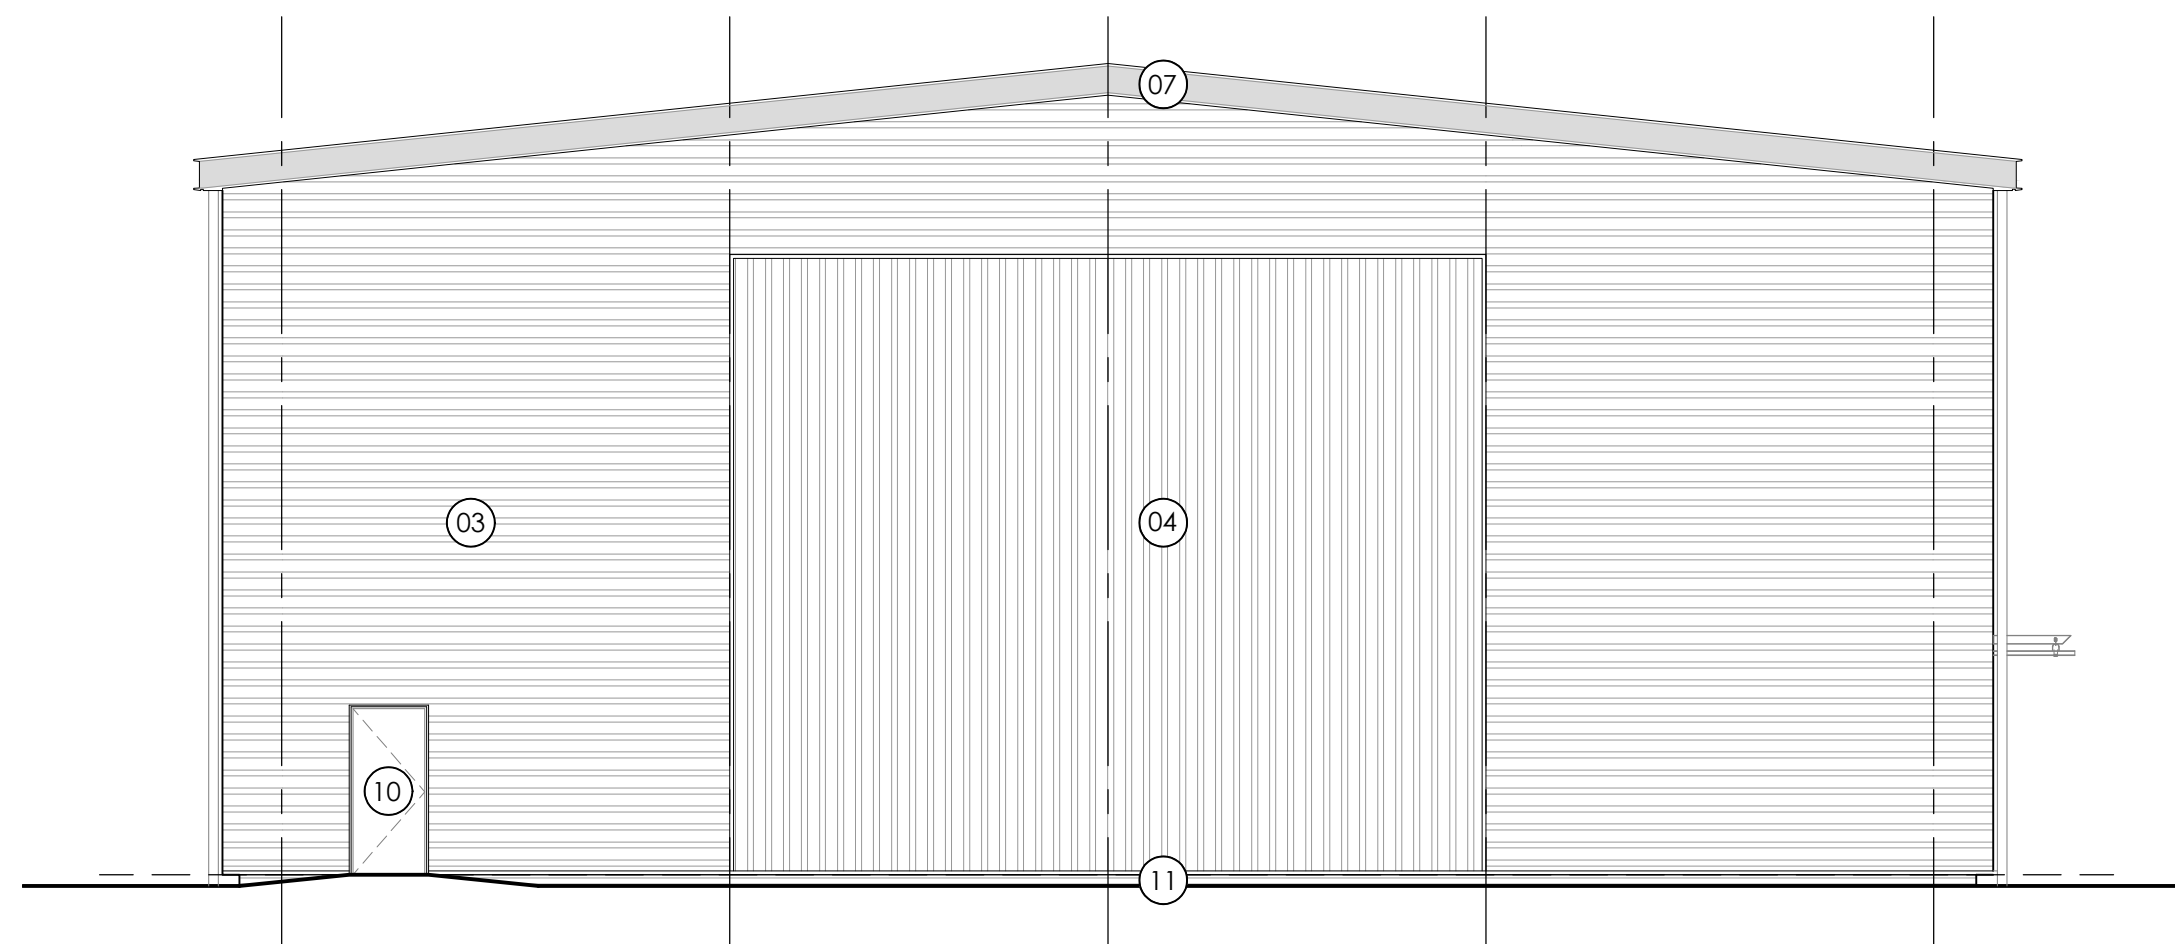


Elevation - 4

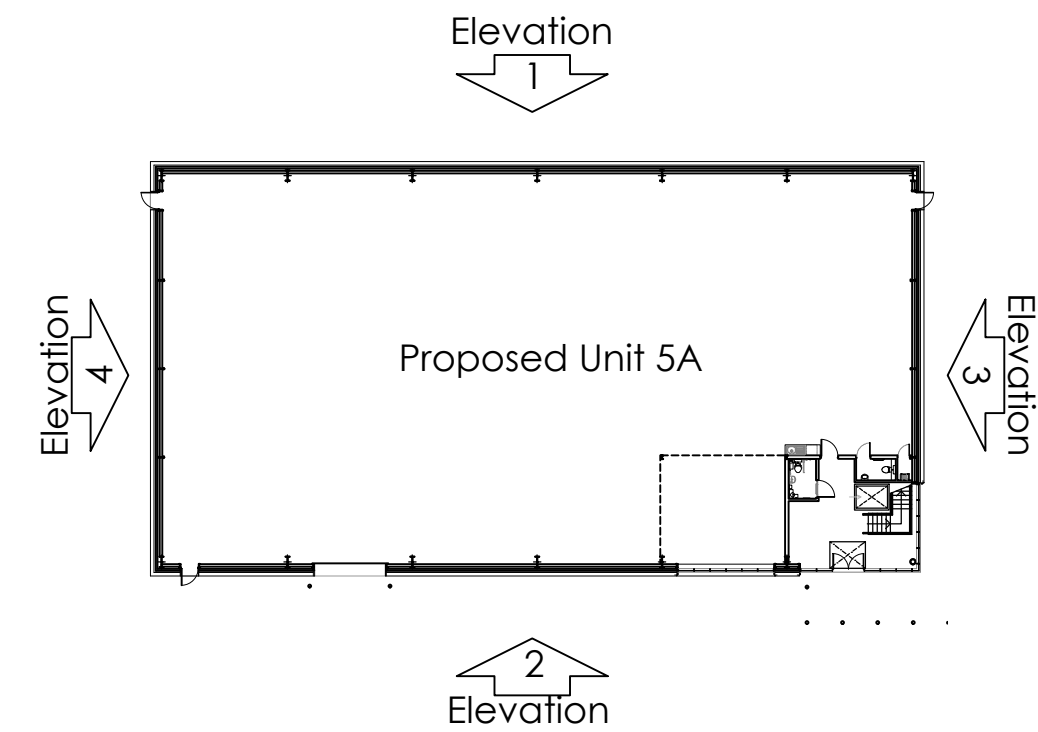

Key Plan - NTS

EXTERNAL MATERIALS SPECIFICATION:

- ① MICRO RIB METAL CLADDING, COLOUR ONYX RAL 7016.
- ② MICRO RIB METAL CLADDING, COLOUR ADVENTURA RAL 7000.
- ③ HORIZONTAL TRAPEZOIDAL PROFILE METAL CLADDING, COLOUR ADVENTURA RAL 7000.
- ④ VERTICAL TRAPEZOIDAL PROFILE METAL CLADDING, COLOUR MOONSTONE RAL 7035.
- ⑤ P.P.C ALUMINUM THERMALLY BROKEN DOUBLE GLAZED DOORS & SCREENS TO INCLUDE LOW E-COATING TO ALL GLAZING, COLOUR ANTHRACITE GREY RAL 7016.
- ⑥ GLAZED LOOK-ALIKE INFILL PANELS.
- ⑦ POWDER COATED 1.6MM FOLDED ALUMINIUM FEATURE BEAM, COLOUR ANTHRACITE GREY RAL 7016.
- ⑧ CANTILEVERED GLASS CANOPY ON P.P.C STEEL SUPPORT STRUCTURE, COLOUR ANTHRACITE GREY RAL 7016.
- ⑨ P.P.C SECTIONAL UP-AND-OVER LEVEL ACCESS SERVICE DOORS, COLOUR ADVENTURA RAL 7000 TO MATCH CLADDING.
- ⑩ POWDER COATED STEEL DOORS, ANTHRACITE GREY RAL 7016.
- ⑪ SMOOTH CHARCOAL ENGINEERING PLINTH BRICKWORK WITH PRE-COLOURED BLACK MORTAR.
- ⑫ METAL PROFILED ROOF SYSTEM, COLOUR GOOSEWING GREY. 10% CLEAR POLYCARBONATED ROOF LIGHTS.
- ⑬ POLYESTER POWDER COATED DOWNPIPES, COLOUR ANTHRACITE GREY RAL 7016.

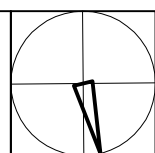

B	27.06.18	Entrance door updated to comments	LC	AT
A	03.04.18	Service door relocated.	AT	DT
Rev	Date	Description	Rev By	Chk'd By
Project Title				
Proposed Development Unit 5A Ashroyd Business Park Junction 36 M1 Barnsley S74 9SB				
Client				
Network Space Ltd				
Status				
Planning				
Scale		1:100	Drawing Size	
			A1	
Date	March 2018	Drawn By	MC	Checked
				AT
Drawing Title				
Proposed Elevations - Unit 5A				
Job-Dwg No			14698C-120	Rev
				B

- 2 St. Johns North,
Wakefield, WF1 3QA
t. 01924 291800
- ☐ Carvers Warehouse, 77 Dale Street,
Manchester, M1 2HG
t. 0161 2386555
- ☐ The Old Rectory, 79 High Street,
Newport Pagnell, MK16 6AB
t. 01908 211577
- ☐ 101 London Road,
Reading, RG1 3BY
t. 0118 9507700
- ☐ 10 Gears Court, 51 Christophers Place,
London, W1U 1JJ
t. 0207 4091215