




LV SWITCH SIDE VIEWS

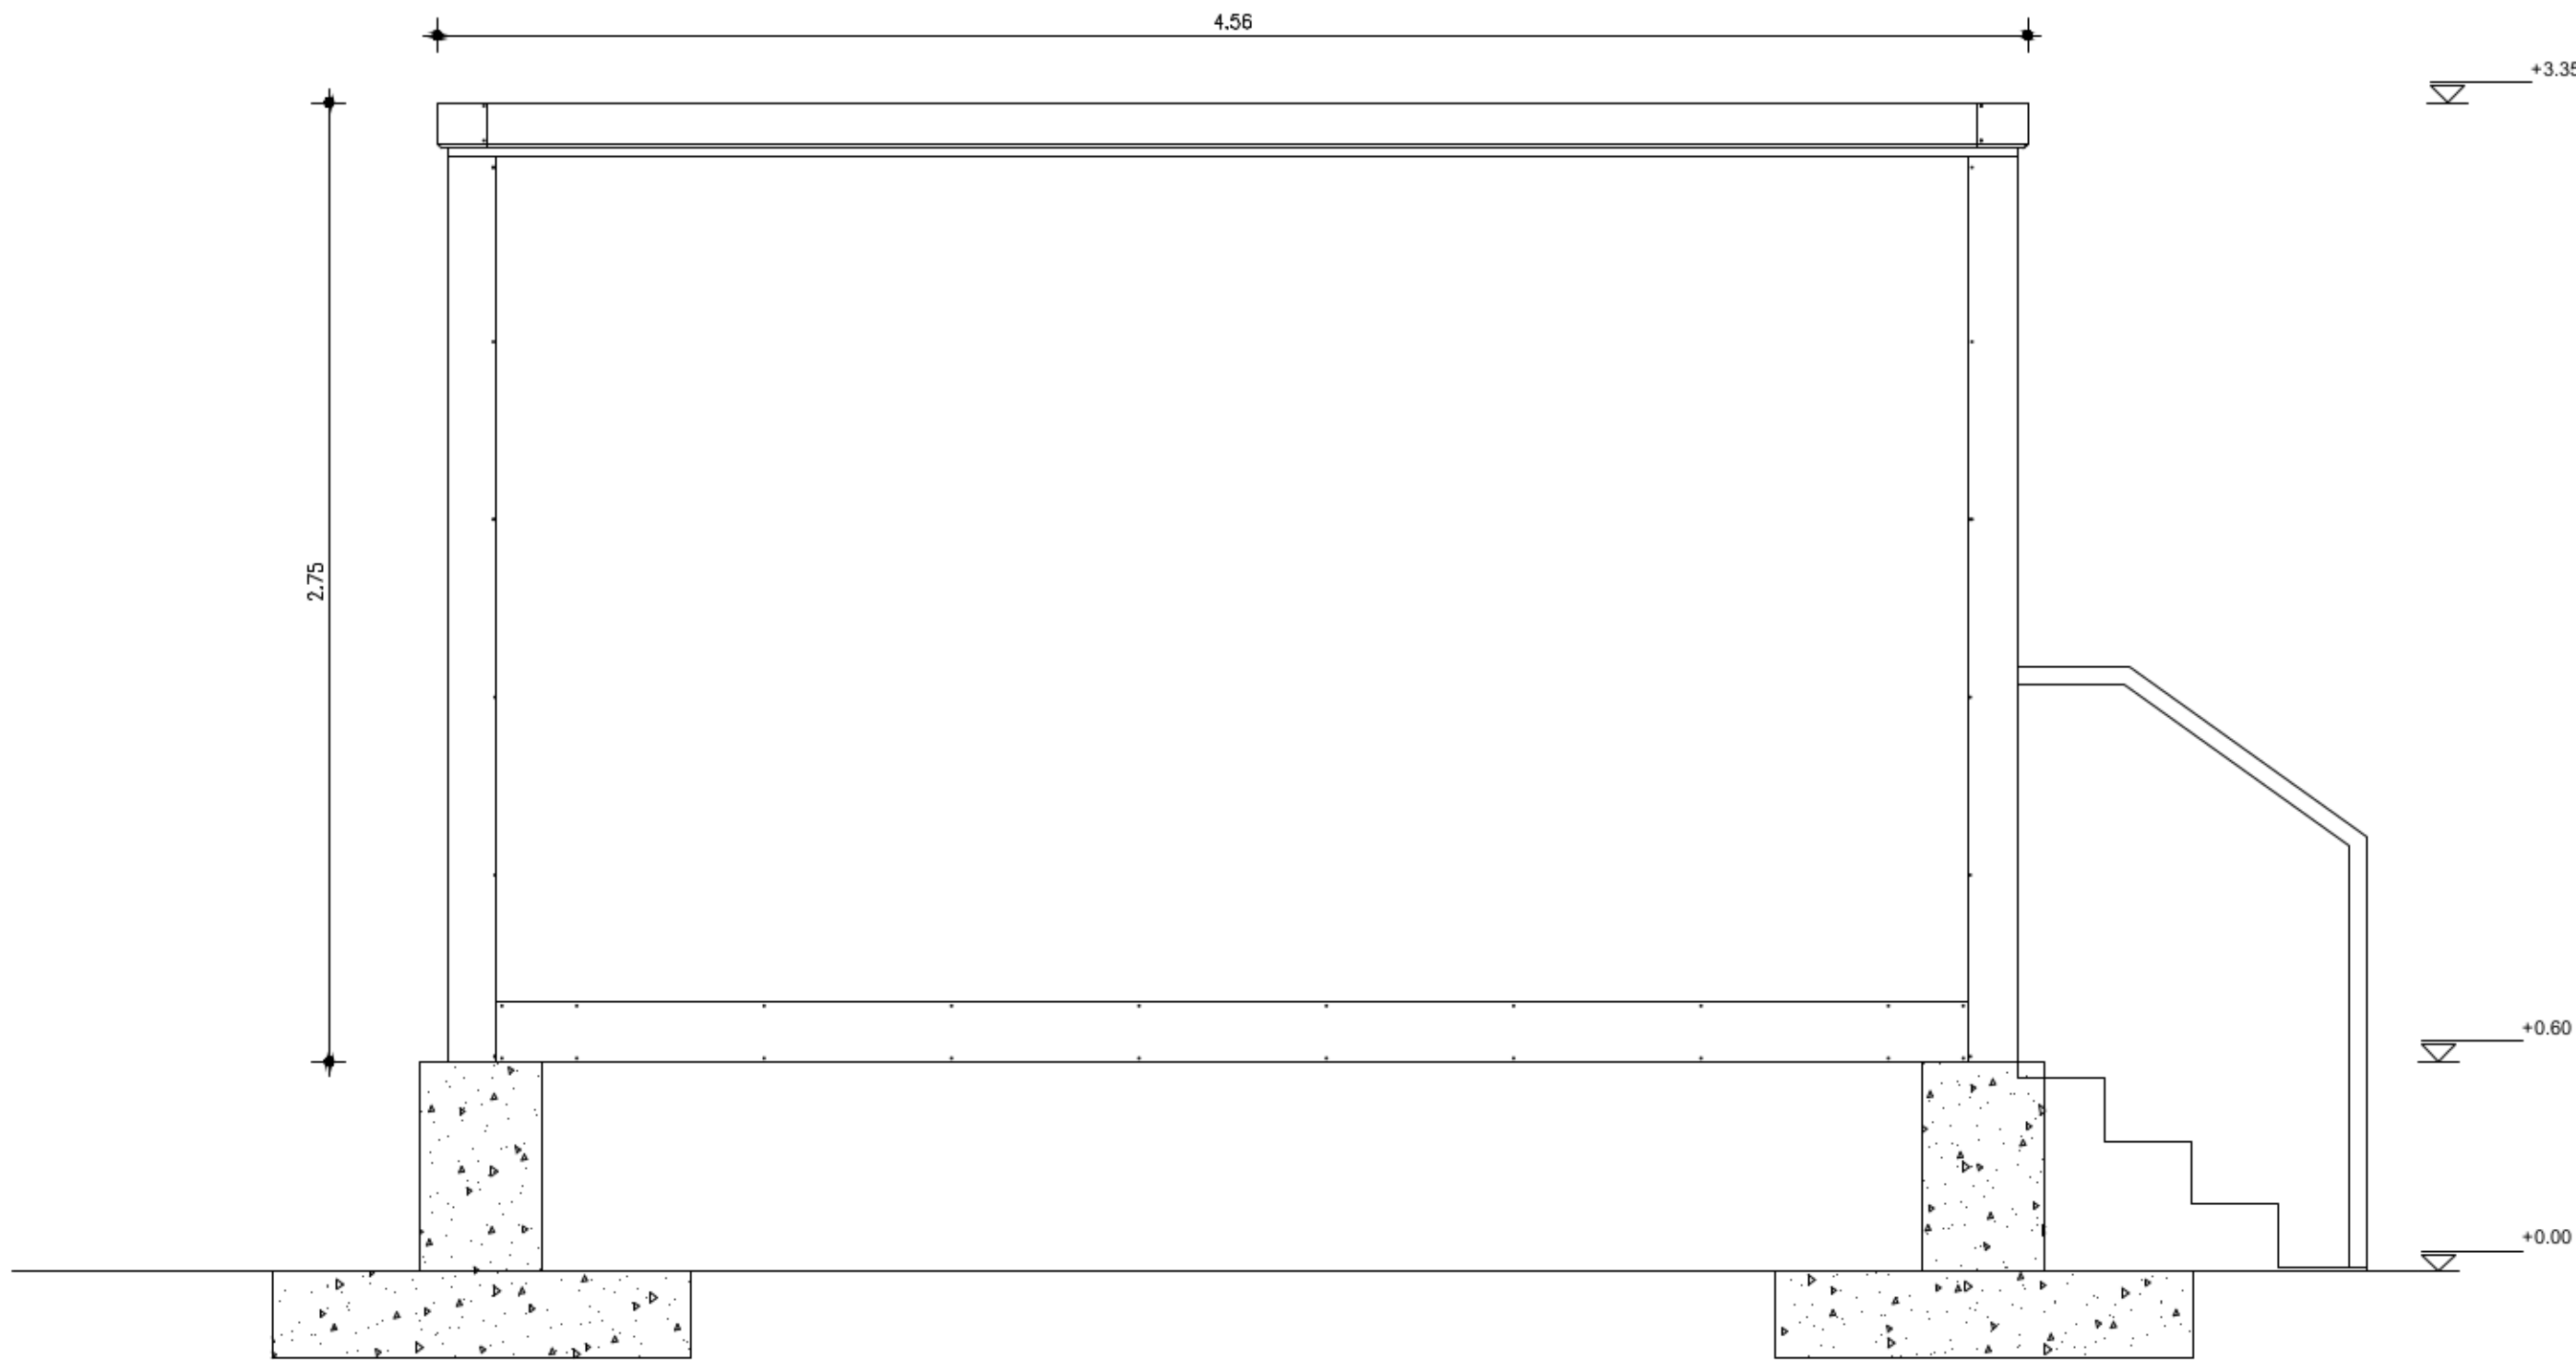


LV SWITCH FRONT VIEW

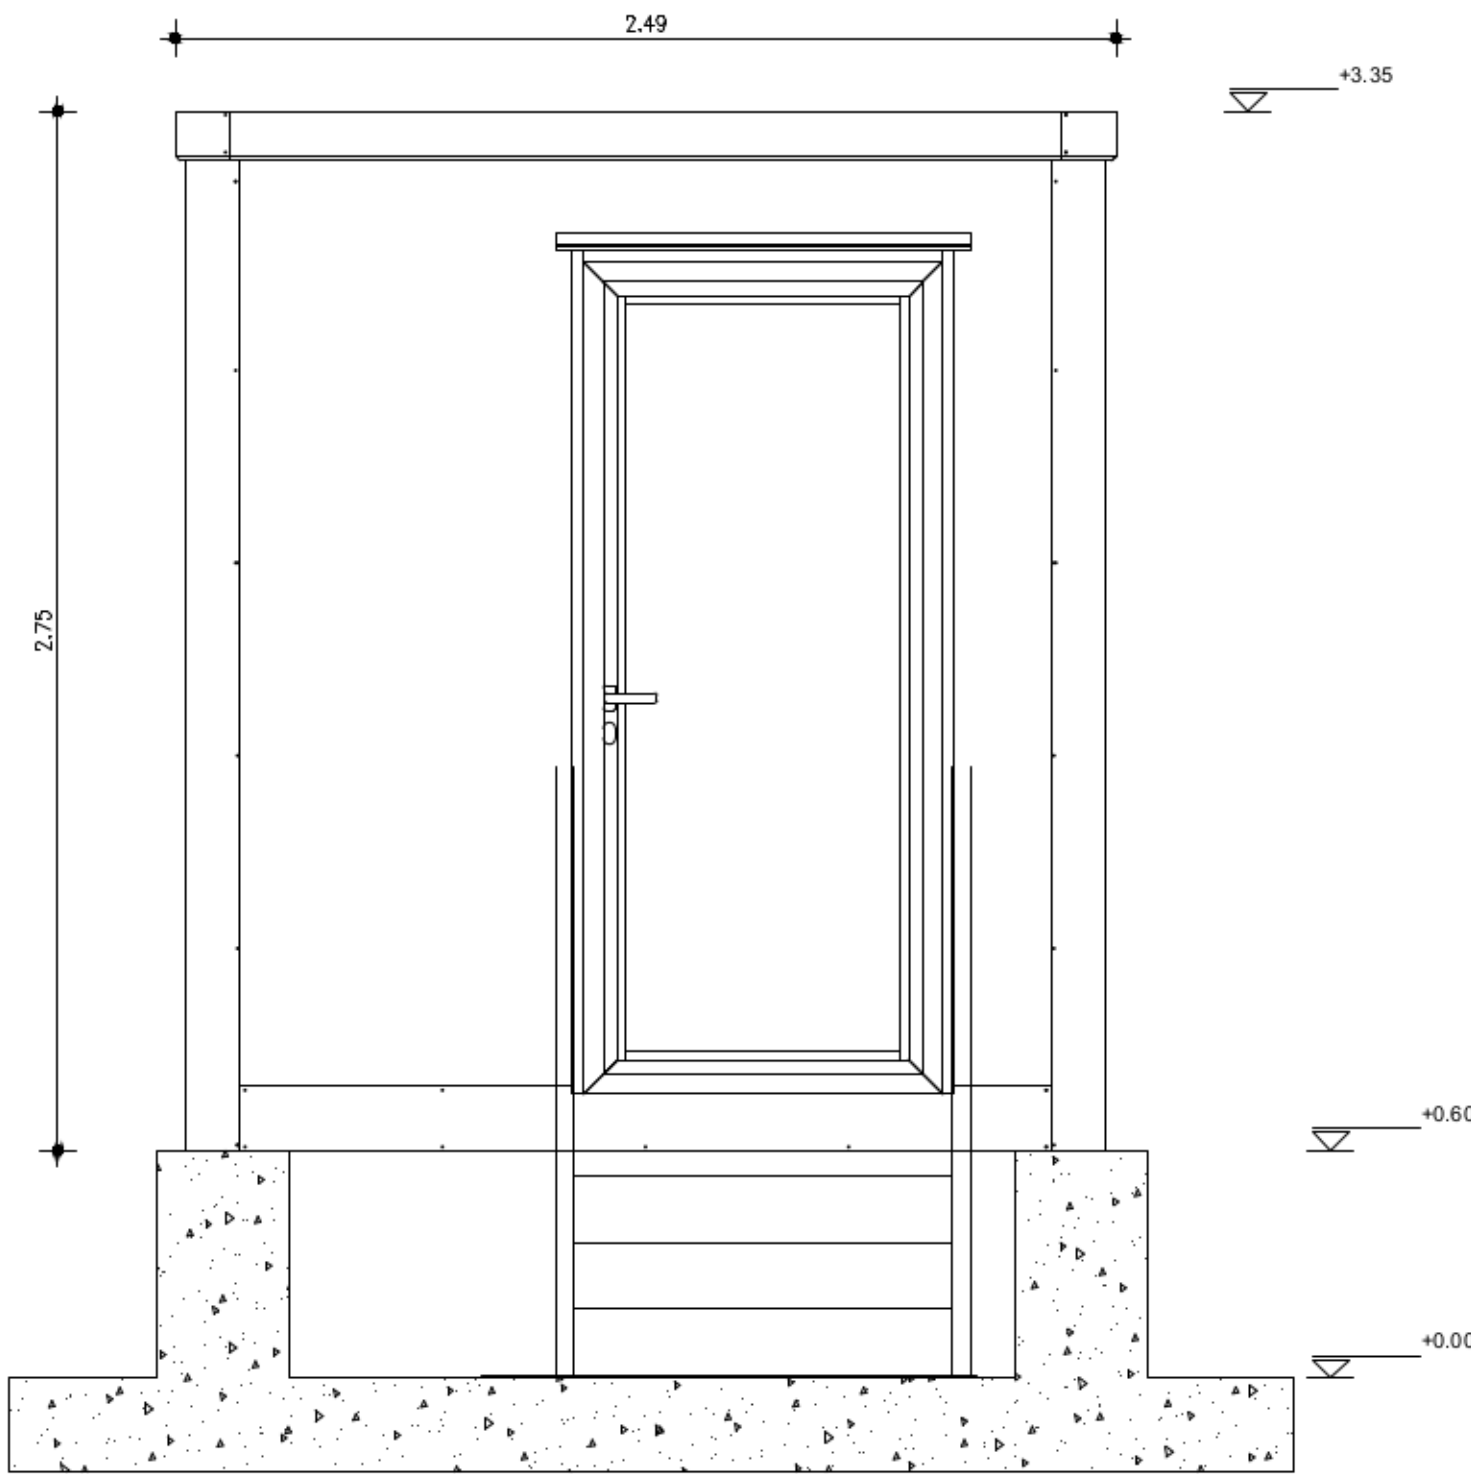

LV SWITCH PLAN VIEW

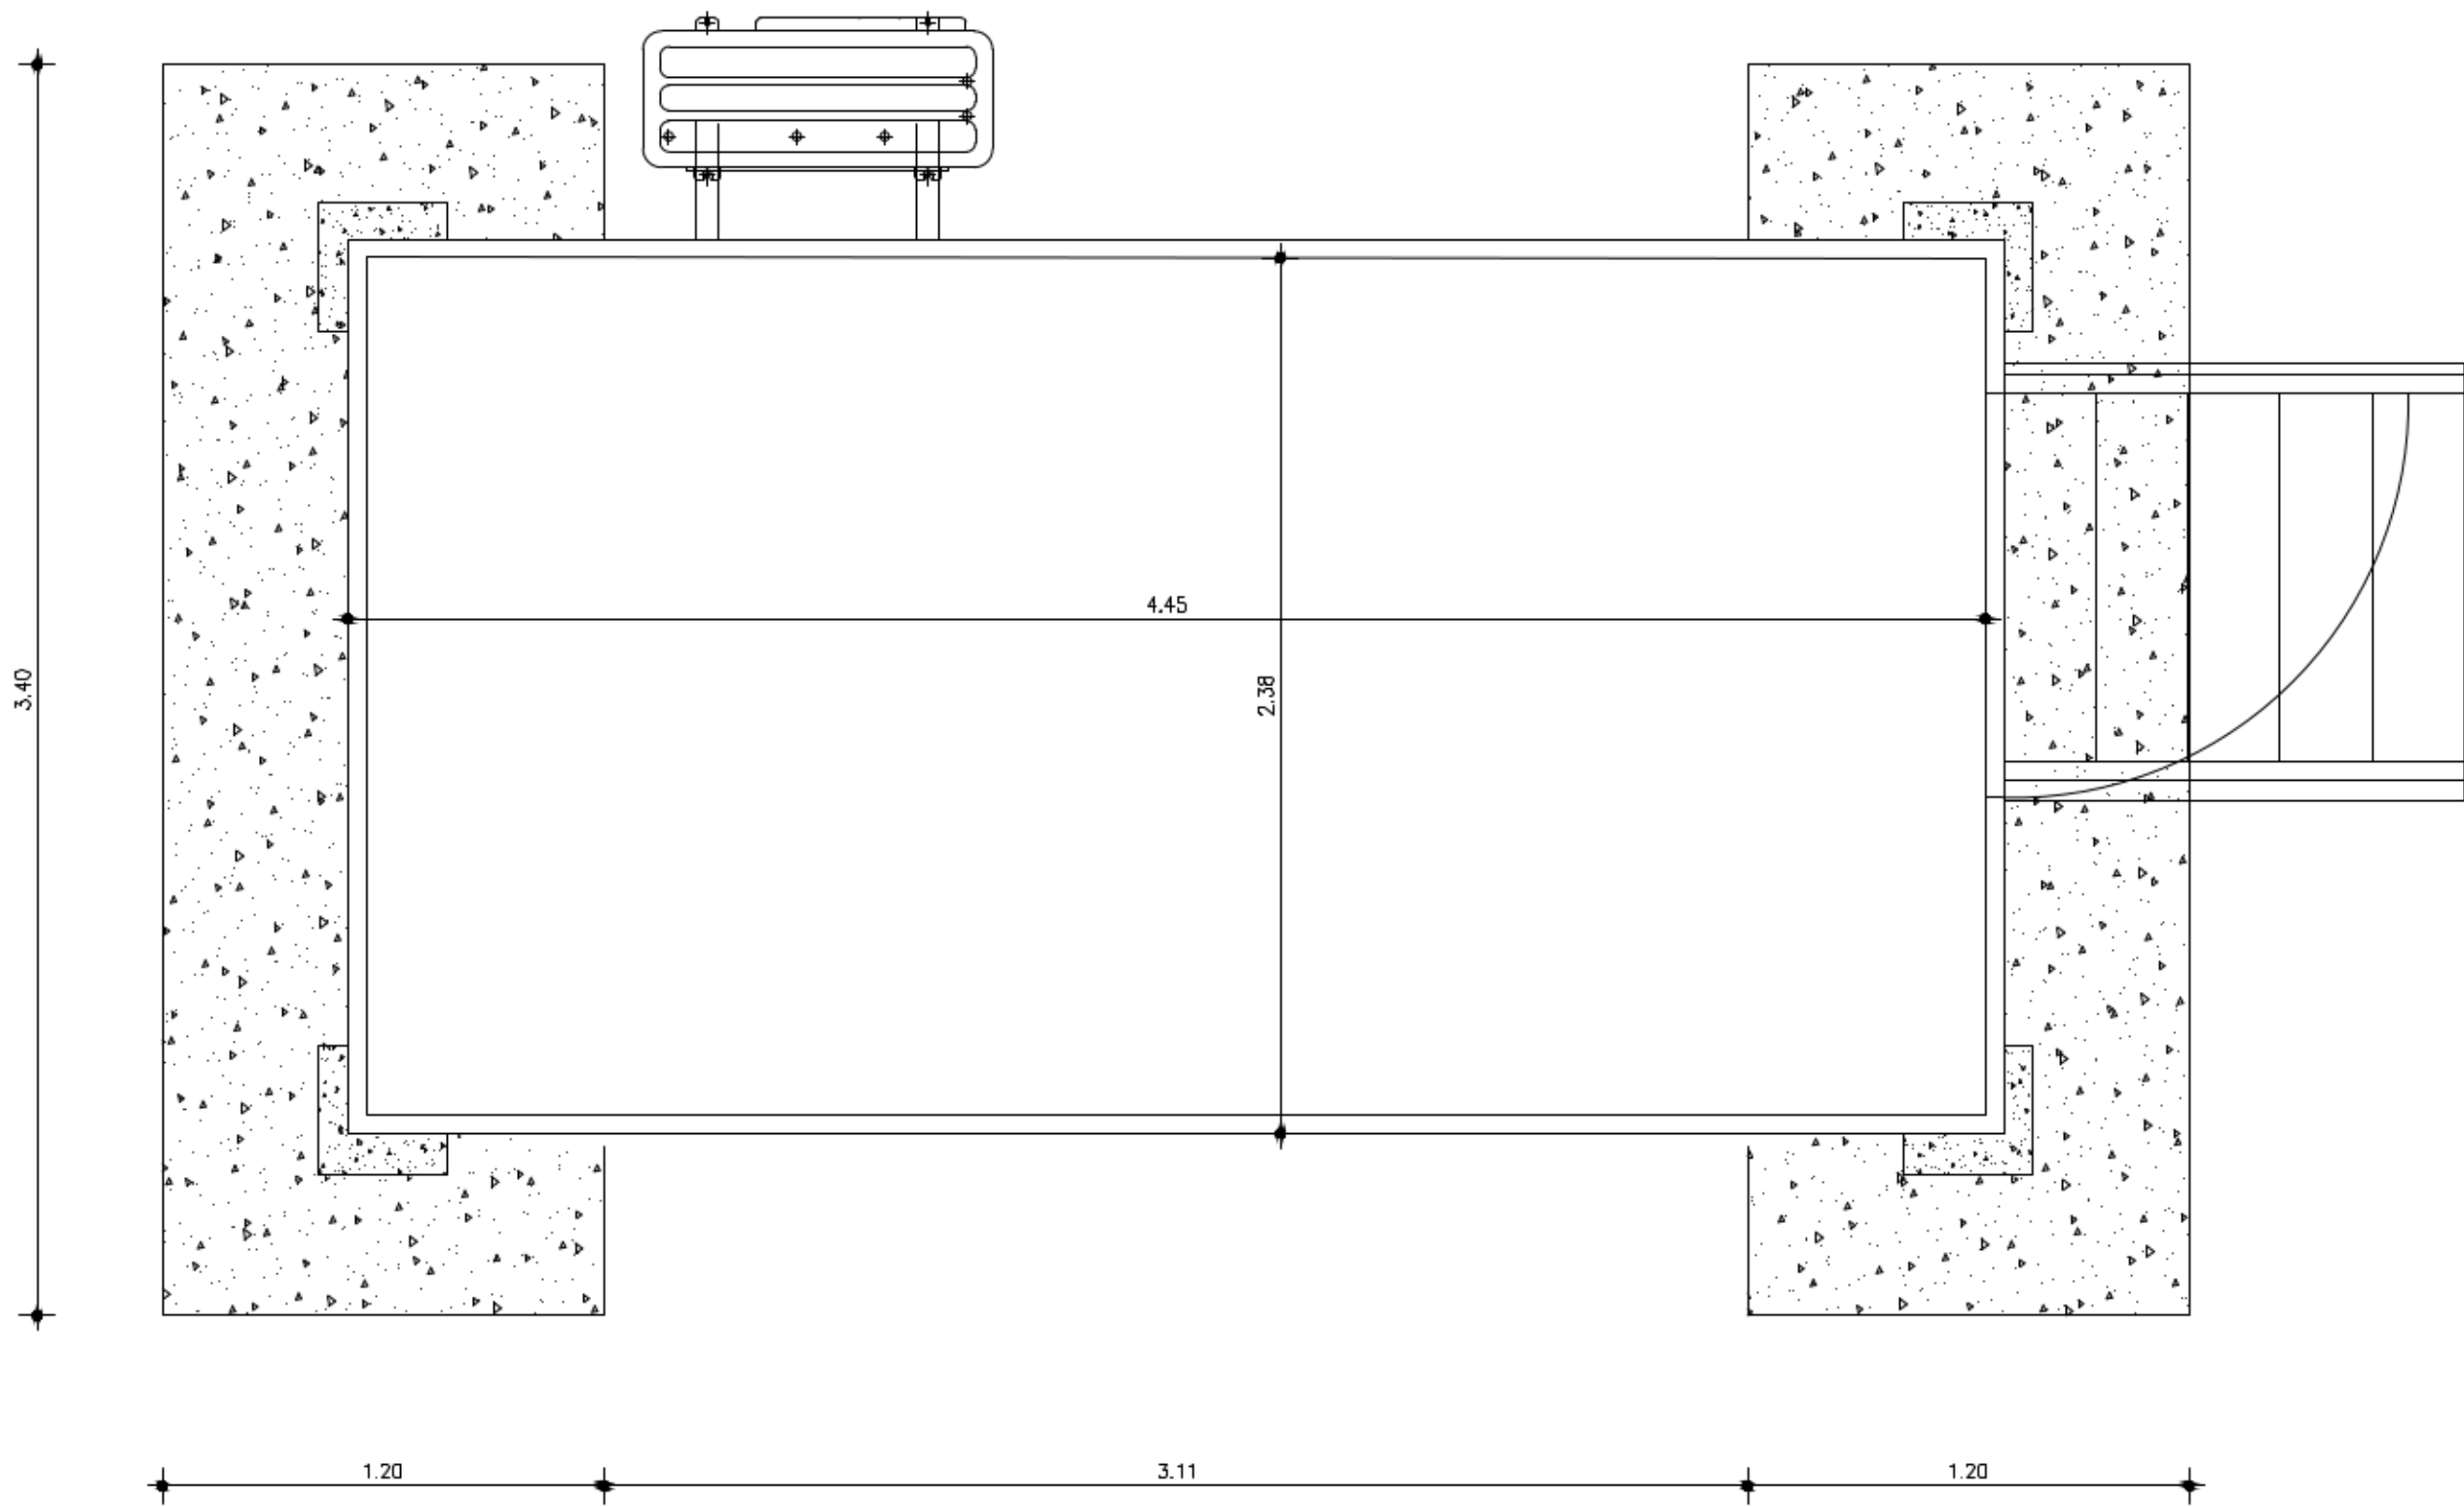

LV SWITCH REAR VIEW

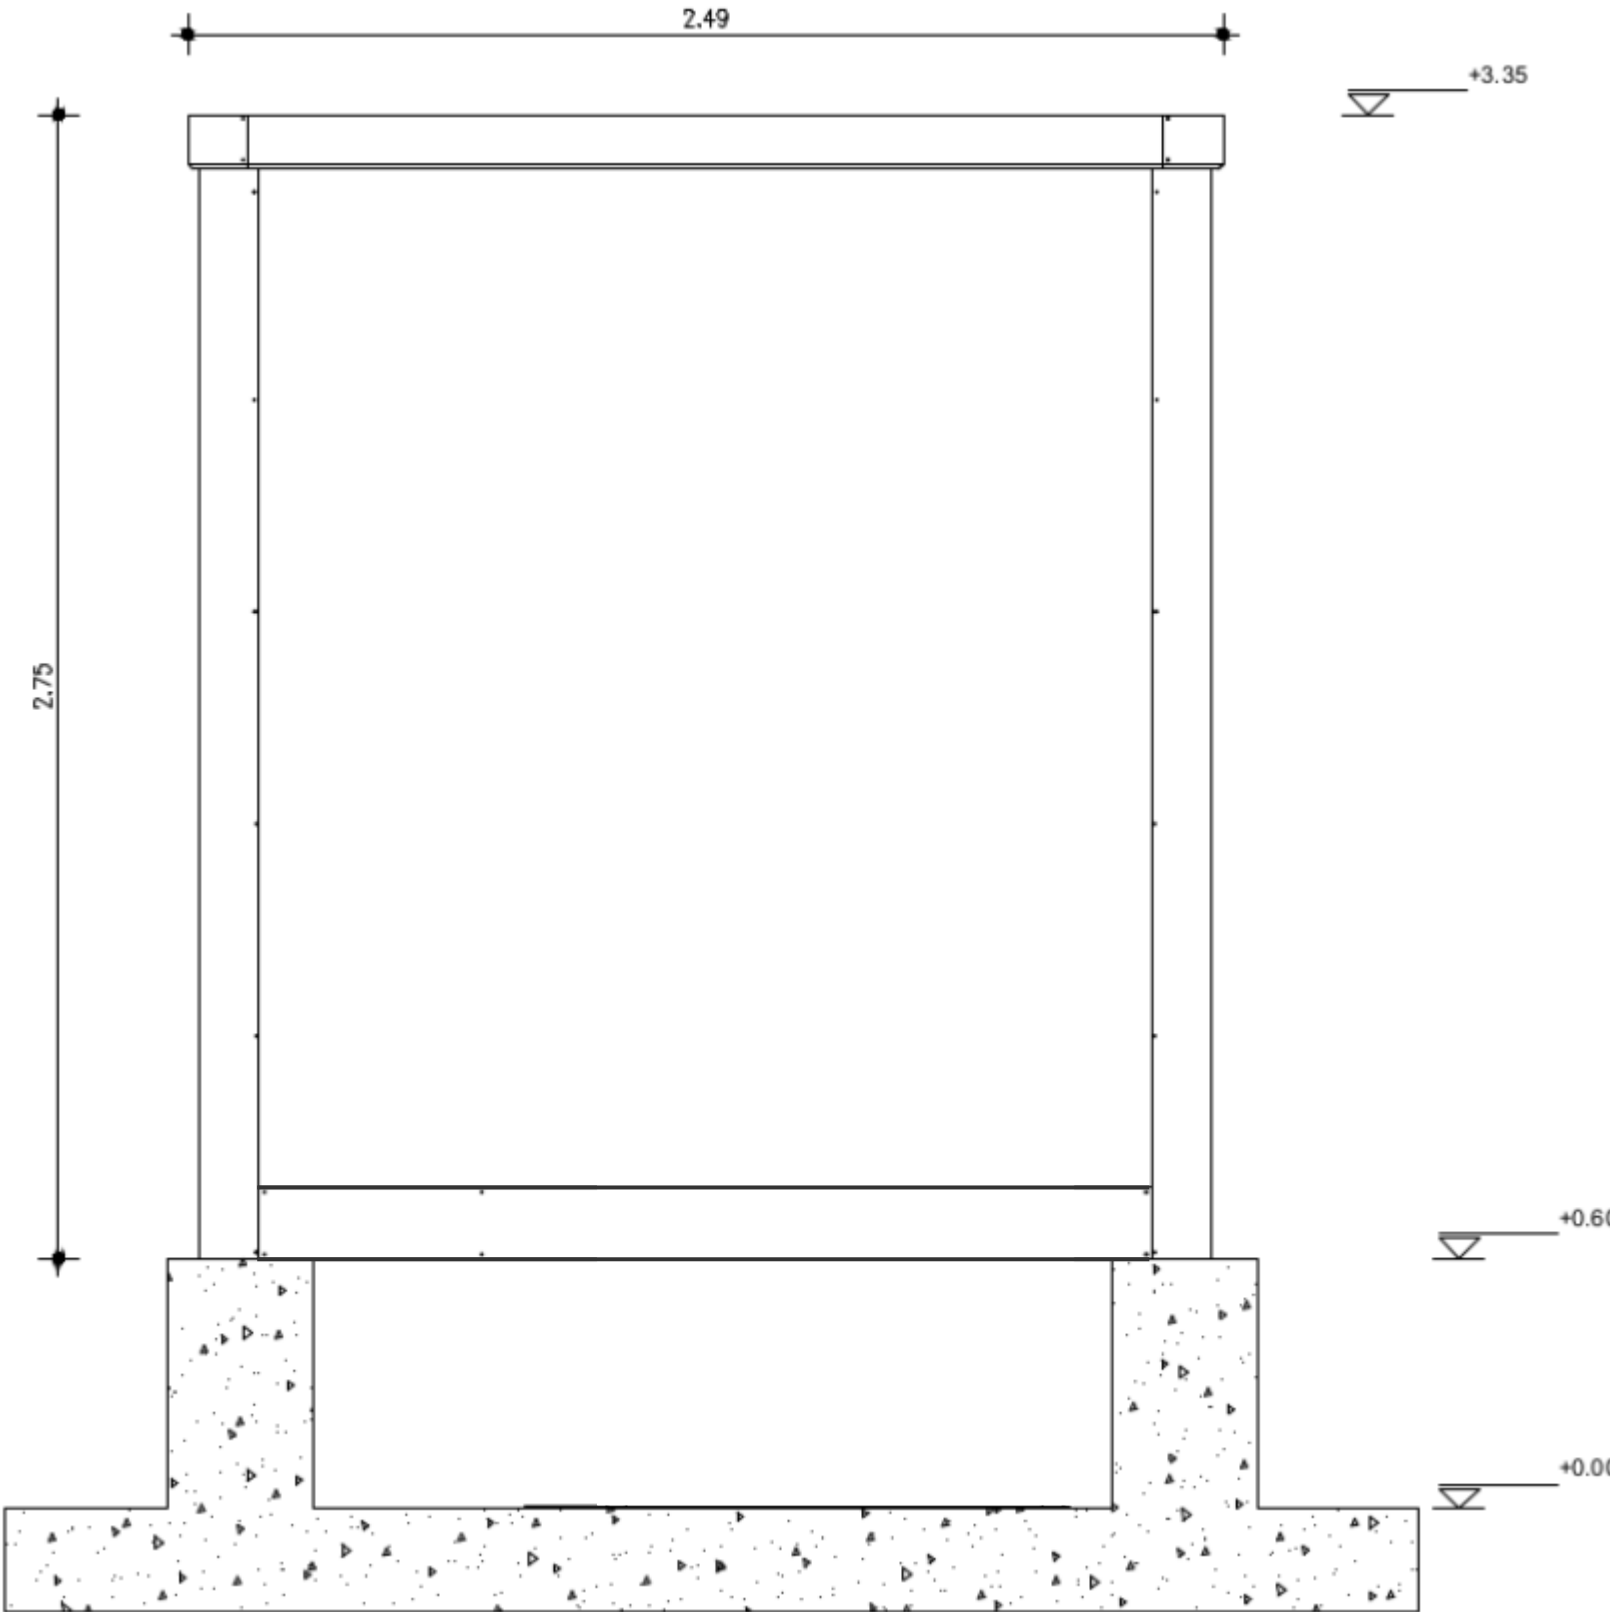

0 1m

Project: Stairfoot

LV room / control room elevation

KKS DWG.No.	DIN A1
METKA-EGN DWG.No.	SCALE 1:20
CLIENT DWG.No.	SHEET 1 OF 1