



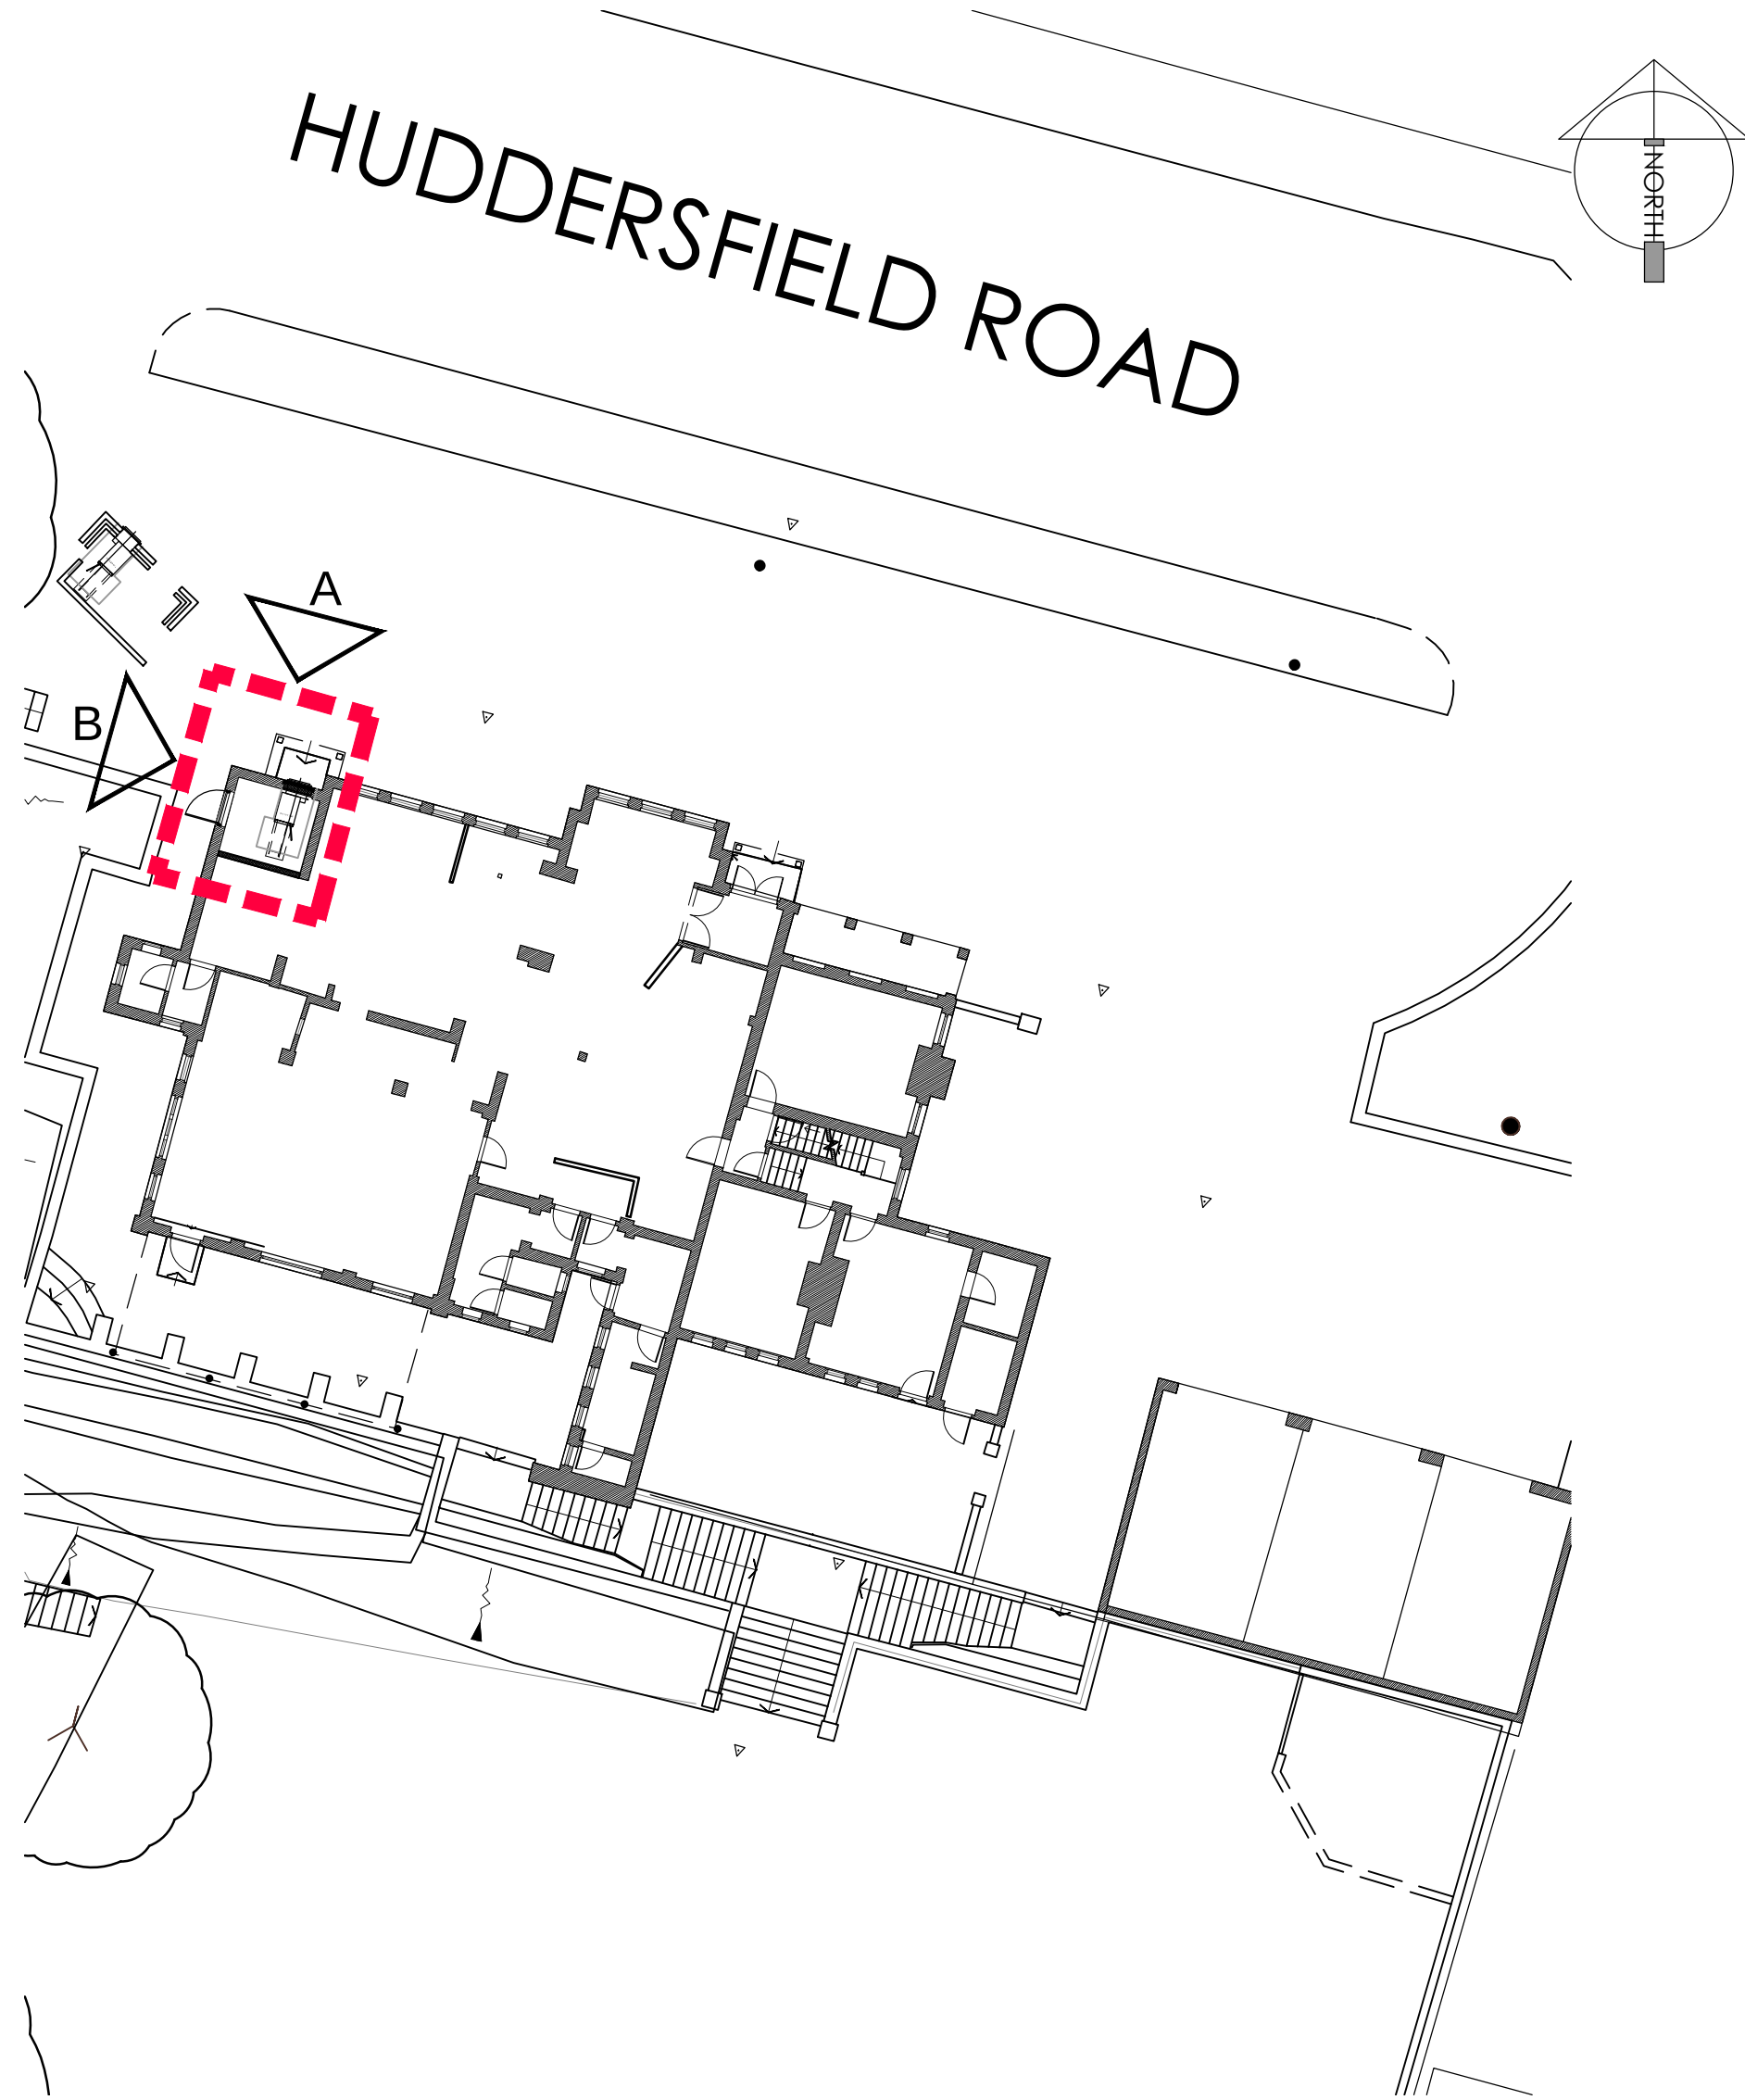


PROPOSED BUILDING PLAN
SCALE 1:200

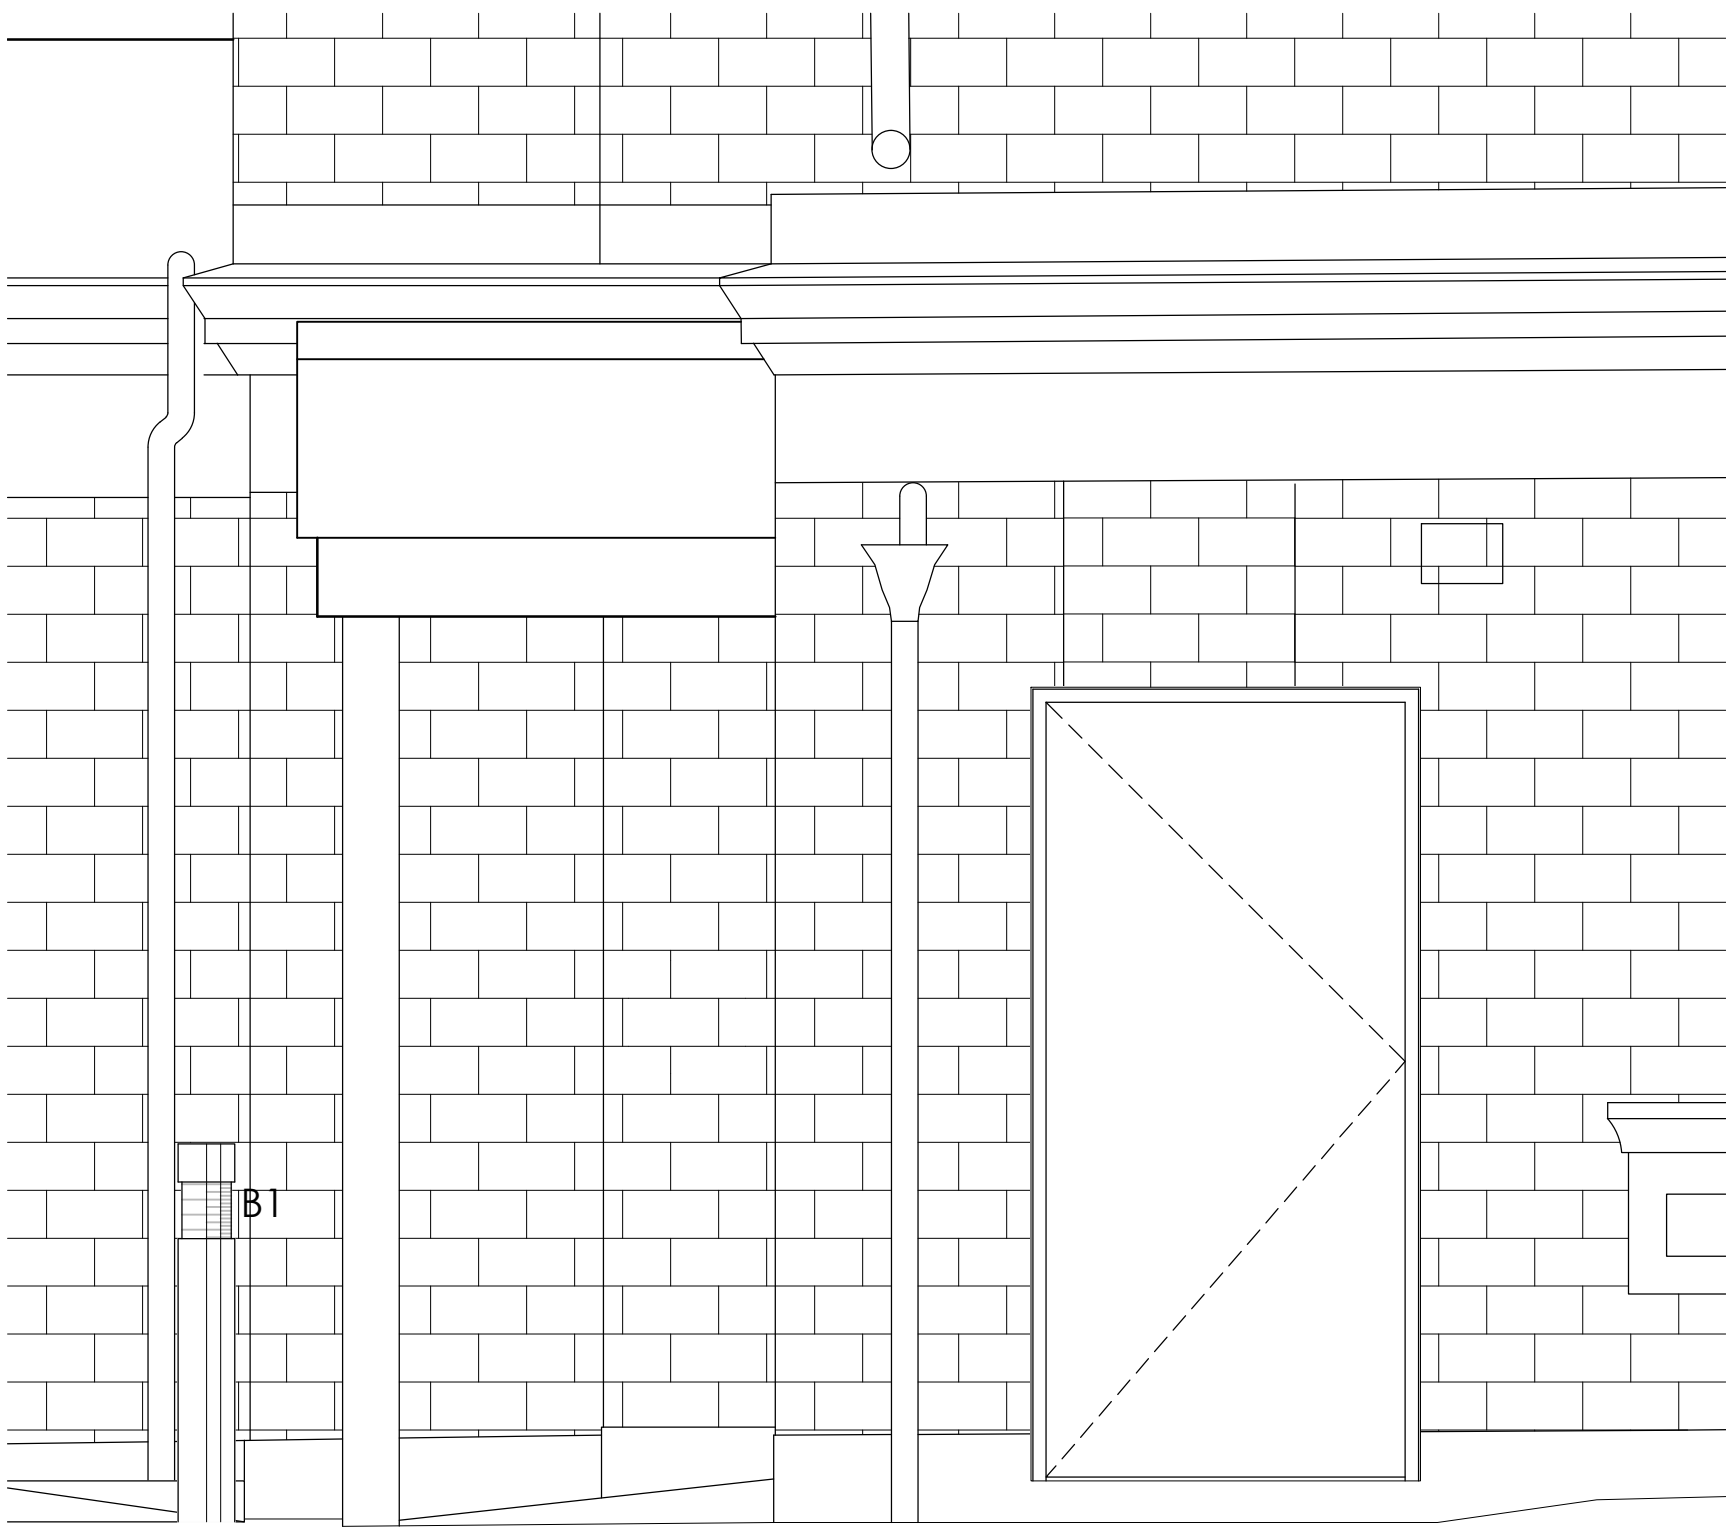

PROPOSED ELEVATION A - FRONT
SCALE 1:20




PROPOSED ELEVATION B - SIDE
SCALE 1:20

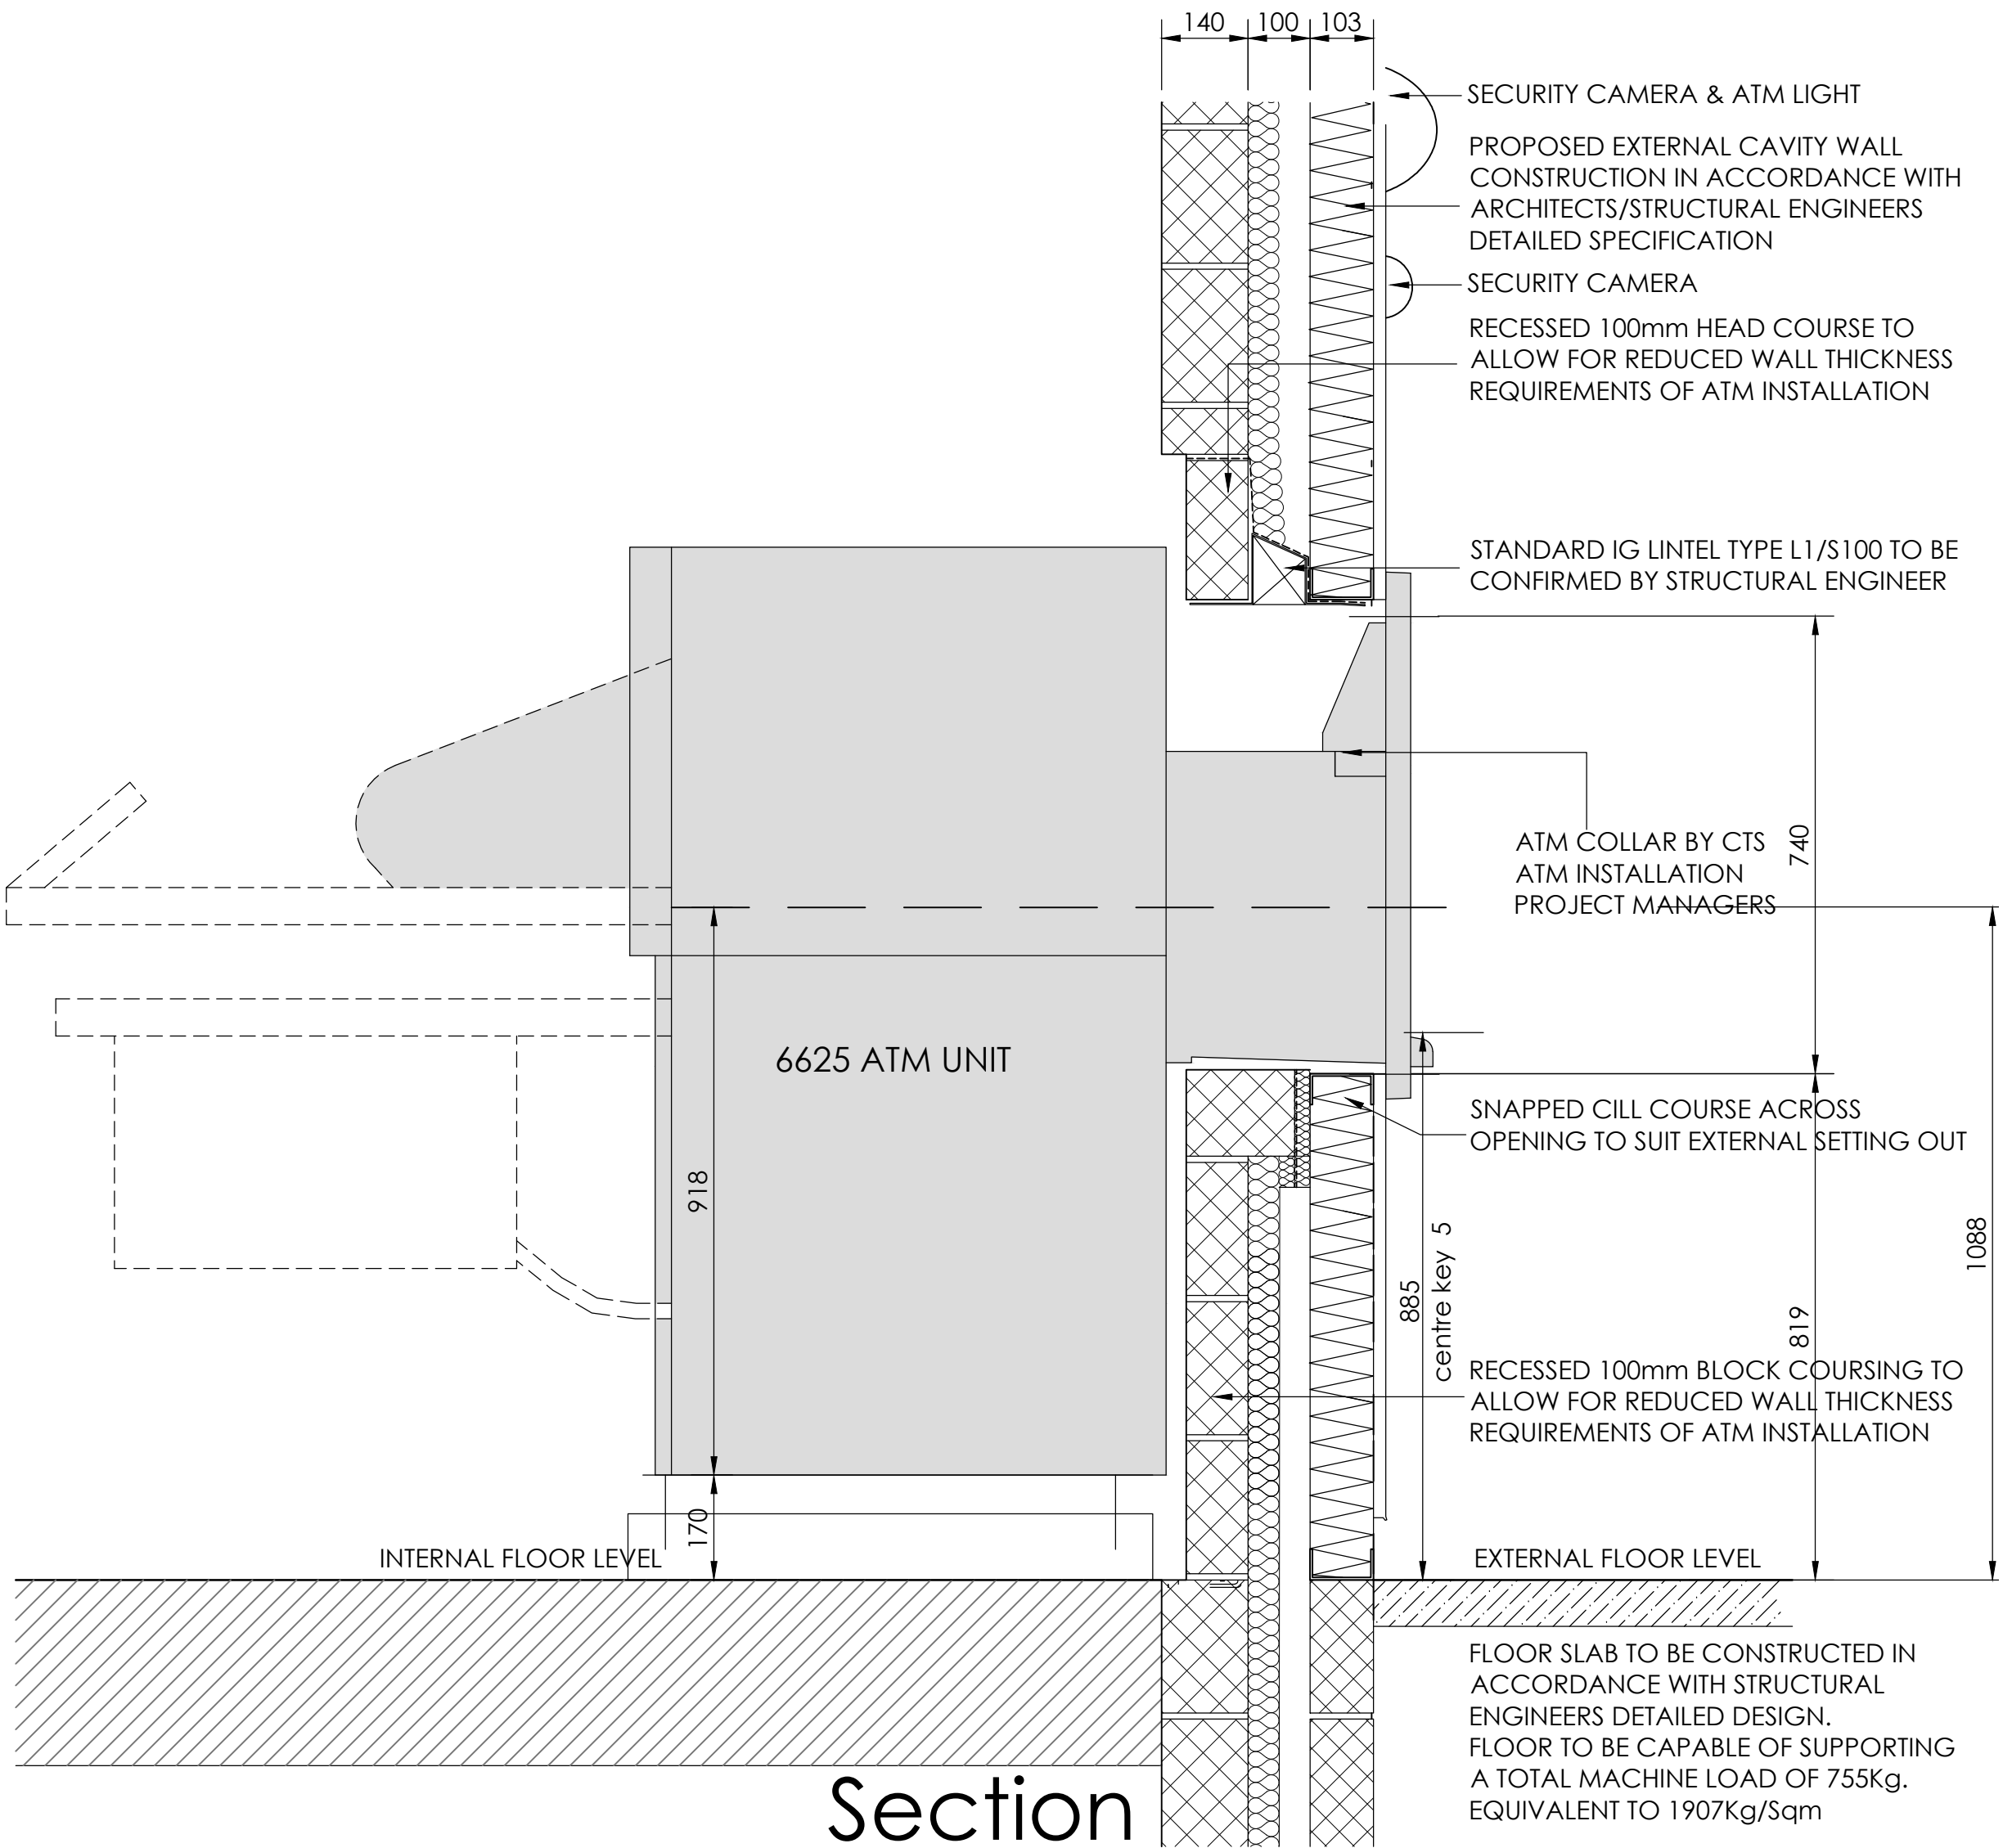

PROPOSED SECTION
SCALE 1:10

Section

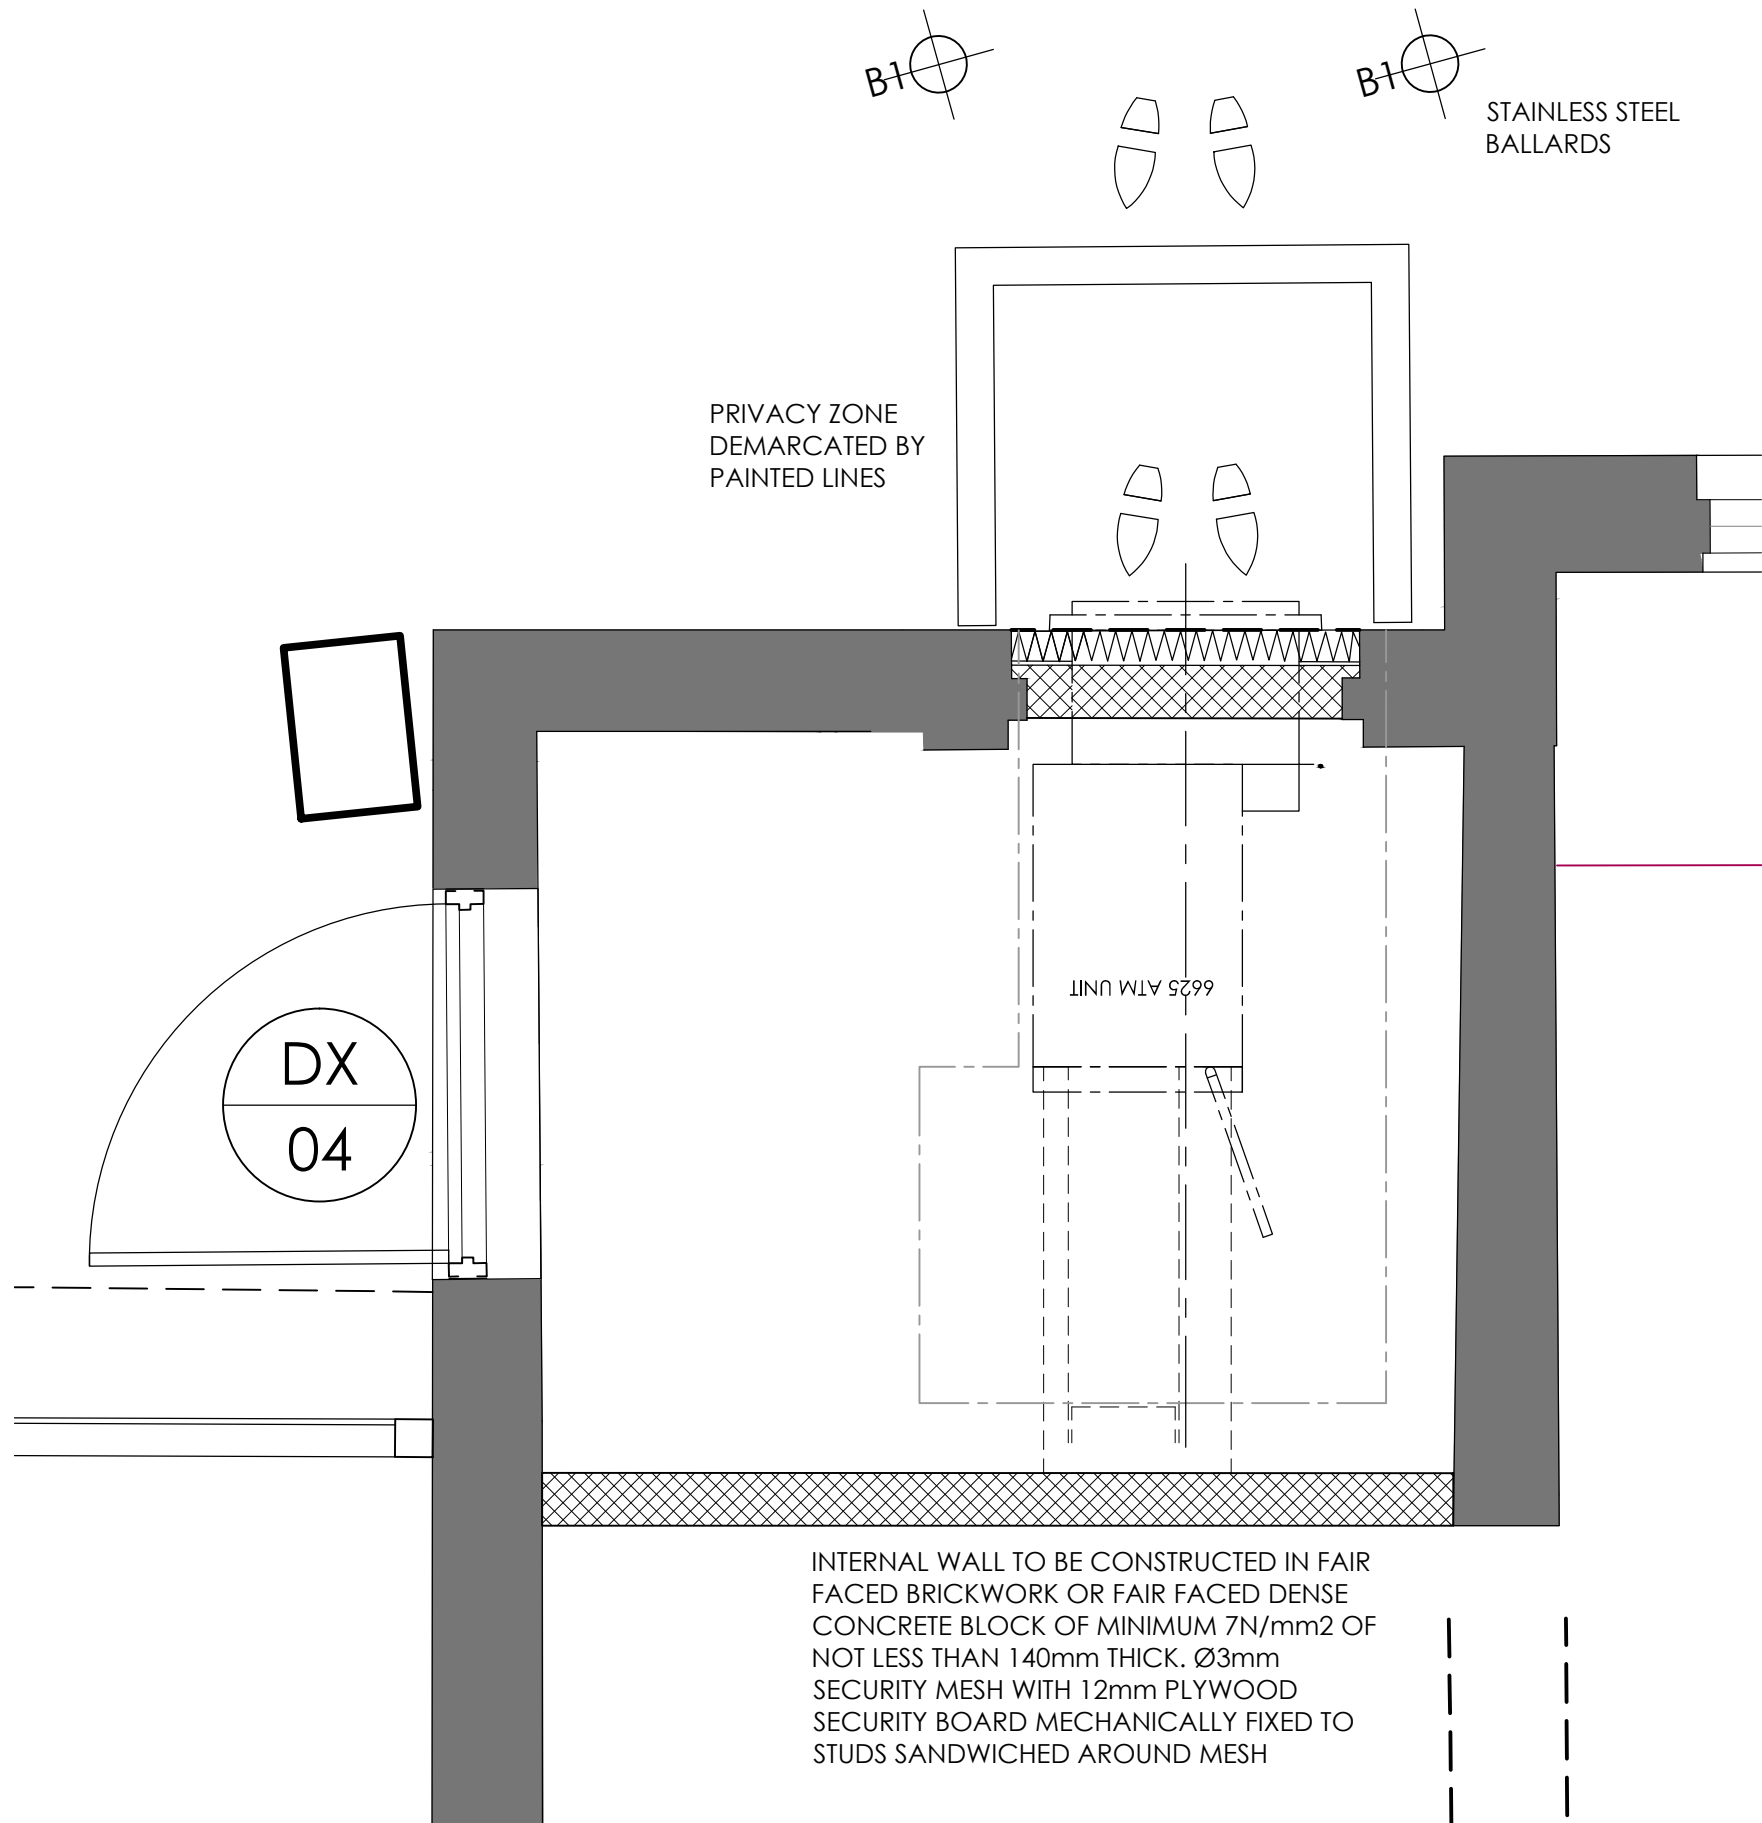

PROPOSED EXTRACT PLAN OF ATM ROOM
SCALE 1:20

SCHEDULE OF MATERIALS AND PROPOSALS

6625 ATM MACHINE TO BE INSTALLED THROUGH RENDERED BLOCKWORK WALL, PAINT FINISHED COLOUR DUSTY GREY TO RAL7037. ATM UNIT TO INCLUDE ALL SECURITY NOTICES, EXTERNAL LIGHTING AND SECURITY CAMERA. ALL ADVERTISEMENT DETAILS SHOWN FOR ILLUSTRATIVE PURPOSES ONLY AND SUBJECT TO SEPERATE ADVERTISMENT CONSENT APPLICATIONS.

A. 30.05.12
North Point Added
Revision:

MED
By Approved

FOR PLANNING PURPOSES



Project:
THE WILTHORPE PH
HUDDERSFIELD ROAD, BARNSELY
Drawing Title:
PROPOSED ATM &
BOLLARDS APPLICATION

Scale:	Date:	Drawn:	Checked:
VARIES@A1	17.05.12	MED	DJF
Project No:	Drawing No:	Revision:	
4582	(P)103-2	A	