
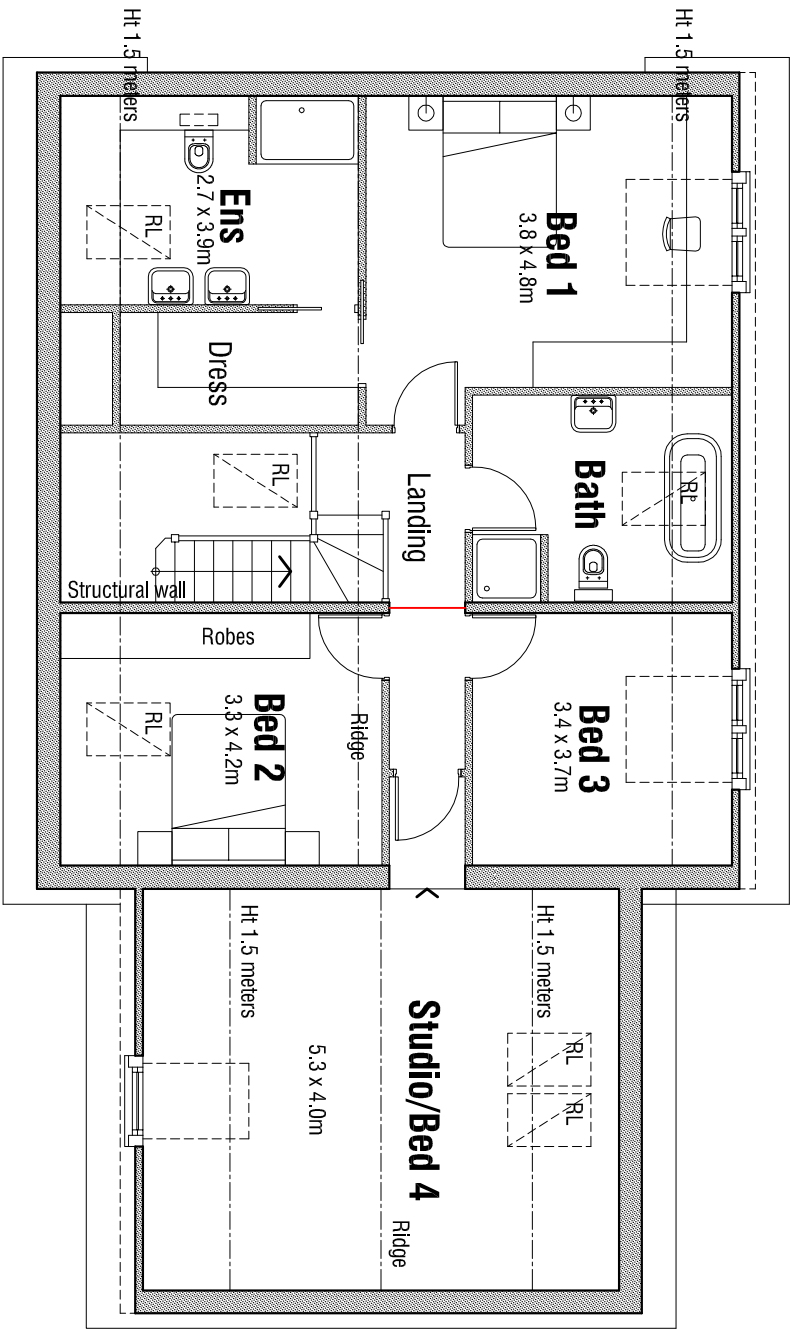
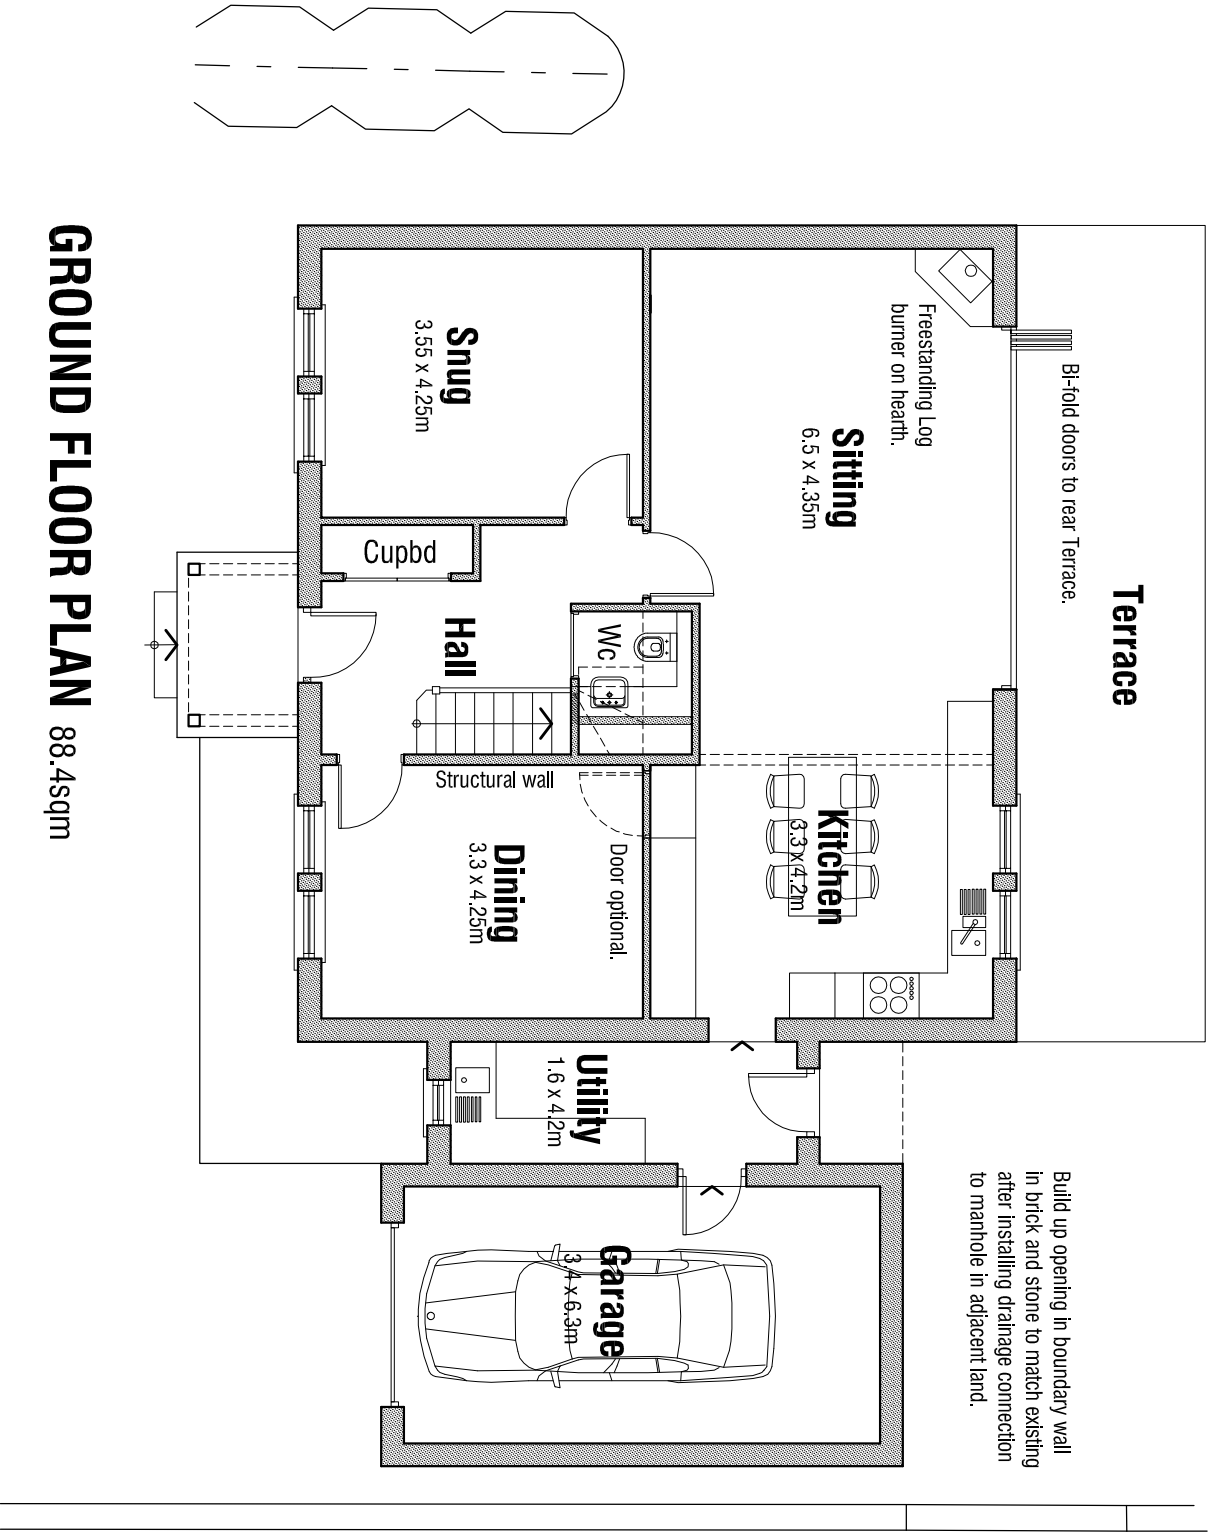
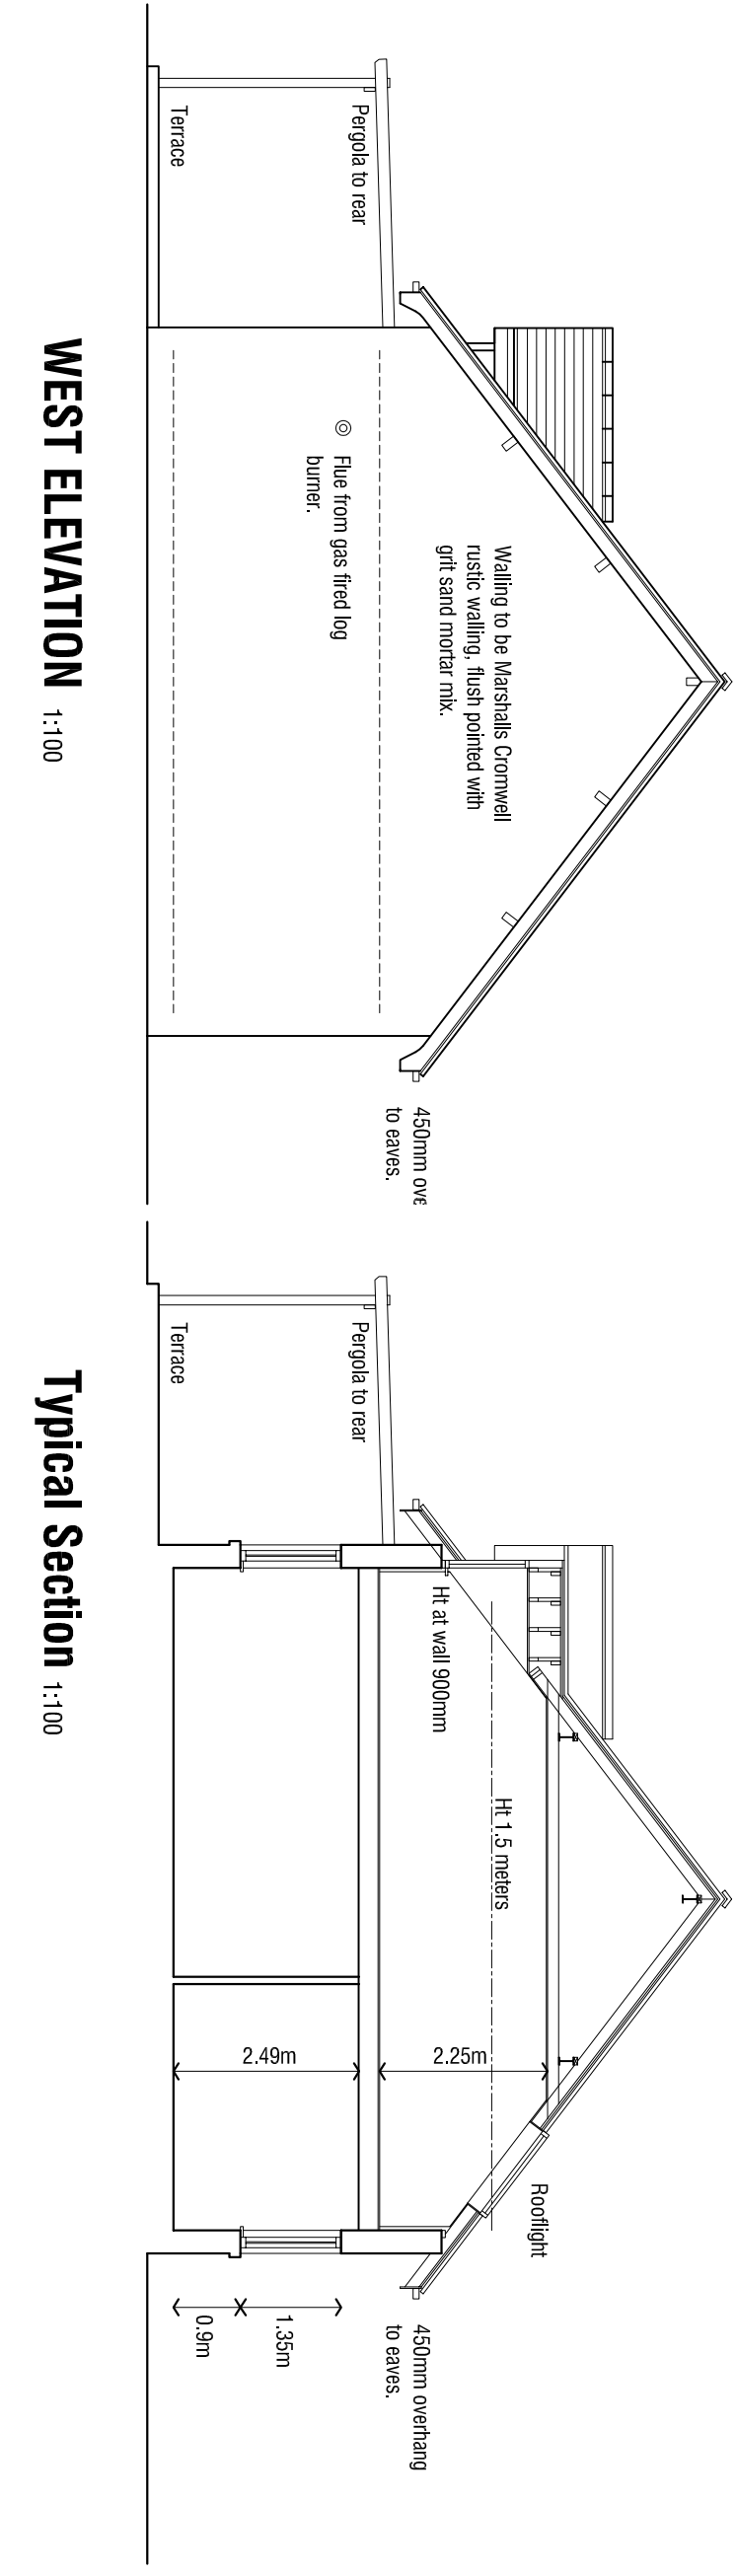
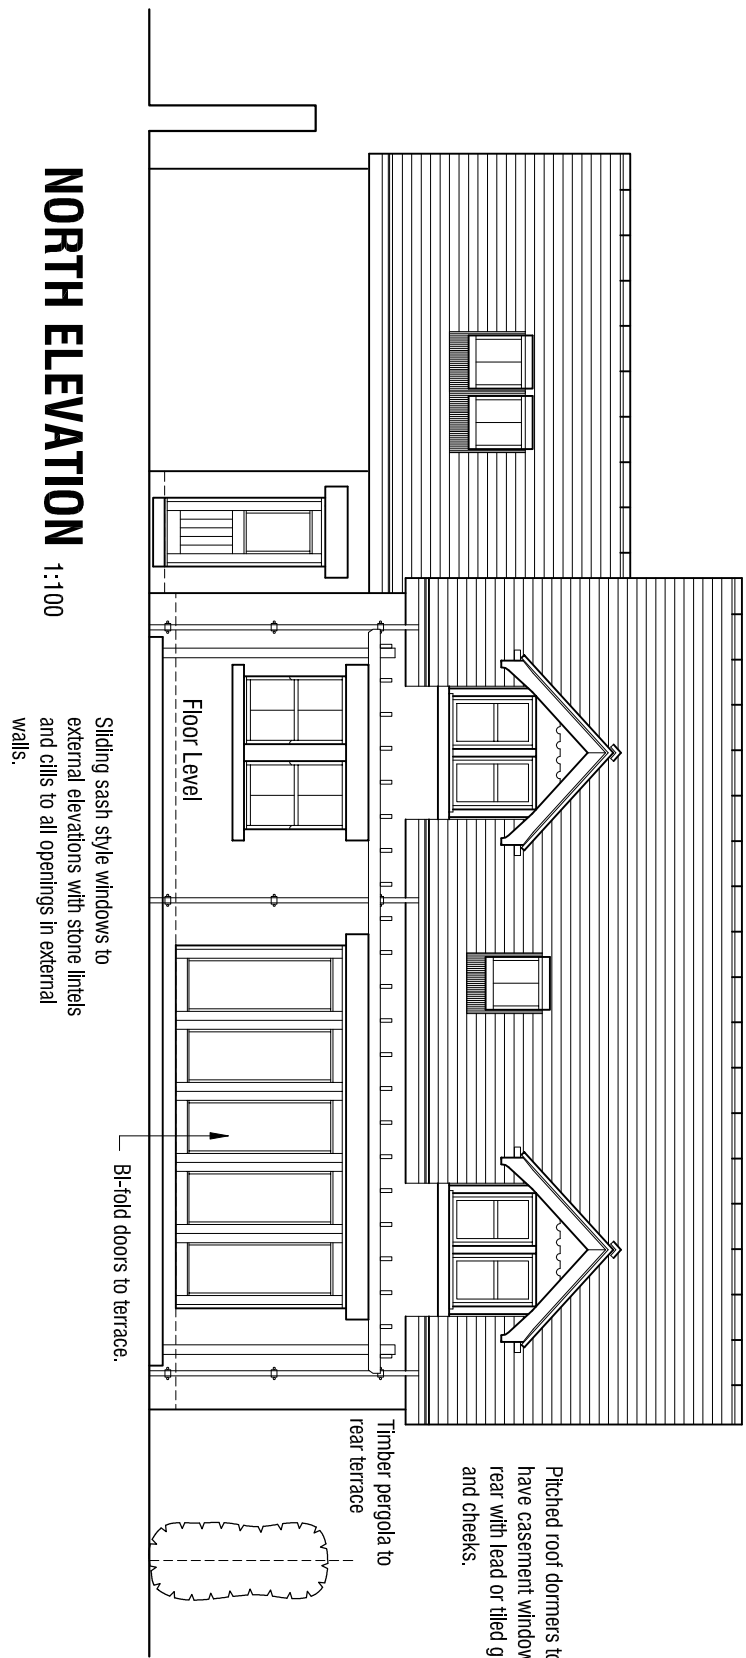
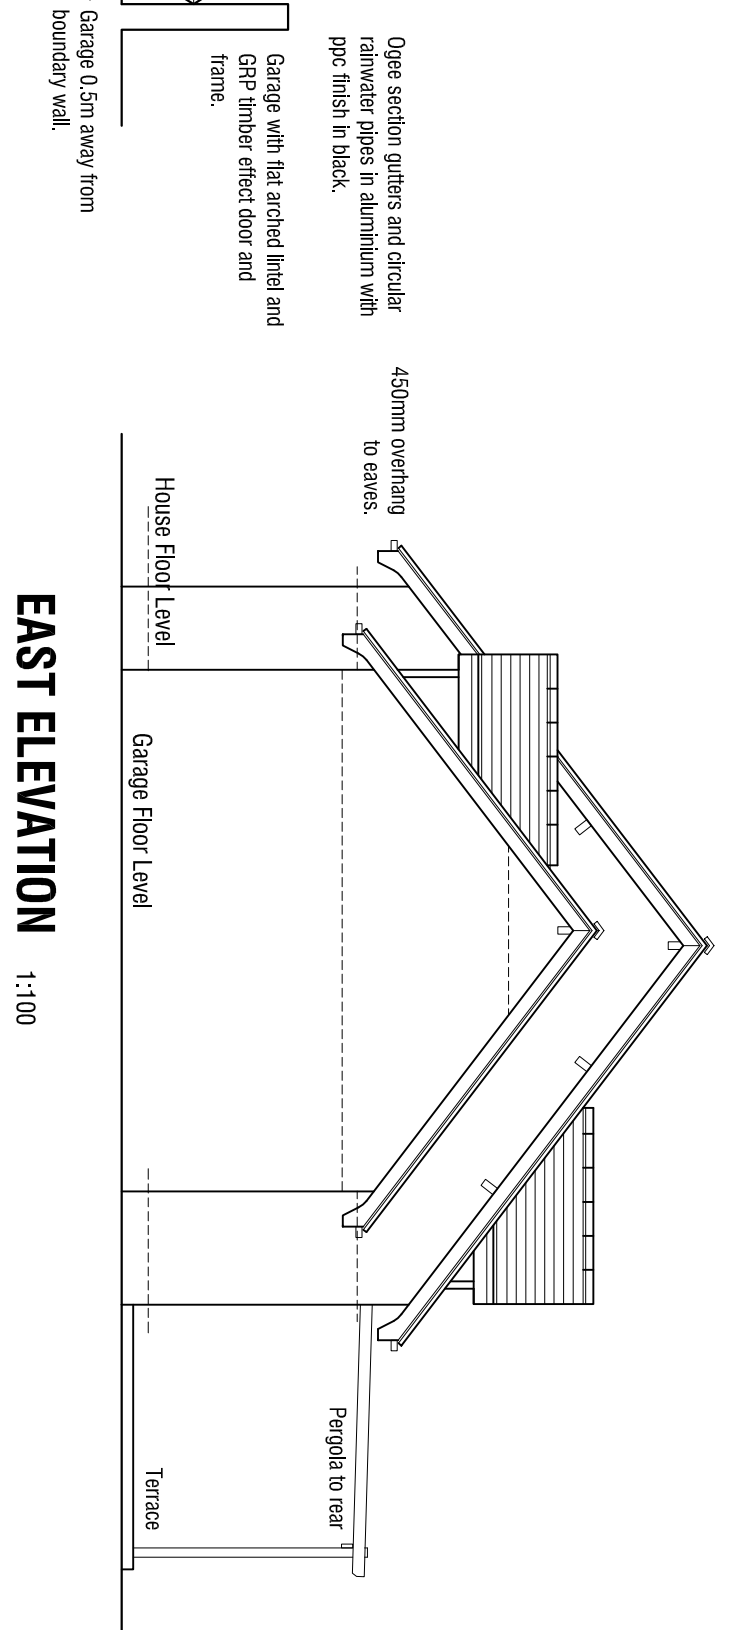


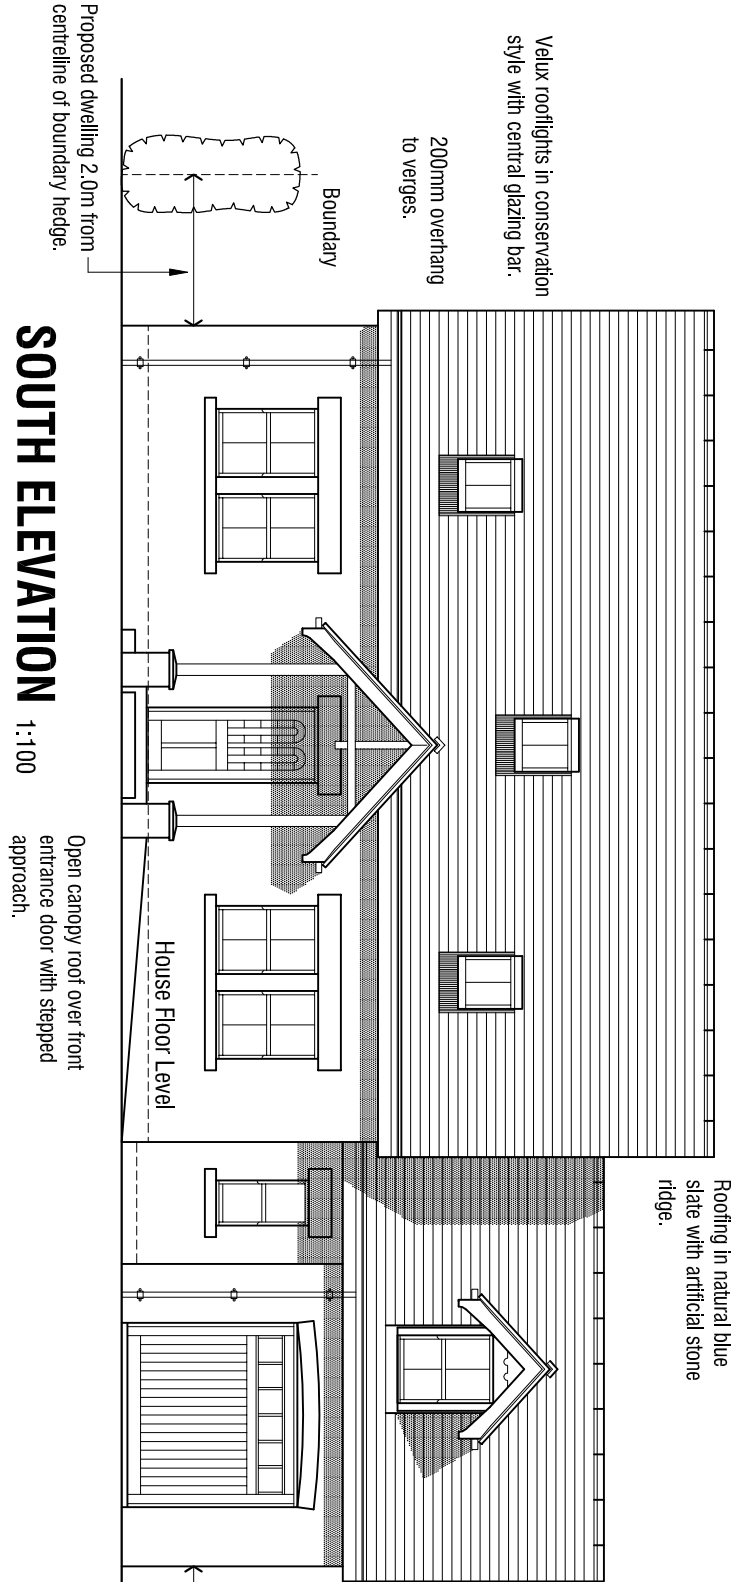

LAND ADJ FAIRFIELD HOUSE

BERNESLAI CLOSE

BARNESLEY

PROPOSALS

PLANS AND ELEVATIONS

mboothdesign

architectural design and building consultants

Fairfield House Barneslai Close
Barnsley S75 2LU
T: 01226 286256
M: 07881698300
E: mboothdesign@btconnect.com

Scale	1:100 @ A2	Drawn	MJB
Date	Oct 2017	Ref.	17.11
Dwg No.	P01	Rev.	B
60mm	120mm	40mm	50mm

Copyright mboothdesign. All dimensions in millimeters unless otherwise stated.
Dimensions for setting out in existing buildings are to be checked and verified on site.