




APPENDIX - LAND
30 JAN 2003
 PARISH OF WOMBWELL COUNCIL

P.W. Innes
M. Sultan

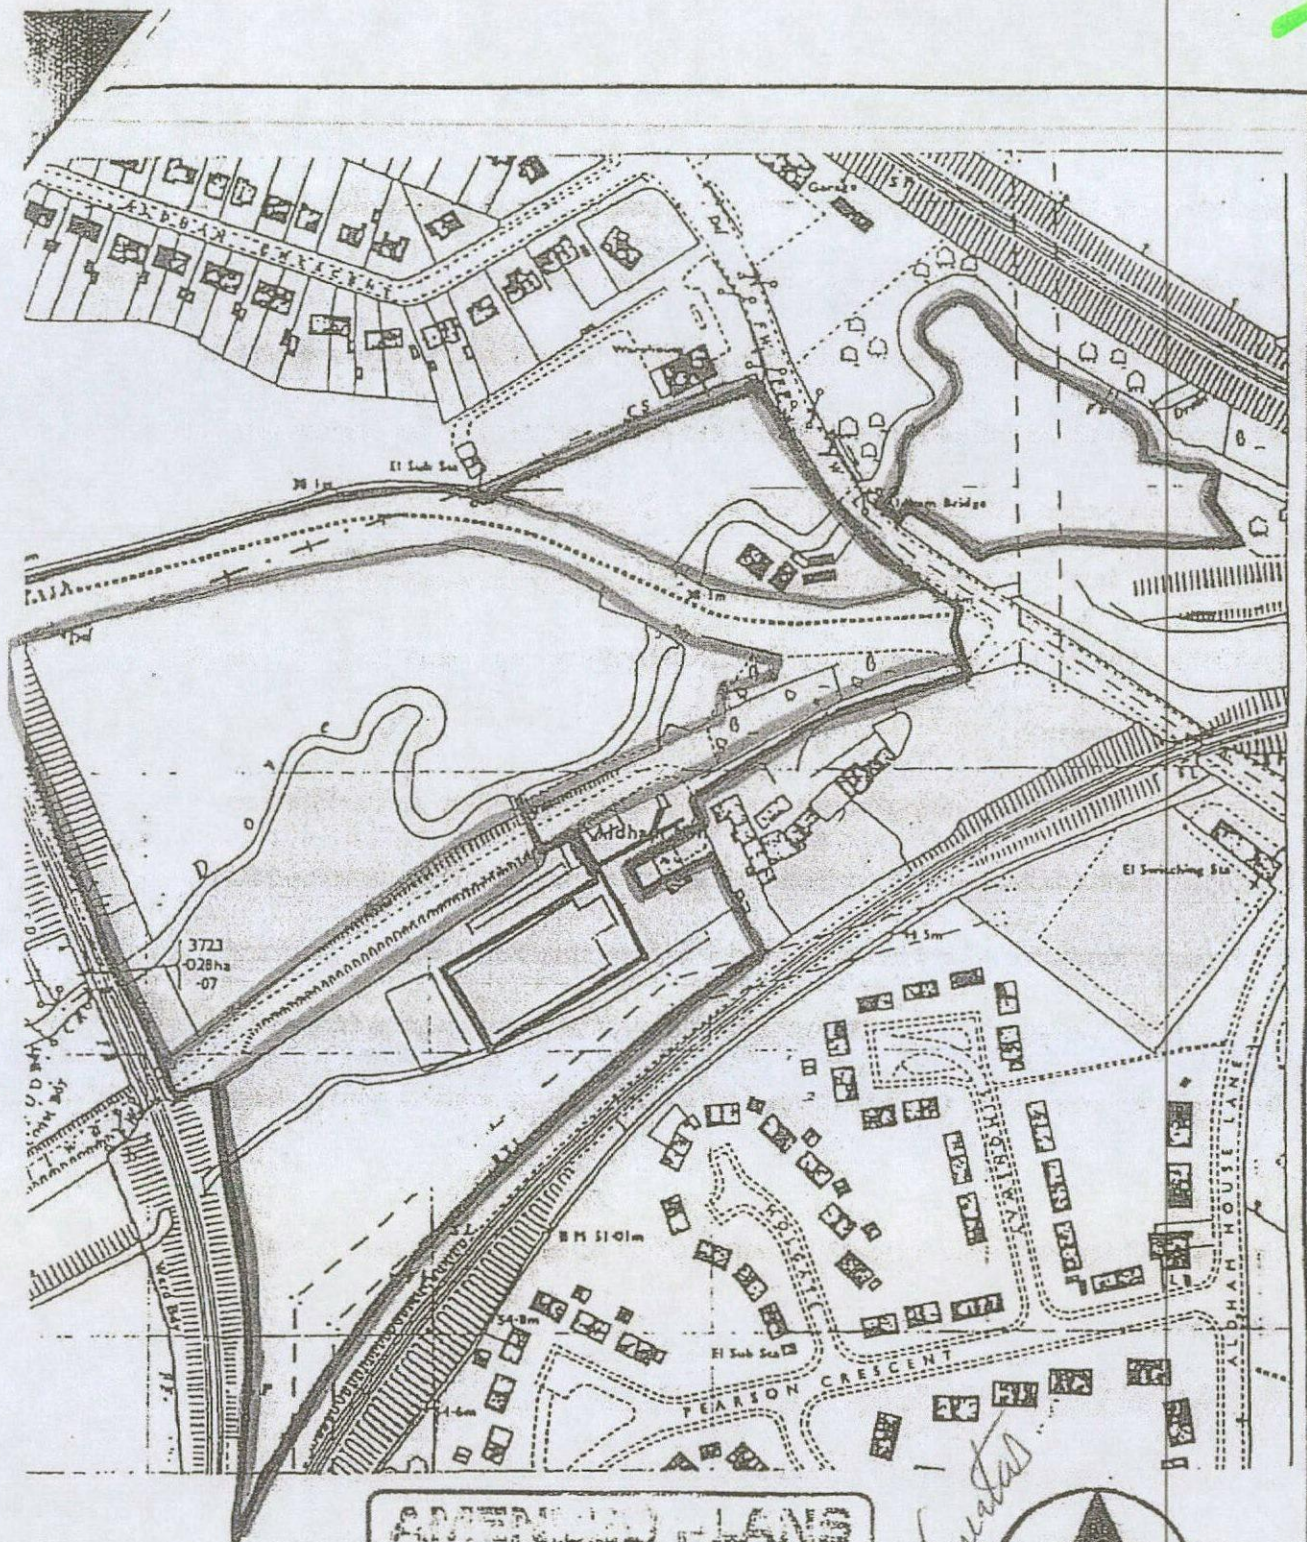

LOCATION PLAN SCALE 1:2500

ADDRESS ALDHAM FARM WOMBWELL

HSBC Bank plc
 Sheffield Securities
 Processing Centre
 79 Hoyle Street
 Sheffield S3 7EW

PLAN 2
[Signature]