


1. This drawing has been prepared in accordance with the scope of RPS's

- [illegible]

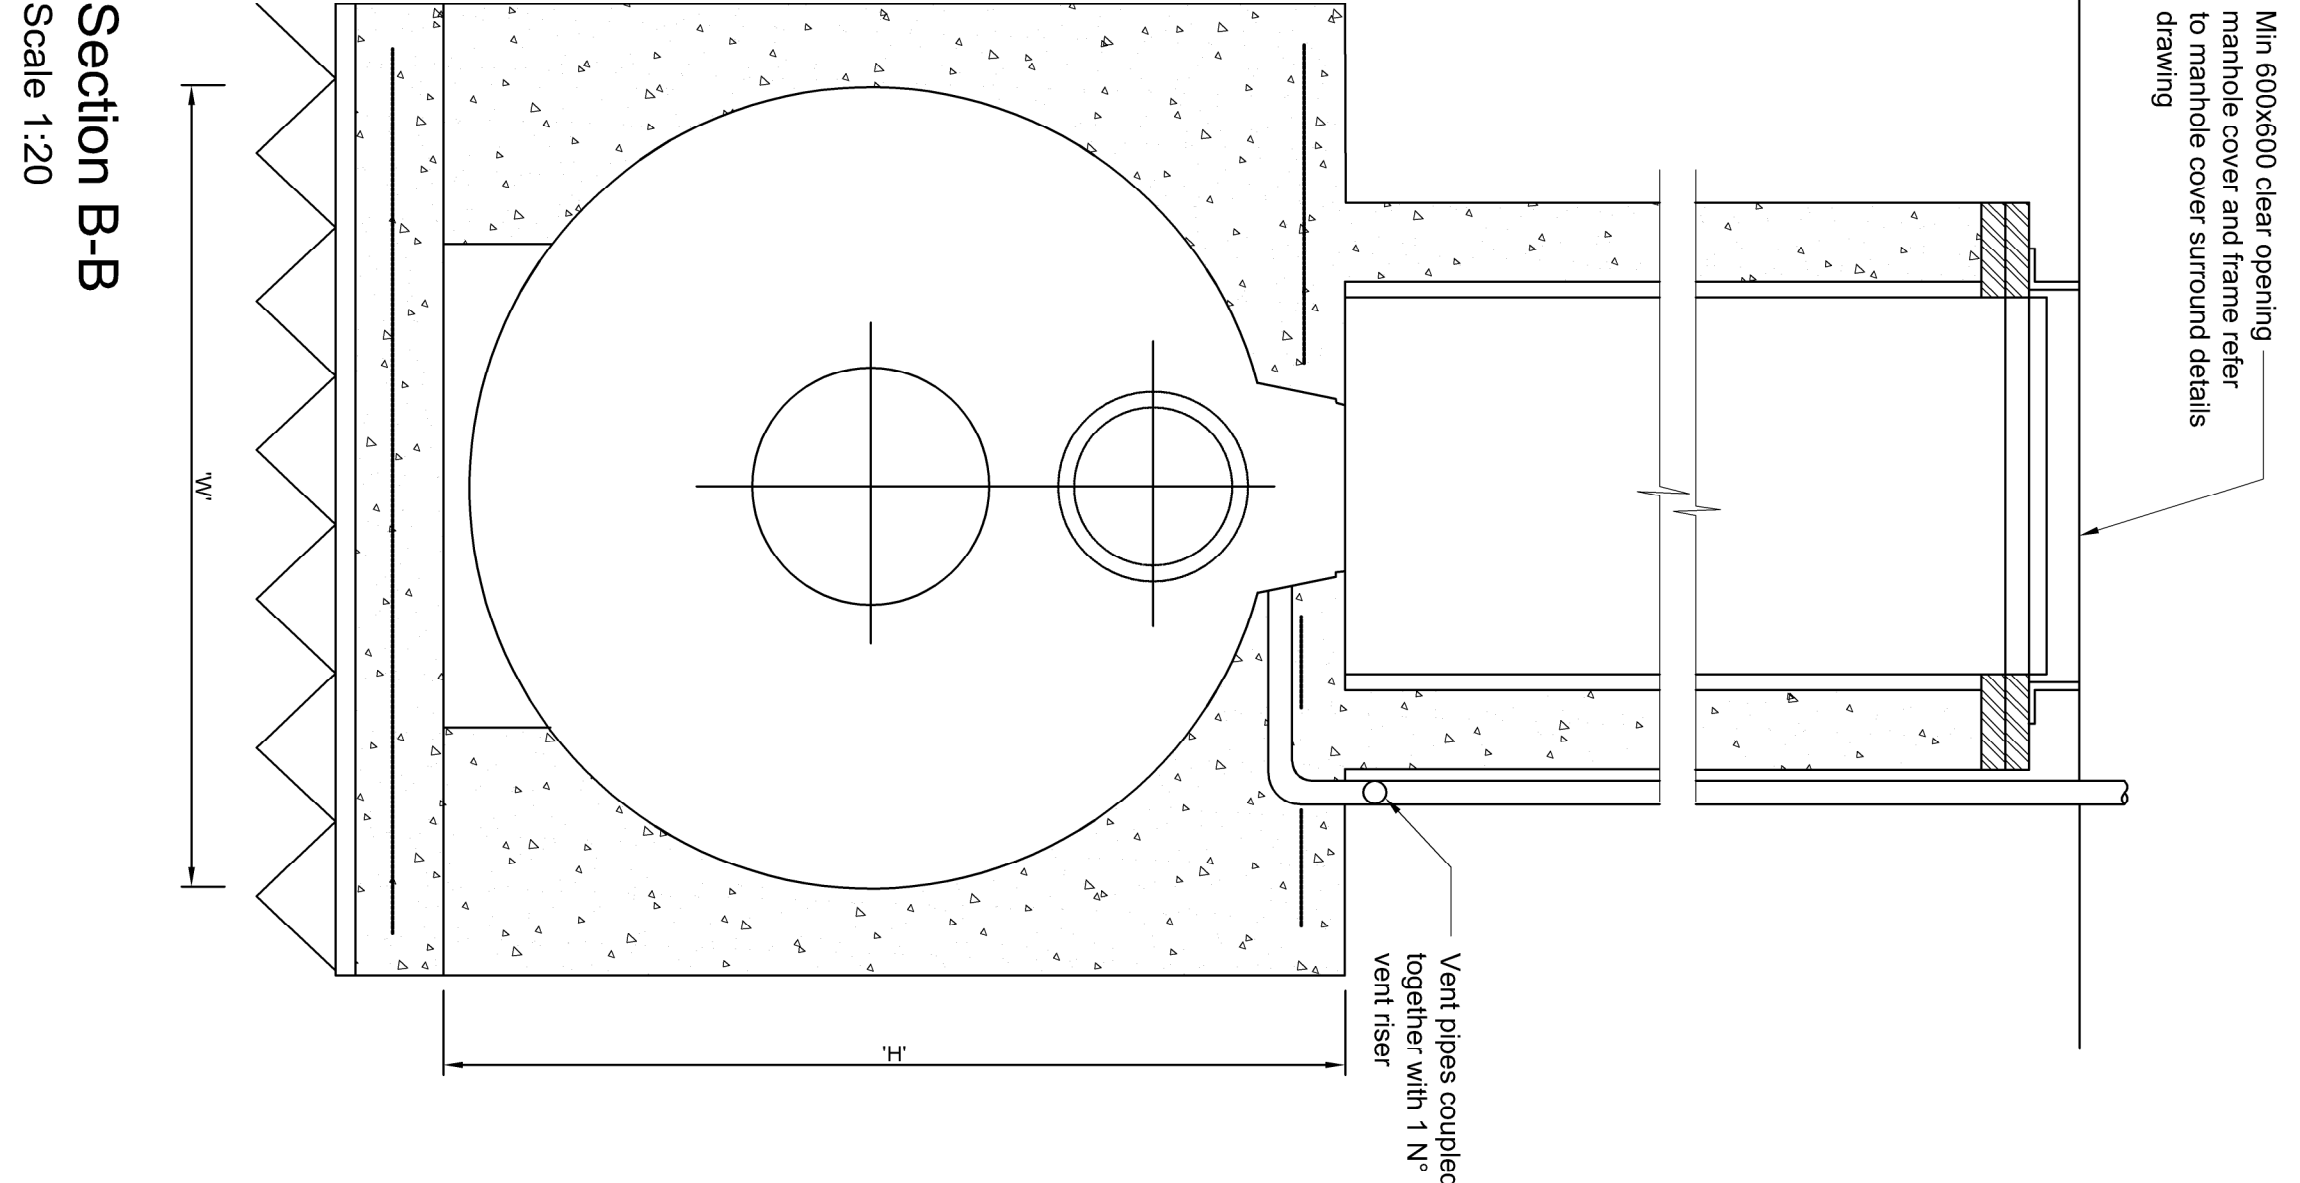

**Section B-B**  
Scale 1:20

| Title           | Oil Interceptor Details |
|-----------------|-------------------------|
| Oil Interceptor | Oil Interceptor Details |

| CM          | DW          | Date |
|-------------|-------------|------|
| By          | Cad         | Date |
| Description | First Issue | Rev  |

RPS

Shenwood House Shenwood Avenue,  
Newark, Nottinghamshire, NG24 1QQ  
T:01638 665770 E: ps@newark.rpsgroup.com

Client ASOS  
Park Spring Road  
Little Houghton  
South Yorkshire

Project Office Extension

Title Oil Interceptor Details

Status Scale

Preliminary 1:20 @A1

Project Location Drawn By CM

DW

Date Created 15.12.17

Checked by DW

\* or similar approved