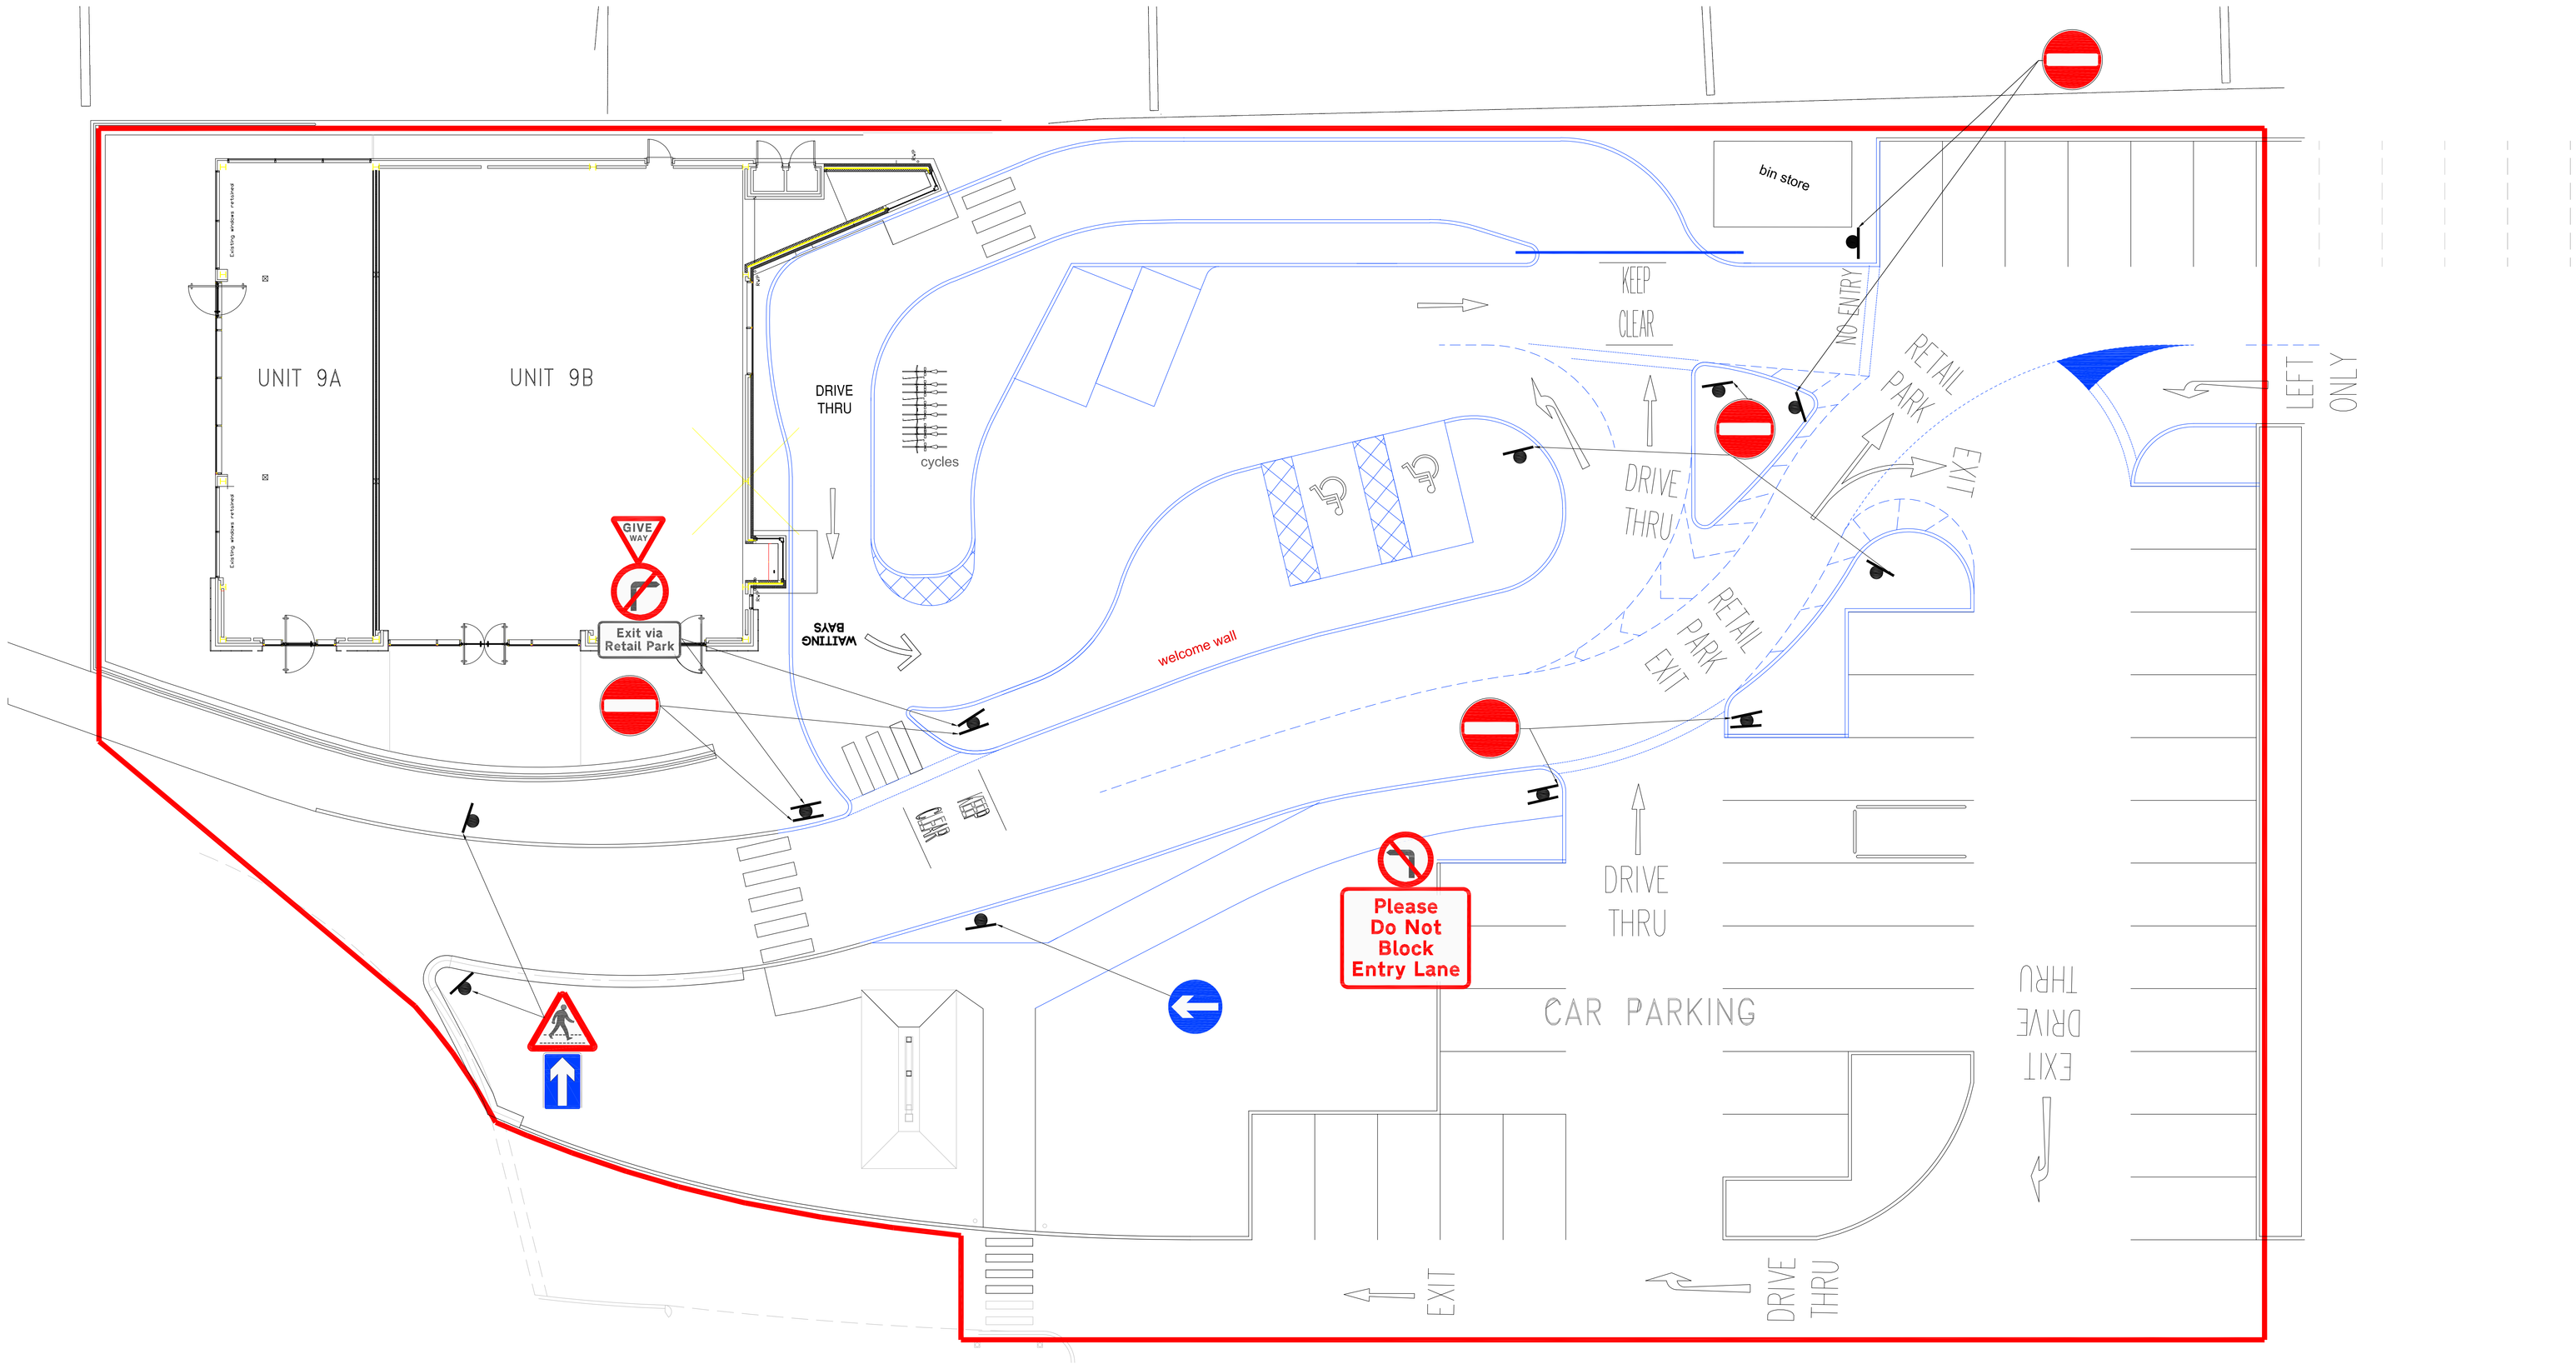


PROPOSED SITE LAYOUT

Rev	Description	Date

This drawing is Copyright.

The Contractor is to bring to the notice of the Architect any discrepancies contained in this drawing prior to work commencement.

Do not scale from this drawing.

The Contractor and his Sub-contractors are to verify all dimensions on site before making shop drawings or commencing manufacture.

CLIENT

PEEL LAND PROPERTY & INVESTMENTS PLC

TITLE PROPOSED SITE LAYOUT A	SCHEME BARNSLEY RETAIL PARK
SCALES 1 :100	DATE NOVEMBER 2021
JOB No. AGH/996	DRAWING No. AGH/996/08

alan g haines associates
ARCHITECTS
2 Oustlethwaite Court
Genn Lane
Worsborough
Barnsley
S70 6NP
Tel: (01226) 297664 Fax: (01226) 285551