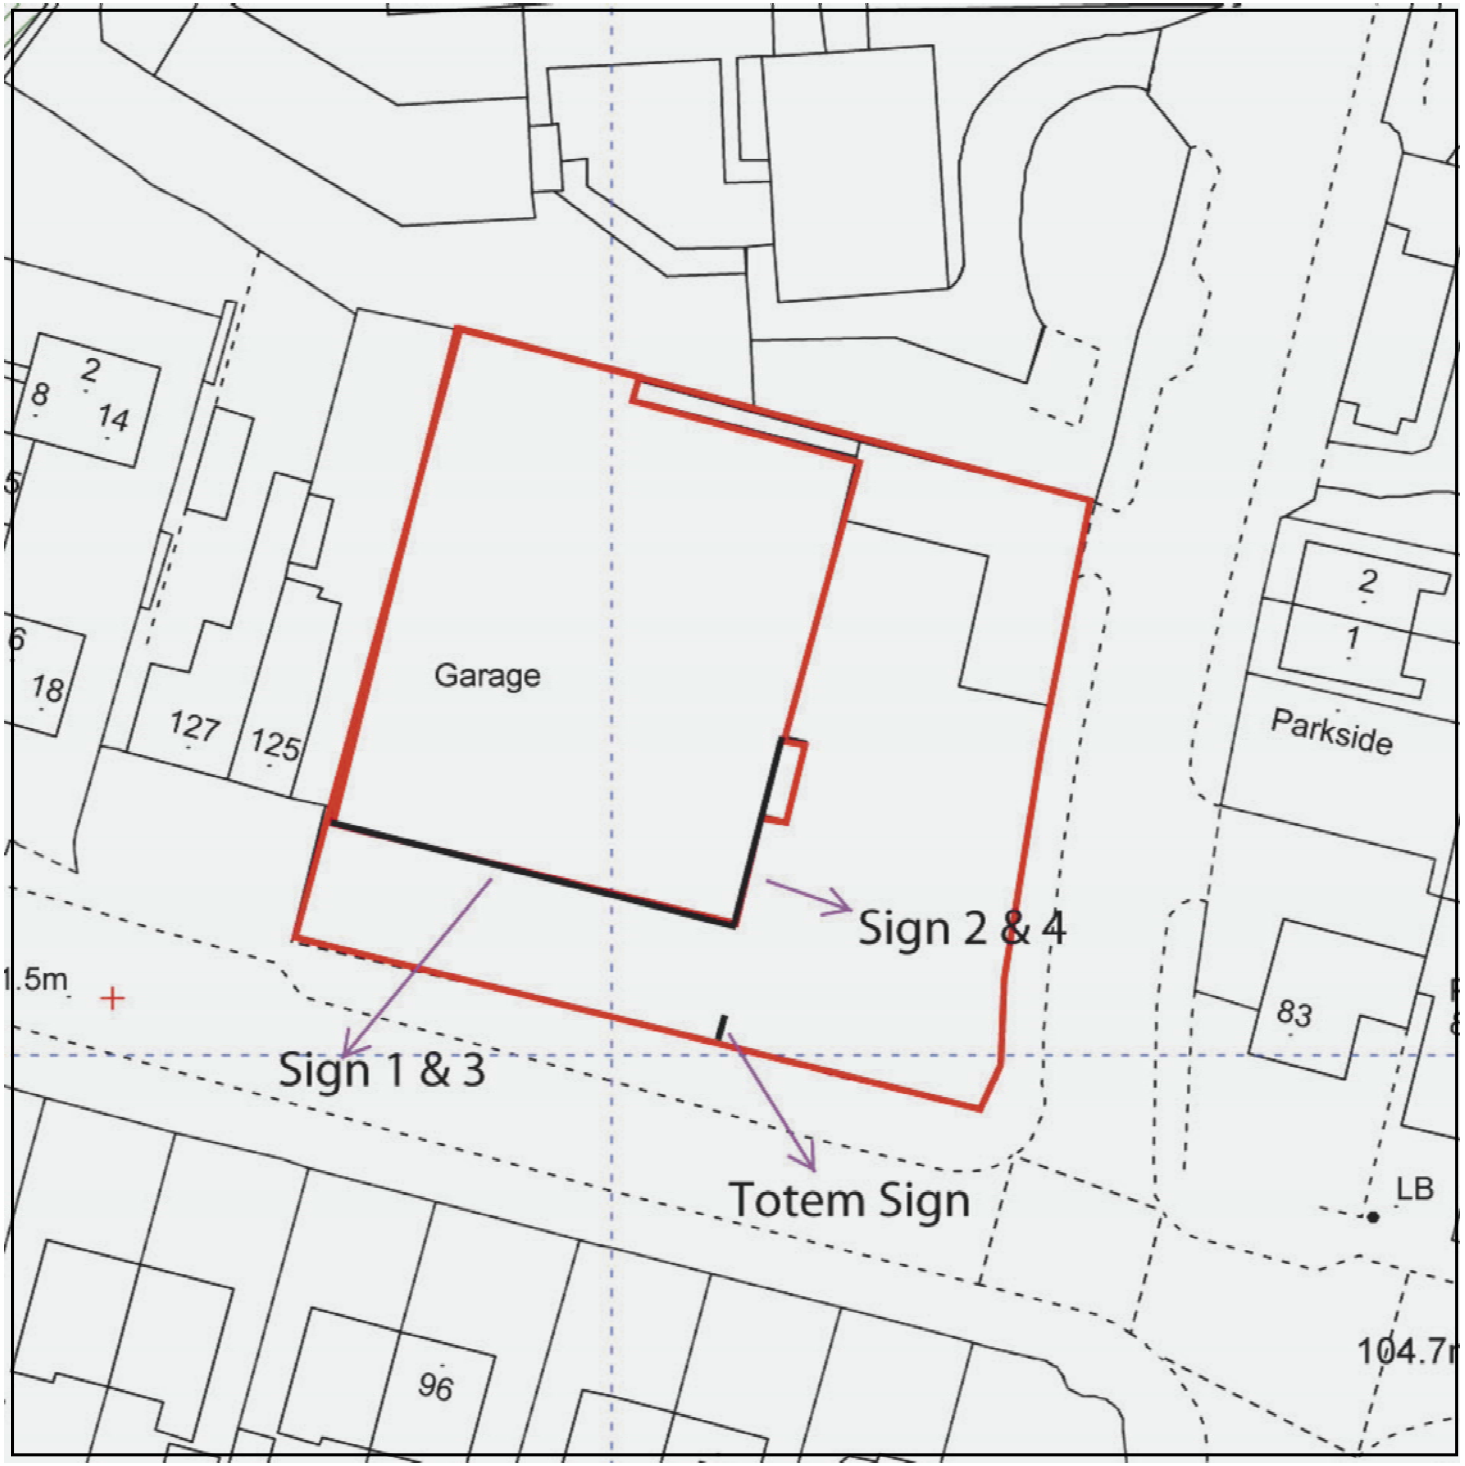


SPENCER SIGNS
Unit 1, 70 Scarborough St.,
Hull, HU3 4TG
Tel. 01482 325797
www.spencersigns.co.uk
email: design@spencersigns.co.uk

N

0 10 20 30
Metres

Scale 1:500 @ A4

Block Plan Drawing No. 2