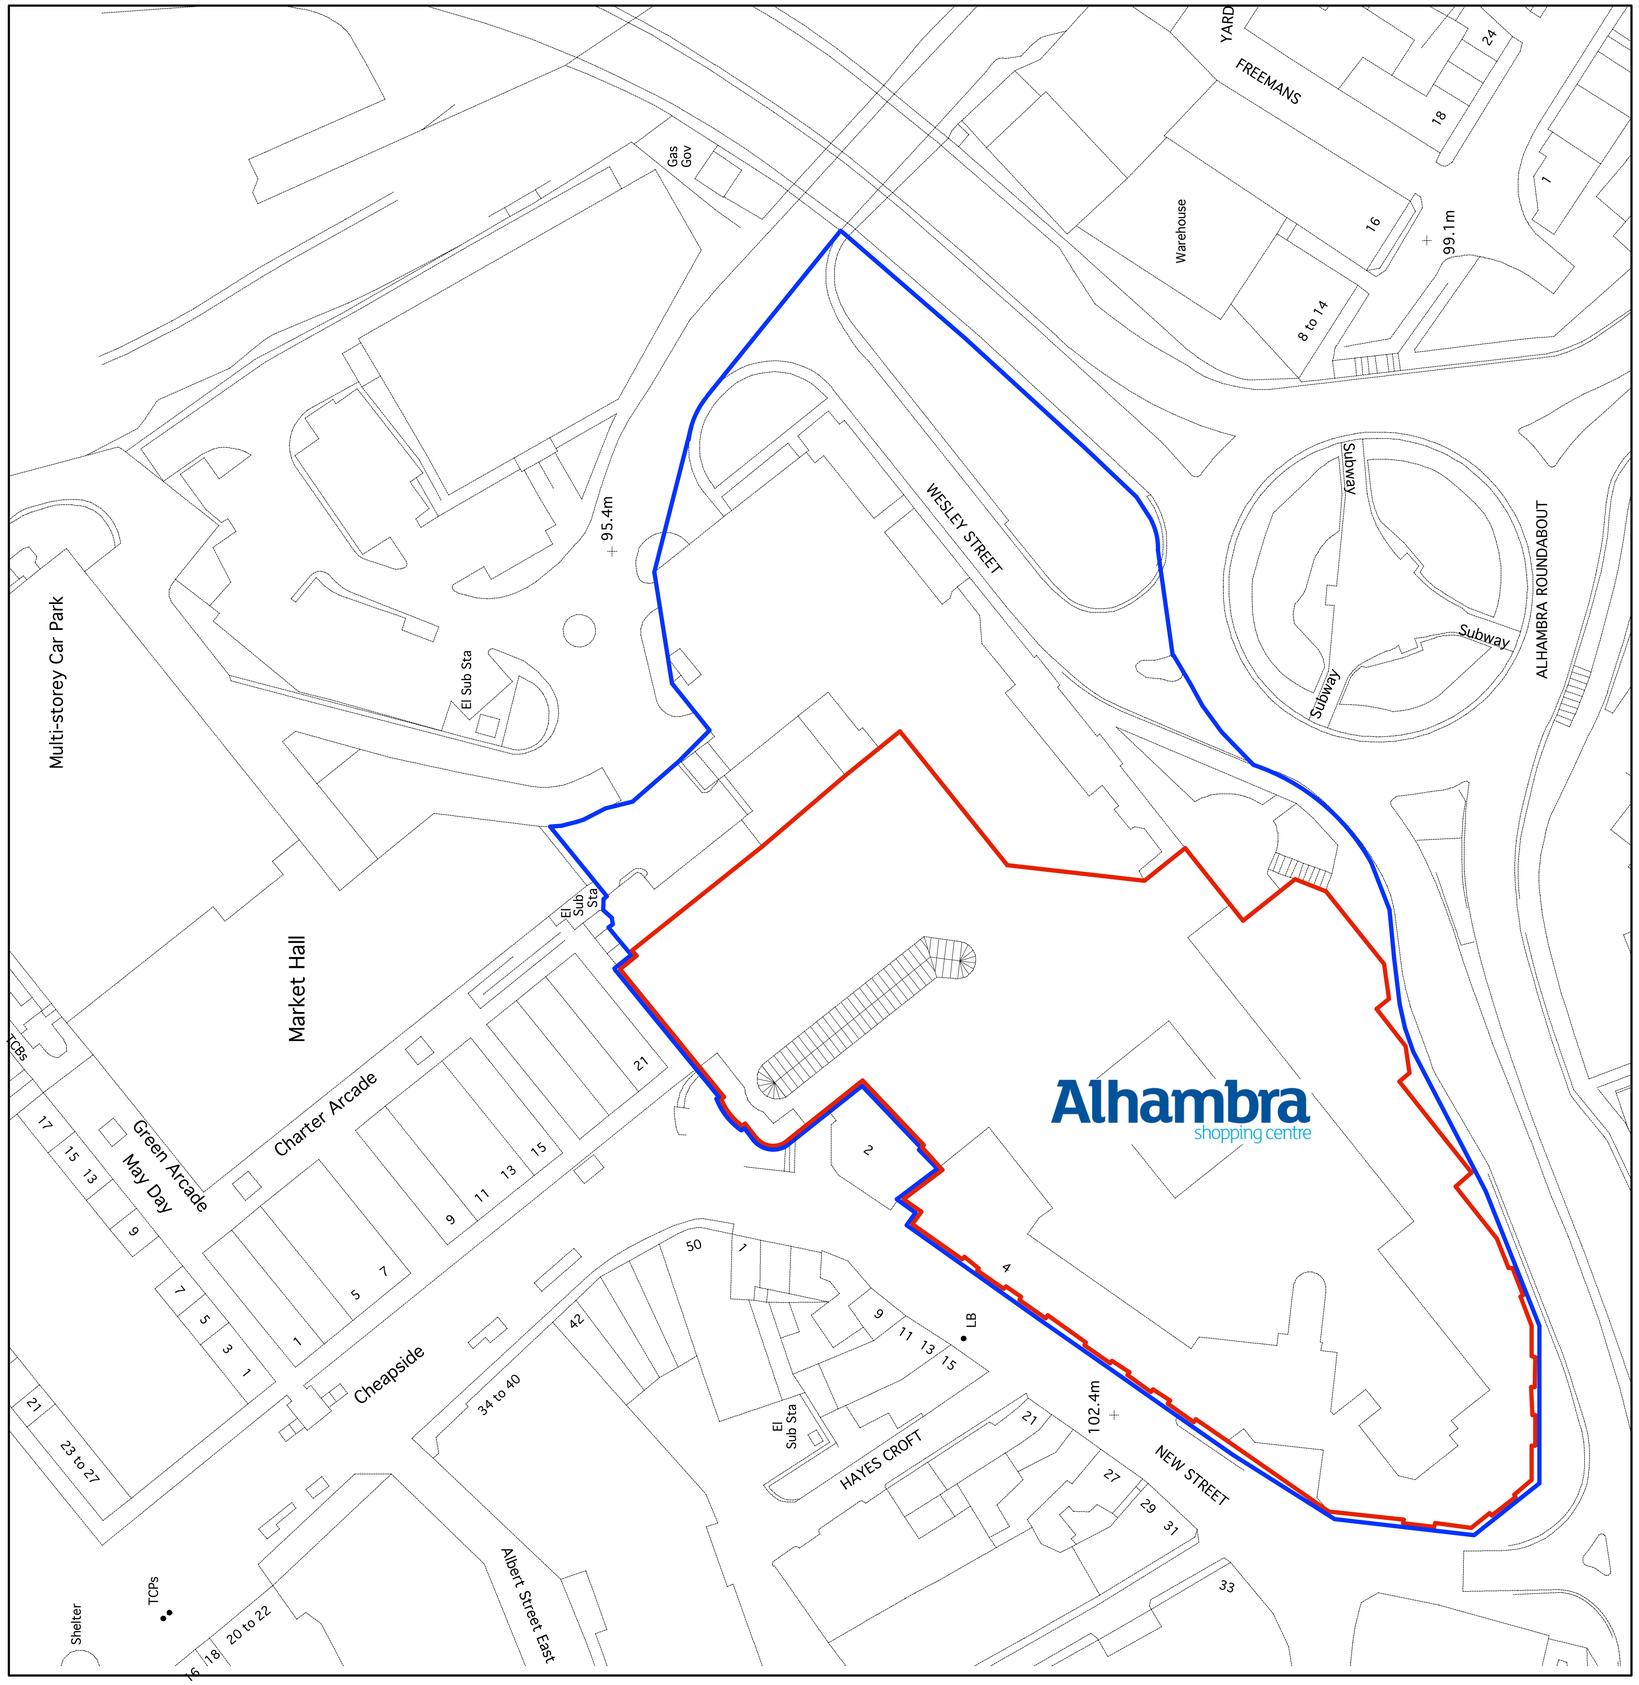


© Craig Foster Architects 2014 © Craig Foster Architects 2014 © Craig Foster Architects 2014 © Craig Foster Architects 2014

revisions:

PLANNING APPLICATION

REQUEST IMMEDIATELY CONSTRUCTION ISSUE FROM ARCHITECT IF THIS DRAWING IS ON SITE

Copyright of this drawing and all designs and detail on it remains the property of Craig Foster Architects and has not been released to any other party unless specifically documented in writing.
Do not scale this drawing.
Check all dimensions and detail on site before proceeding.
Report any discrepancies before proceeding.

scale bar @ A1

0 10 20 30 40 50 M

client :

Alhambra shopping centre

job title :

GALLERY LEVEL CINEMA / RESTAURANT DEVELOPMENT

dwg. title :

AREA OF WORK LOCATION PLAN

CRAIG FOSTER ARCHITECTS

NORTH

date :	dwg no.	rev
01.07.2014	**13160(5)001**	-
scale 1:500@A1		

Craig Foster Architects : Exchange Court : 1 Dale Street : Liverpool : L2 2PP : T: 0151-236-0234 : E: mail@craigfosterarchitects.co.uk Craig Foster Architects : 1 Dale Street : Liverpool