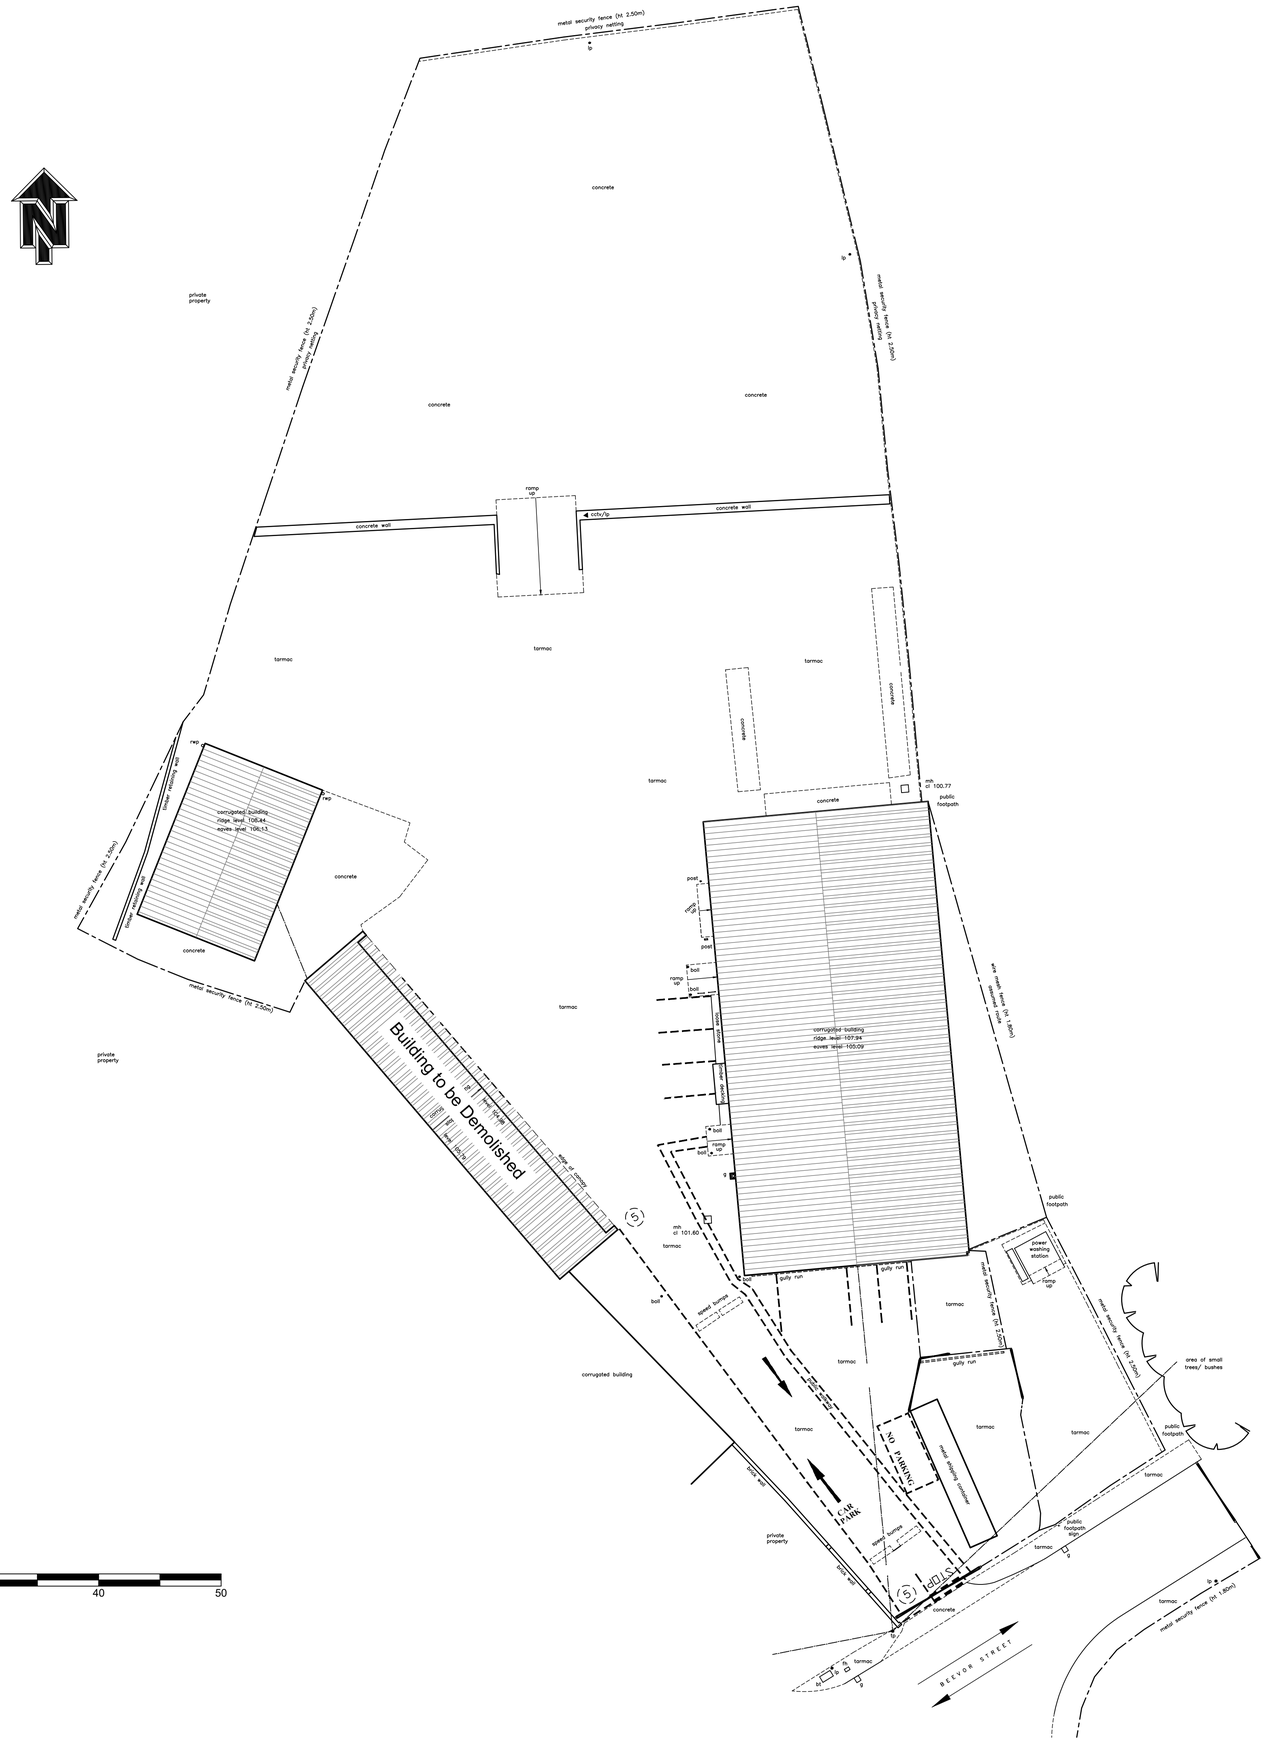


5 0 10 20 30 40 50

Scale Bar
1:250

DESIGNER RISK INFORMATION

IN ADDITION TO THE HAZARDS/RISKS NORMALLY ASSOCIATED WITH THE TYPES OF WORK DETAILED ON THIS DRAWING, NOTE THE FOLLOWING:-

CONSTRUCTION:

MAINTENANCE/CLEANING:

DECOMMISSIONING/DEMOLITION:

IT IS ASSUMED THAT ALL WORKS WILL BE CARRIED OUT BY A COMPETENT CONTRACTOR WORKING, WHERE APPROPRIATE, TO AN APPROVED METHOD STATEMENT.

Rev	Date	Amendment		
P01	11.11.26	FIRST ISSUE	NT	CB

mjm Consulting Engineers Ltd
Southgate House, 38 Southgate, Wakefield WF1 1TL
T: 01924 811 000 mjmc.co.uk

Project:
DEMOLITION
TP BARNSLEY

Client:

Drawing Title:
SITE PLAN

NT	CB	AJN
MJMC Ref: 26382	Scale: 1:250	Sheet Size: A1
Revision Status: P01	Suitability Status: S4	Date: NOV. 26

Suitability Description: APPROVAL

Drawing Reference:
Project - Originator - Zone - Level - File Type - Discipline - Number
26382-MJM-XX-XX-DR-D-6601

© THIS DRAWING MAY NOT BE COPIED WITHOUT PRIOR WRITTEN PERMISSION