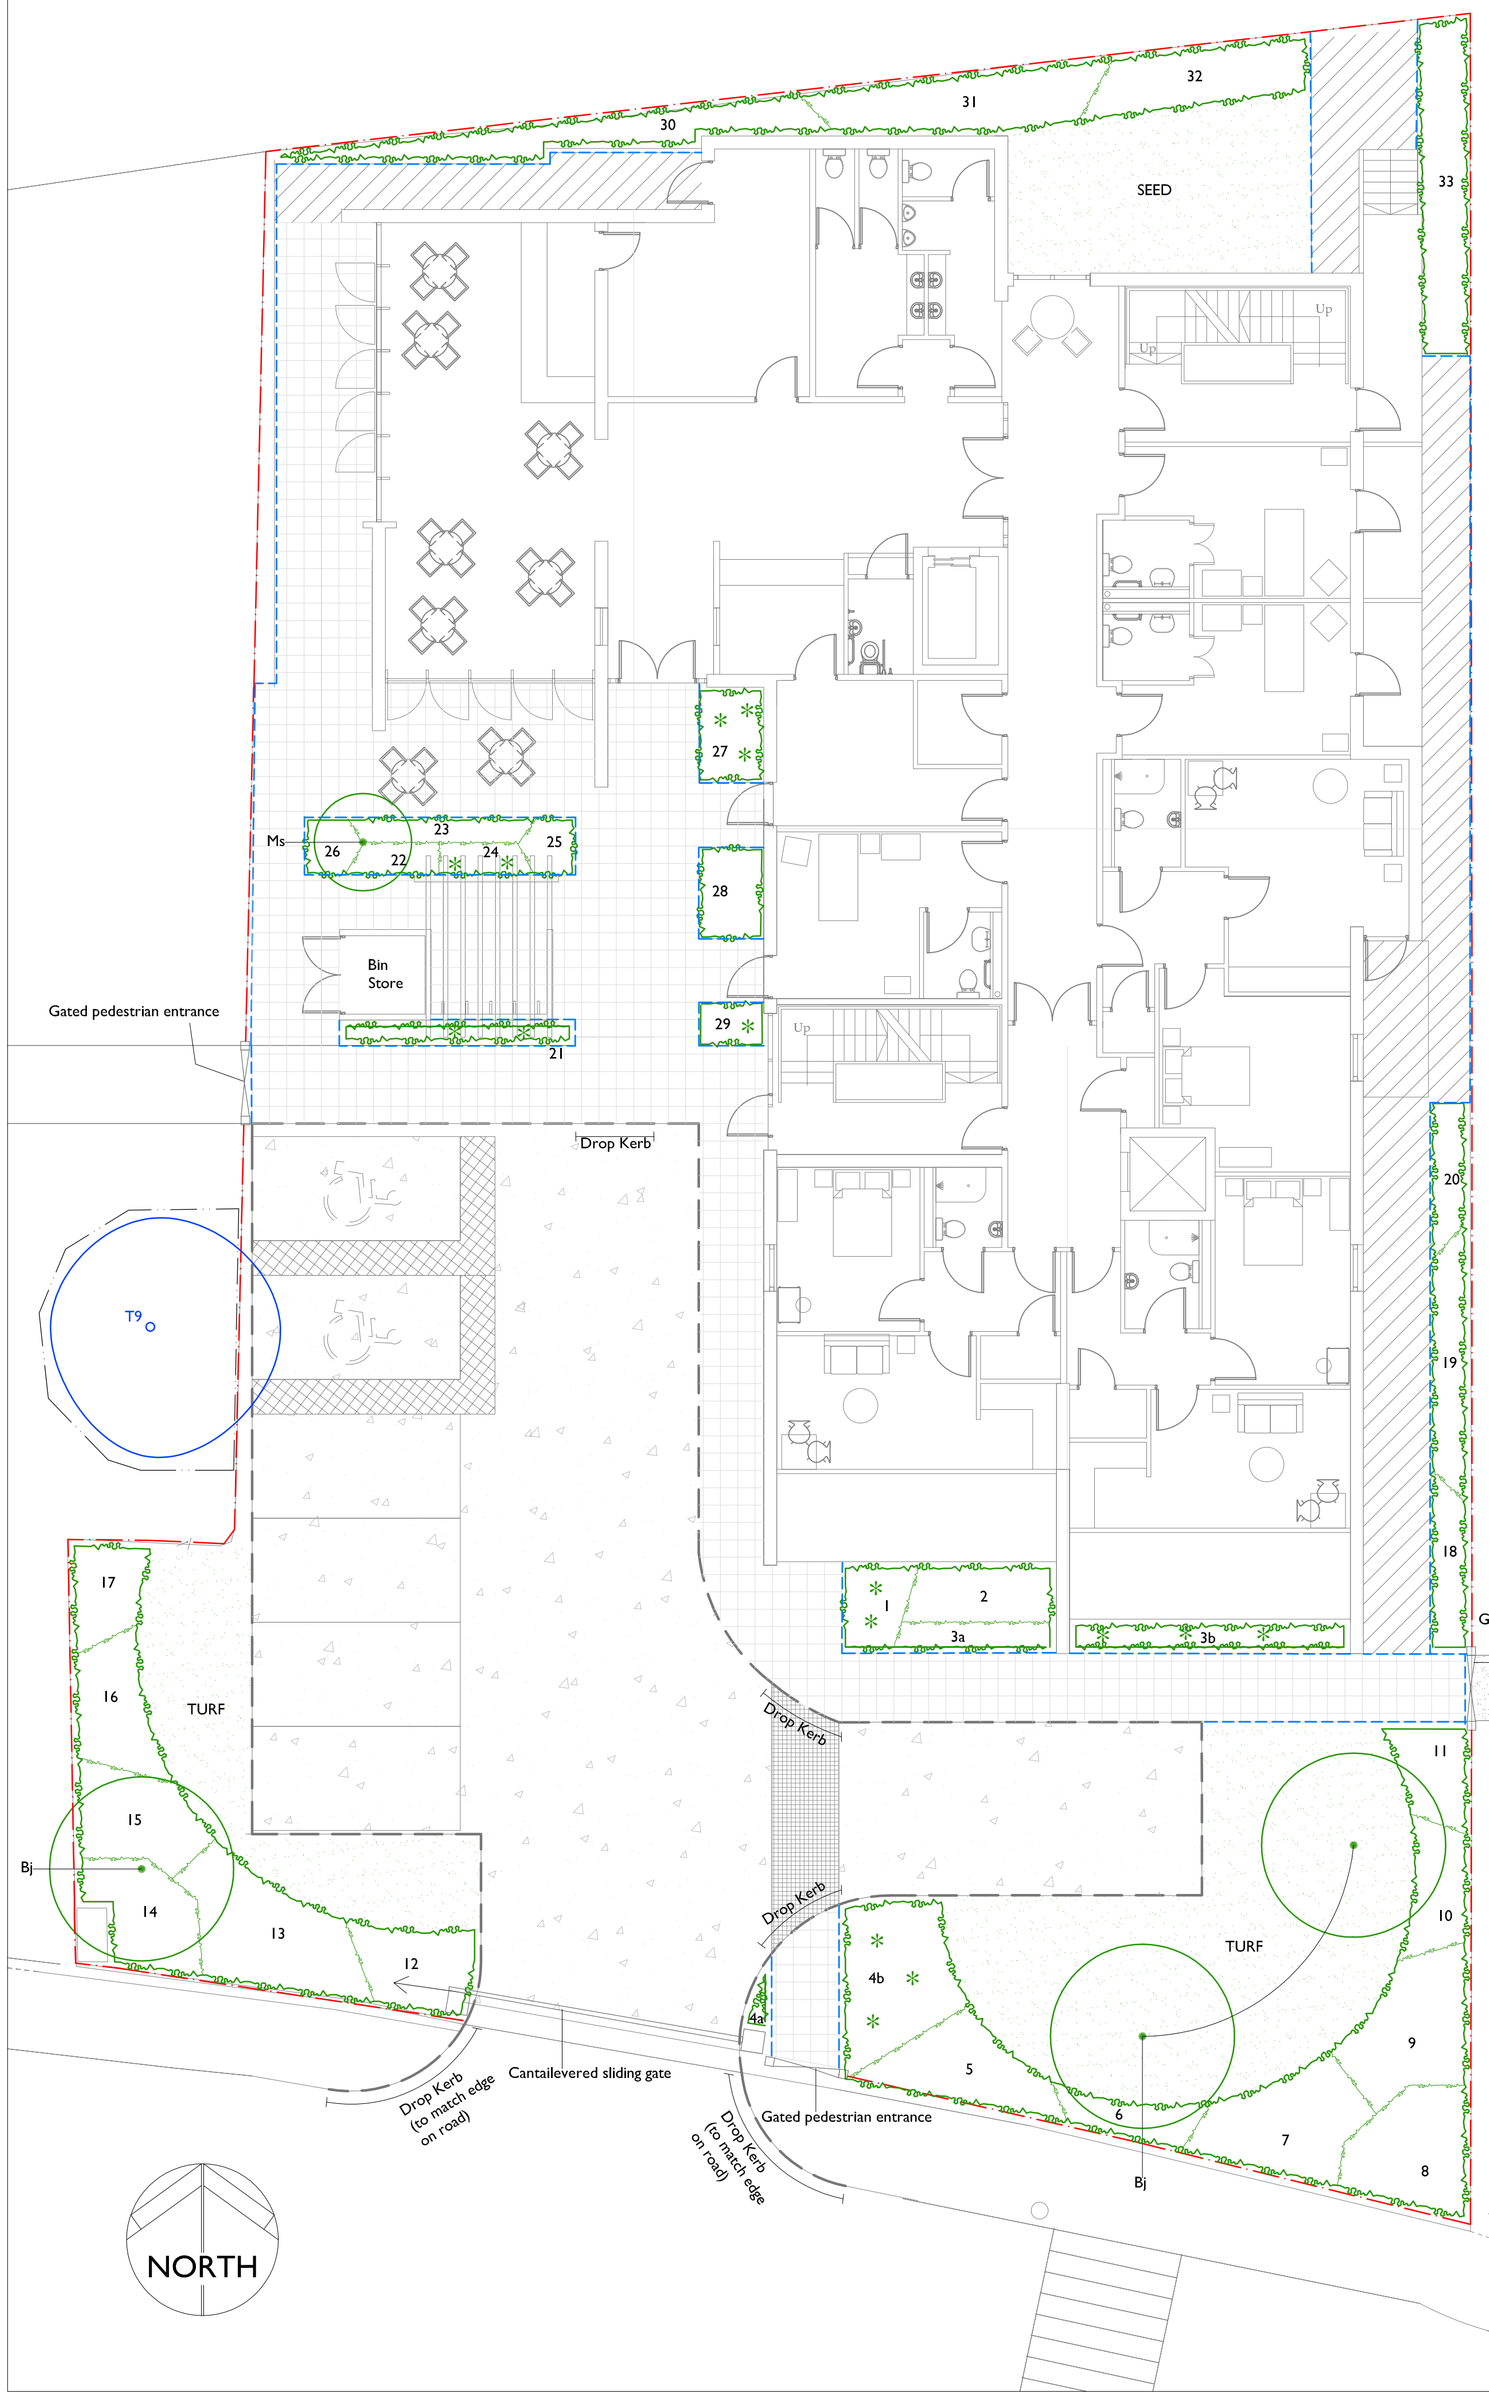



## PLANTING SCHEDULE

| BED | SPECIES | NO. |
|---|---|---|
| 1 | Bergenia 'Bressingham White' | 15 |
| spot | Phormium cookianum 'Tricolor' | 2 |
| 2 | Skimmis japonica 'Rubella' | 16 |
| 3a | Lavandula angustifolia 'Hidcote' | 12 |
| 3 | Lavandula angustifolia 'Hidcote' | 18 |
| spot | Verbena bonariensis | 3 |
| 4a | Bergenia 'Bressingham White' | 16 |
| 4b | Bergenia 'Bressingham White' | 49 |
| spot | Phormium cookianum 'Tricolor' | 3 |
| 5 | Philadelphus 'Belle Etoile' | 24 |
| 6 | Phormium cookianum 'Tricolor' | 5 |
| 7 | Viburnum davidii | 37 |
| 8 | Cotinus coggygria 'Grace' | 20 |
| 9 | Cornus sanguinea 'Mid Winter Fire' | 37 |
| 10 | Rubus cockburnianus | 8 |
| 11 | Viburnum davidii | 18 |
| 12 | Philadelphus 'Belle Etoile' | 18 |
| 13 | Cornus sanguinea 'Mid Winter Fire' | 44 |
| 14 | Cotinus coggygria 'Grace' | 15 |
| 15 | Viburnum davidii | 58 |
| 16 | Rubus cockburnianus | 10 |
| 17 | Phormium cookianum 'Tricolor' | 6 |
| 18 | Cornus sanguinea 'Mid Winter Fire' | 13 |
| 19 | Rosa rugosa 'Alba' | 16 |
| 20 | Cornus sanguinea 'Mid Winter Fire' | 12 |
| 21 | Bergenia 'Bressingham White' | 20 |
| spot | Clematis Montana var. grandiflora | 3 |
| 22 | Cornus sanguinea 'Mid Winter Fire' | 14 |
| 23 | Lavandula angustifolia 'Hidcote' | 12 |
| 24 | Philadelphus 'Belle Etoile' | 11 |
| 25 | Skimmia japonica 'Rubella' | 6 |
| 26 | Skimmia japonica 'Rubella' | 6 |
| 27 | Bergenia 'Bressingham White' | 18 |
| spot | Phormium cookianum 'Tricolor' | 3 |
| 28 | Philadelphus 'Belle Etoile' | 12 |
| 29 | Bergenia 'Bressingham White' | 8 |
| | Phormium cookianum 'Tricolor' | 1 |
| 30 | Rosa rugosa 'Alba' | 34 |
| 31 | Cornus sanguinea 'Mid Winter Fire' | 41 |
| 32 | Rosa rugosa 'Alba' | 24 |
| 33 | Rosa rugosa 'Alba' | 40 |

## SHRUBS

| SPECIES | SIZE | POT | DENSITY |
|---|---|---|---|
| Bergenia 'Bressingham White' | 150-200mm | 2L | 6 |
| Clematis Montana var. grandiflora | - | 2L | As shown |
| Cornus sanguinea 'Mid Winter Fire' | 400-600mm | 3L | 4 |
| Cotinus coggygria 'Grace' | 300-400mm | 3L | 1 |
| Lavandula angustifolia 'Hidcote' | " | 2L | 5 |
| Philadelphus 'Belle Etoile' | 300-400mm | 3L | 4 |
| Phormium cookianum 'Tricolor' | - | 3L | 3 |
| Phormium cookianum 'Tricolor' | - | 10-12L | As shown |
| Rosa rugosa 'Alba' | 400-600mm | 3L | 4 |
| Rubus cockburnianus | 400-600mm | 3L | 2 |
| Skimmia japonica 'Rubella' | 300-400mm | 3L | 4 |
| Verbena bonariensis | - | 2L | As shown |
| Viburnum davidii | 200-300mm | - | 4 |

## SCHEDULE OF TREES

| CODE | SPECIES | SIZE | SPEC | NO. |
|---|---|---|---|---|
| Bj | Betula Jacquemontii | Extra heavy standard / 18-20cm | Bare-root | 3 |
| Ms | Magnolia stellata | 0.8-1m height | 10-12L | 1 |
| Sa | Sorbus aucuparia | Extra heavy standard / 18-20cm | Bare-root | 1 |


## TURF


'Medallion®' by Rolawn Ltd, or similar approved, to BS 3969:1998: Recommendations for turf for general purposes.

| NAME | GRASS TYPE | % OF MIX |
|---|---|---|
| Sauvignon | Perennial ryegrass | 12.5 |
| Evita | Perennial ryegrass | 6.25 |
| Margarita | Perennial ryegrass | 6.25 |
| Reggae | Slender creeping Red Fescue | 20 |
| Cezanne | Slender creeping red fescue | 15 |
| Musica | Chewings fescue | 20 |
| Miracle | Smooth stalked meadow grass | 10 |
| Limousine | Smooth stalked meadow grass | 10 |

## SEEDING

British Seed Houses A19 (Lawns and Landscaping) or similar and approved. To be sown at 35gm/m2.

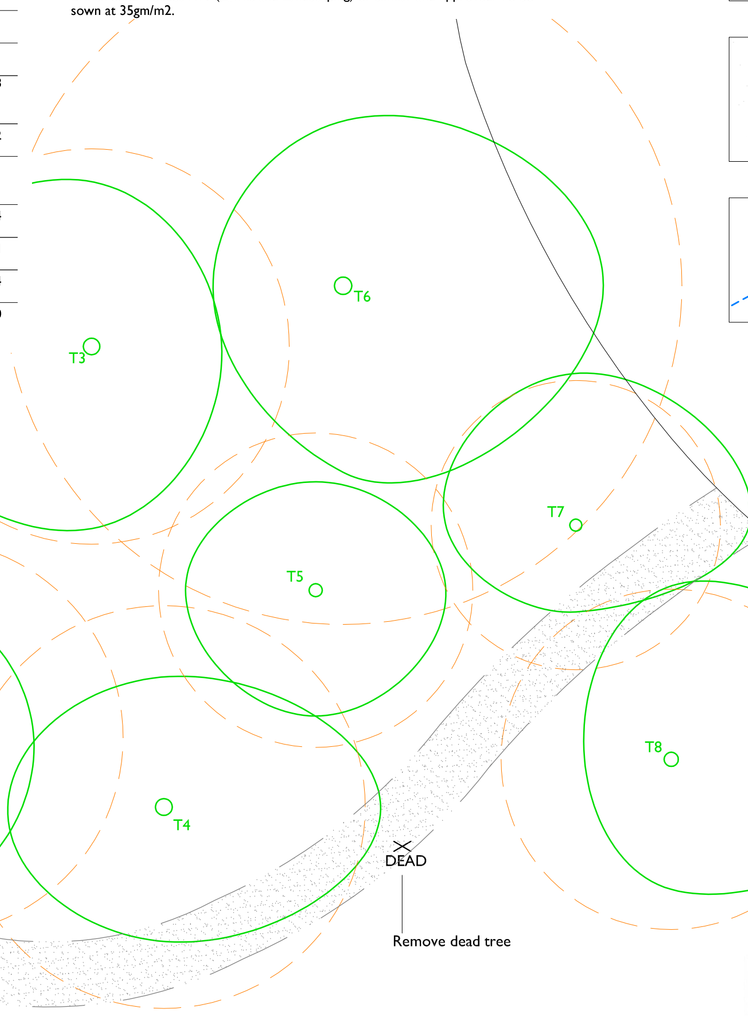

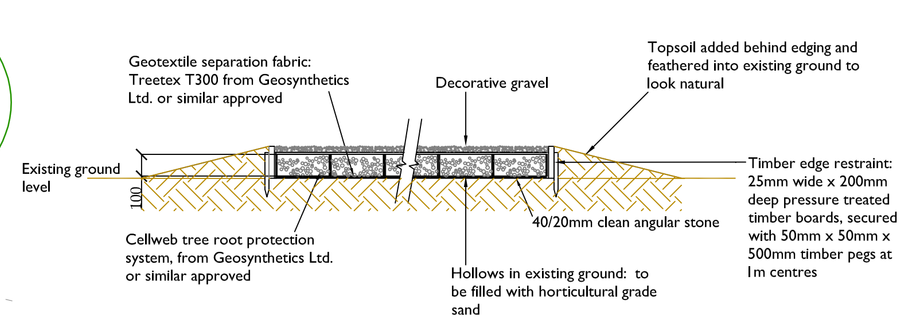
DT04: No-Dig Surfacing with Edging 1:20 Scale

Key

Category A Tree

Category B Tree

Category R Tree

Root Protection Area

Tree protection fence

Gravel footpath - refer to DT04

Bitmac drive and car park

Marshalls Edging Unit
La Linia flag and block edge: Conservation Edge
Standard flag edge: Standard Concrete Edge
Colour: Silver Grey

Proposed tree planting

Ornamental planting

Spot planting

TURF
Turf

SEED
Seed


Alpha rail, Albany VB202
1.8m high - RAL colour 7012 (Basalt Grey)

Marshalls La Linea flag paving
400 x 400 x 65mm - Light Granite

Marshalls La Linea block paving
100 x 100 x 80mm - Grey Granite

Marshalls Conservation Kerb
255 x 205mm - Silver grey
(Use radius and drop kerbs where necessary)

Marshalls standard flag paving or similar and approved
400 x 400 x 50mm colour: Natural

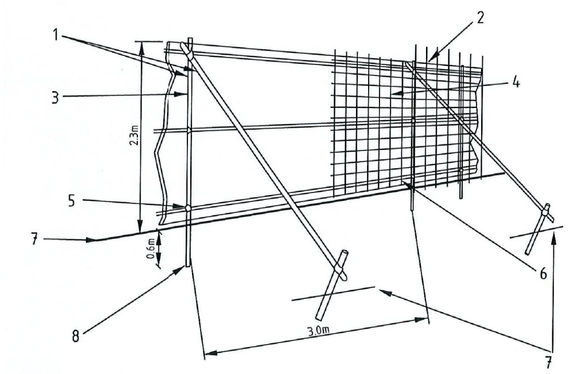


1 Standard scaffold poles
2 Uprights to be driven into the ground
3 Panels secured to uprights with wire ties and where necessary, standard scaffold clamps
4 Weldmesh wired to the uprights and horizontals
5 Standard clamps
6 Wire twisted and secured on inside face of fencing to avoid easy dismantling
7 Ground level
8 Approx. 0.6 m driven into the ground

**PLANNING ISSUE**

SMEEDEN FOREMAN

| | |
|---|---|
| Project | Proposed Care Home, Pontefract Road, Barnsley |
| Title | External Landscape - East |
| Scale | 1:100@A1 |
| Drawn by | CD |
| Date | August 2011 |
| Checked | CX |
| Project No. | SF 1913 |
| Drawing No. | LL03 |
| Rev | |

Landscape Architects - Urban Designers
Ecologists - Horticulturists

8 East Parade, Harrogate, N. Yorks HG1 5LT
Tel:01423 520222 Fax: 01423 565515
Email: office@smeedenforeman.co.uk
www.smeedenforeman.co.uk

This drawing is the property of the Landscape Architect. Copyright reserved.